
Acknowledgement Of
Plans Submittal ONLY!
Judy McNiell Date 11-21-05
James W Woods Date 11/22/06

To Judy
2 options "A", "B" – "B" preferred
from Pete Woods 704·788·2625

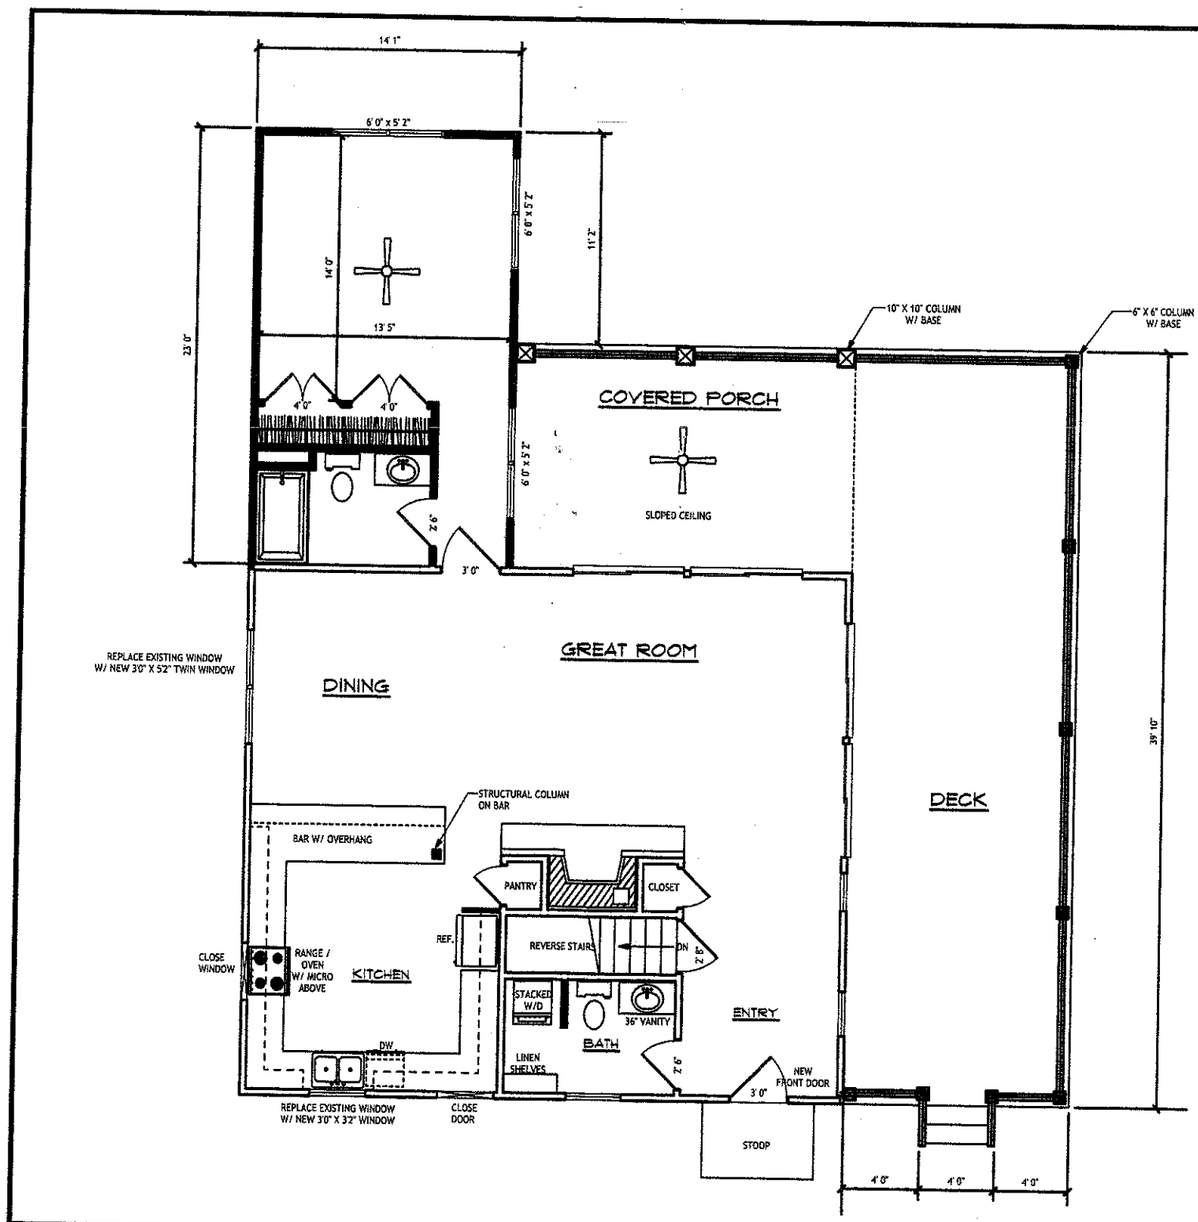


Option A (Main Floor)
Builds two rooms
one up over
ground floor.
Extends over
current septic
field.

PROPOSED MAIN FLOOR PLAN

SCALE:	1/4" = 1'0"	DRAWN BY:	WDH
DATE:	9/01/2005	JOB No:	2805

PETE WOODS RESIDENCE
@ LAKE NORMAN

DRAWING NUMBER

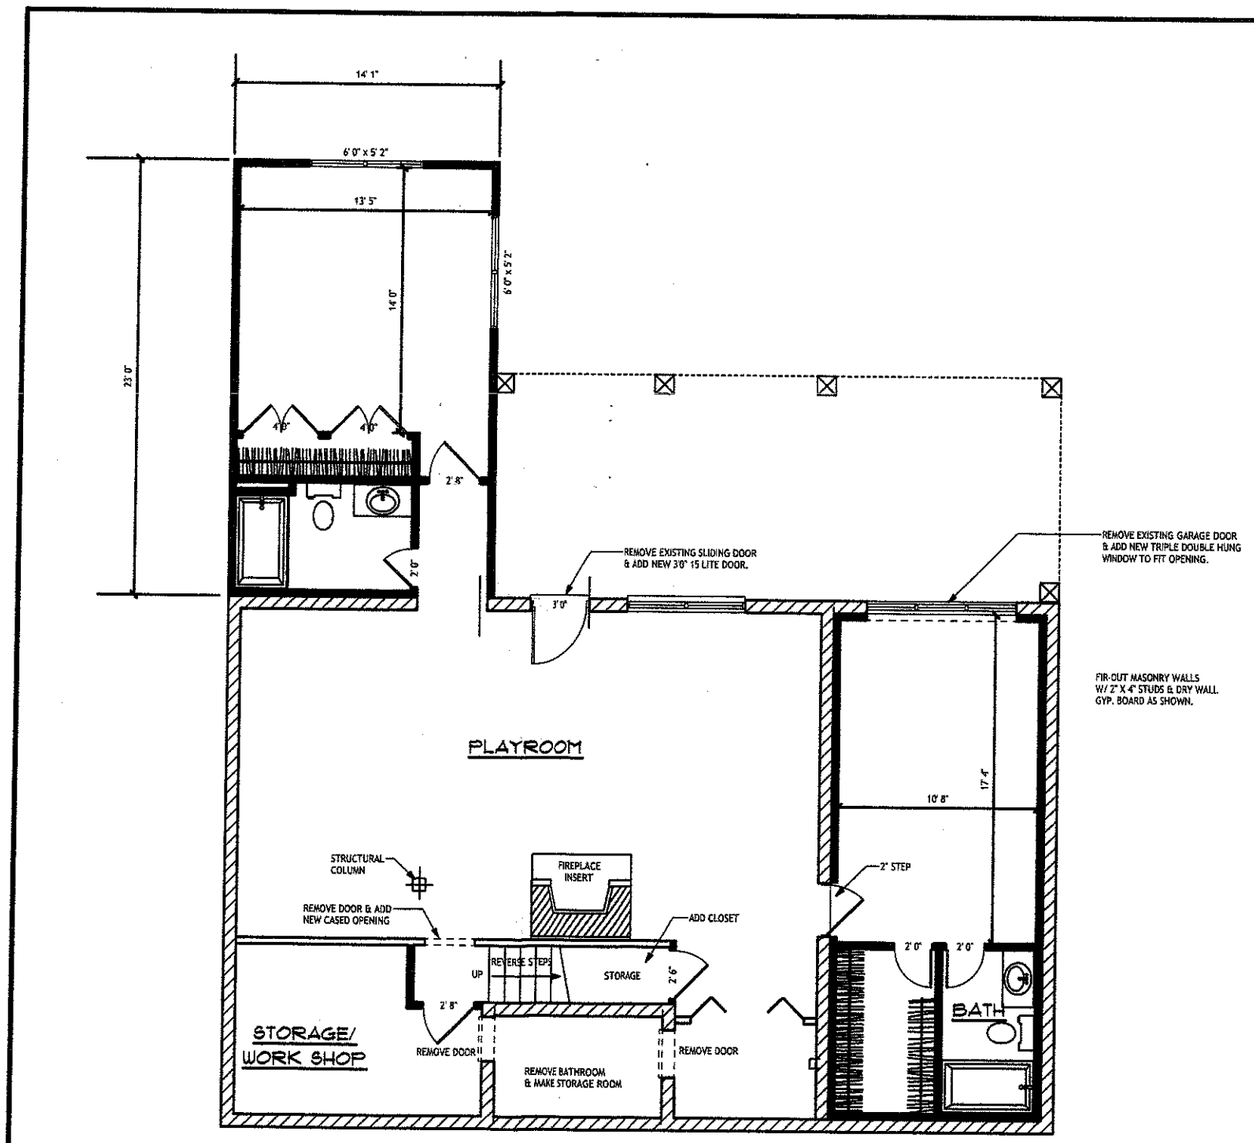

Option A (Ground FL)
2 rooms up & down
over current
septic field and
garage becomes
bedroom/bath

PROPOSED BASEMENT PLAN

SCALE:	1/4" = 1'0"	DRAWN BY:	WDH
DATE:	9/01/2005	JOB No:	2805

PETE WOODS RESIDENCE
@ LAKE NORMAN

DRAWING NUMBER