
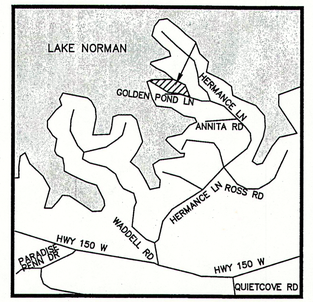


VICINITY MAP
NO SCALE

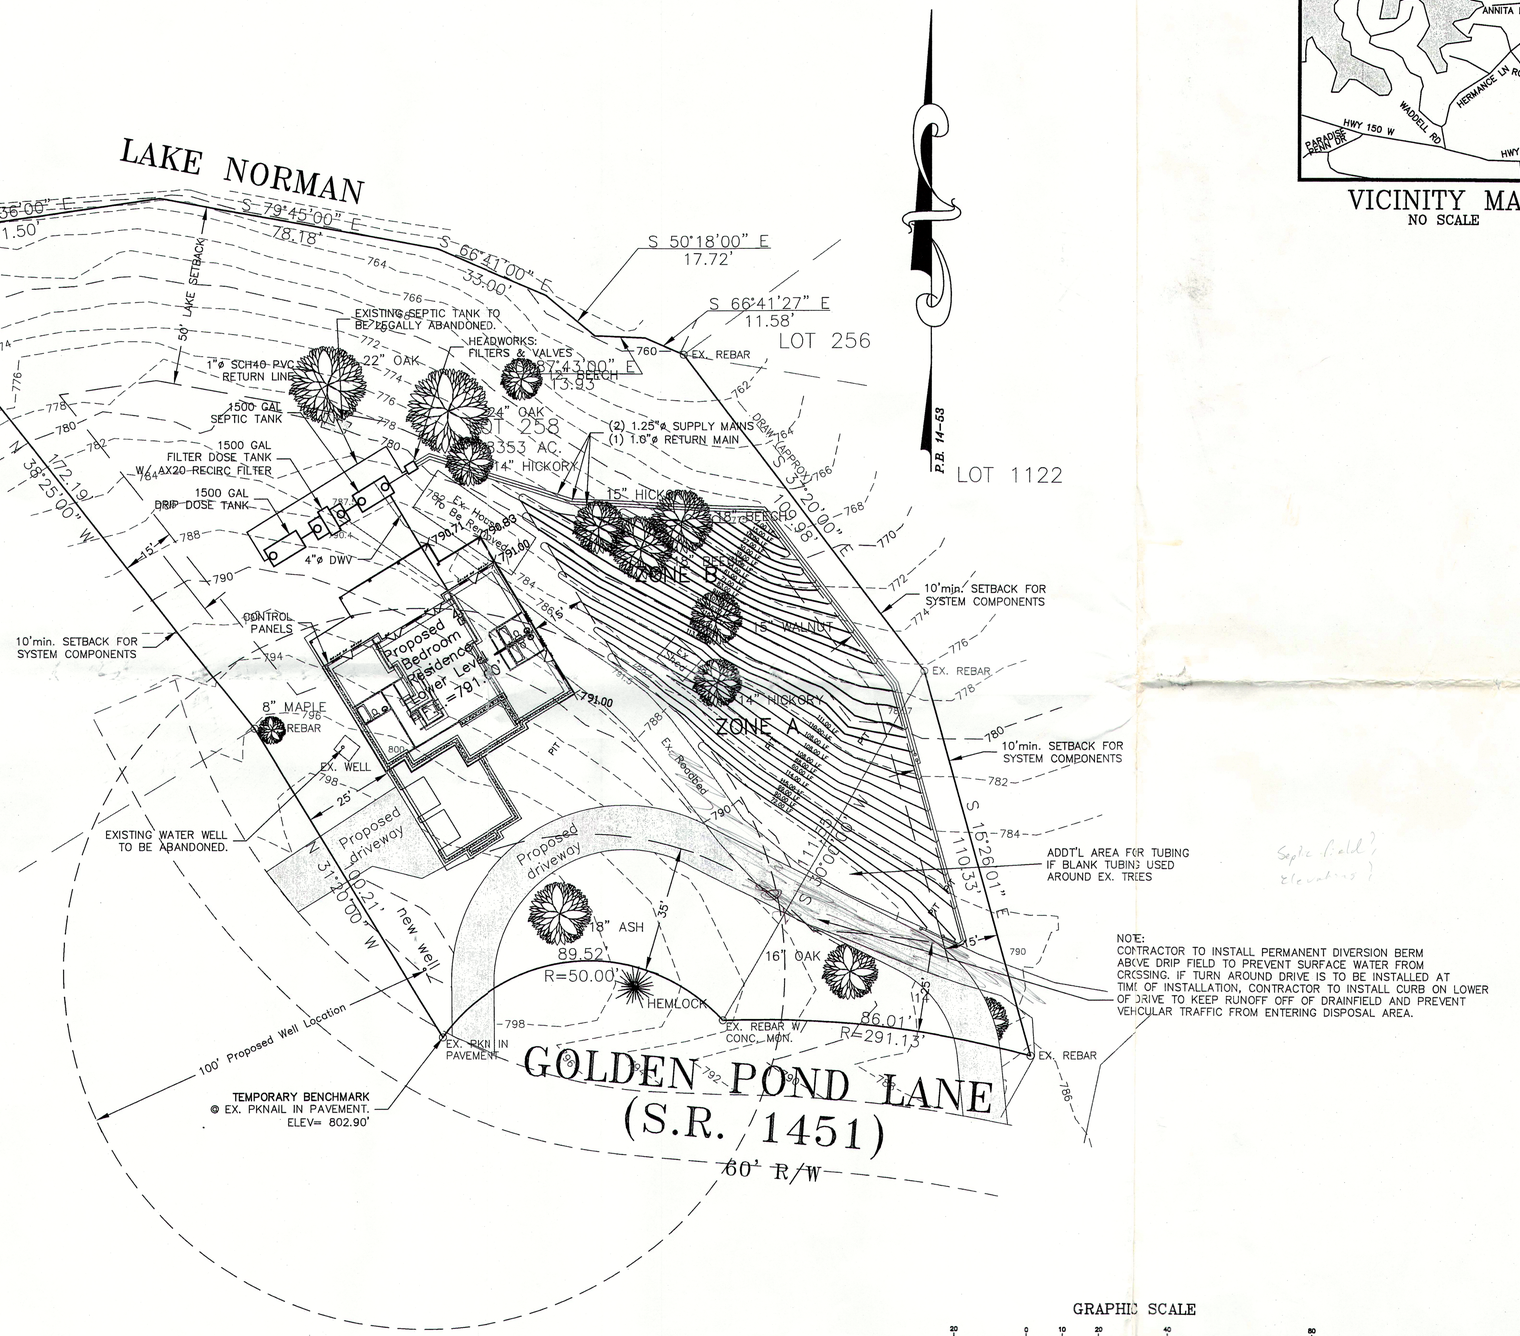

NOTES:
- AREA IS AVAILABLE FOR DISPOSAL AND SHALL REMAIN UNDISTURBED.
- PRIOR TO ANY CONSTRUCTION, BARRICADE ALL DISPOSAL AREAS FROM CONSTRUCTION TRAFFIC.
- CONTRACTOR SHALL ESTABLISH A BENCHMARK ON SITE.
- CLEAR DRIP FIELD OF ALL DEBRIS, LIMBS, ETC. CUT SMALL SAPLINGS OFF AT GROUND. LIGHTLY HAND SMOOTH ANY IRREGULAR SURFACES. REMOVE LIMBS FROM REMAINING TREES TO A MIN OF 8' ABOVE GRADE. GRASS ALL DISPOSAL AND DISTURBED AREAS.
- MAINTAIN 2' MINIMUM SEPARATION ON ALL DRIP LINES
- CONTRACTOR TO ENSURE SUFACE WATER DOES NOT CROSS DRIP FIELD BY INSTALLING PERMANENT DIVERSION SWALE ALONG TOP OF AREA.
- OBSERVE ALL SETBACKS.

– REFER TO SHEET U–2 FOR SYSTEM DETAILS & ELEVATIONS

811 Know what's below. Call before you dig.

GRAPHIC SCALE
20 0 10 20 40 80
(IN FEET)
1 inch = 20 ft.

PIEDMONT DESIGN
ENGINEERING/SURVEYING/PLANNING
Associates, P.A.
Suite 101 Westfield Center, 125 East Plaza Drive
Mooresville, North Carolina 28115
Phone:(704) 660-0687 Fax:(704) 660-0688 www.pdapa.com
NCBELS License # C-1007

PREPARED FOR:
JACK AND MARY ANDERSON
111 COBBLESTONE LANE
MOORESVILLE, NC 28117
704-968-6279

DRIP SEPTIC SYSTEM PLAN
ANDERSON RESIDENCE
136 GOLDEN POND LANE
IREDELL Co., NORTH CAROLINA

NORTH CAROLINA PROFESSIONAL SEAL 17397 ENGINEER BRANDT L. KNIGHT

REVISIONS	BY
A REVISED PER REQUEST BY OWNER TO AX 20 7/22/05	DMD
B REV. DRIP FIELD LAYOUT & FLOOR PLAN PER OWNER 9/25/13	DMD

Date: 3/22/2002
Scale: 1" = 20' 2' CONTOURS
Drawn: DMD
Checked: BKB
Project: 02-09-07
Sheet: U–1a
B 9/25/13
of 3 Sheets

PUBLICATION OR REUSE OF THESE DRAWINGS OR ANY DETAILS WITHIN MUST BE WITH THE WRITTEN CONSENT OF PIEDMONT DESIGN ASSOCIATES, P.A.

Location: PR-31

Owner: _____ Approved: _____ Date of Issue: _____