Acknowledgement Of Plans Submittal ONLY!

Impire Dotson Date 10/18/04

US Jam Date 10/20/04

FIRST FLOOR PLAN

SCALE: 1/4" = 1'-0"


AREAS: 2261 S.F. HEATED (181 FUR)
1194 S.F. UNHEATED
3445 S.F. TOTAL UNDER ROOF
(NOT INCLUDING MASONRY)

510 S.F. (BONUS)

*** NOTE: ADD 16 S.F. TO THE HEATED AREA IF BASEMENT FOUNDATION IS CHOSEN ***

NOTE: POWER ENTRANCE & POWER PANEL TO BE LOCATED AT SITE PRIOR TO CONSTRUCTION
WATER HEATER & HVAC UNITS TO BE LOCATED AS A TYP.

NOTE: ALL CEILING JOIST SPACING TO BE 24" ON CENTER

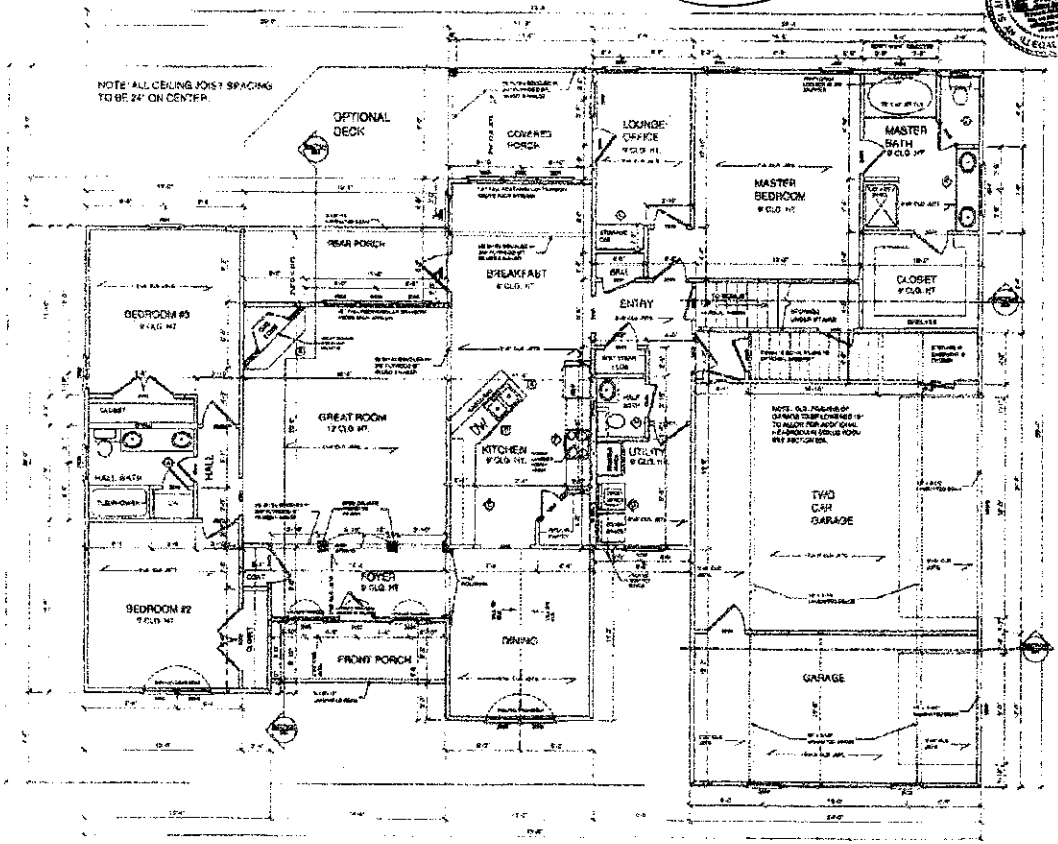


BONUS FLOOR PLAN

SCALE: 1/4" = 1'-0"

BONUS ROOM = 510 Square Feet

NOTE: VERIFY EXACT LOCATION OF WATER HEATER W/OWNER PRIOR TO CONSTRUCTION

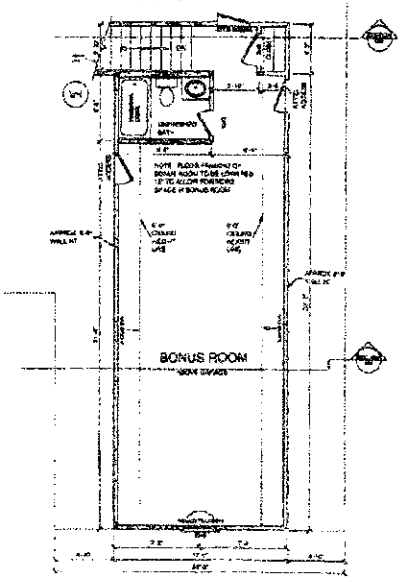

LOT 2

HOUSE PLAN GALLERY, INC.
6659 HWY. 98 WEST, HATTIESBURG MS, 39402
PHONE: (601) 264-5028 FAX: (601) 264-1483

DATE: 09/18/04
DRAWN BY: J.L.B.
CHECKED BY: G.L.M.
PLAN NUMBER HPG. 2251
SHEET NUMBER 3

HERITAGE HOMES