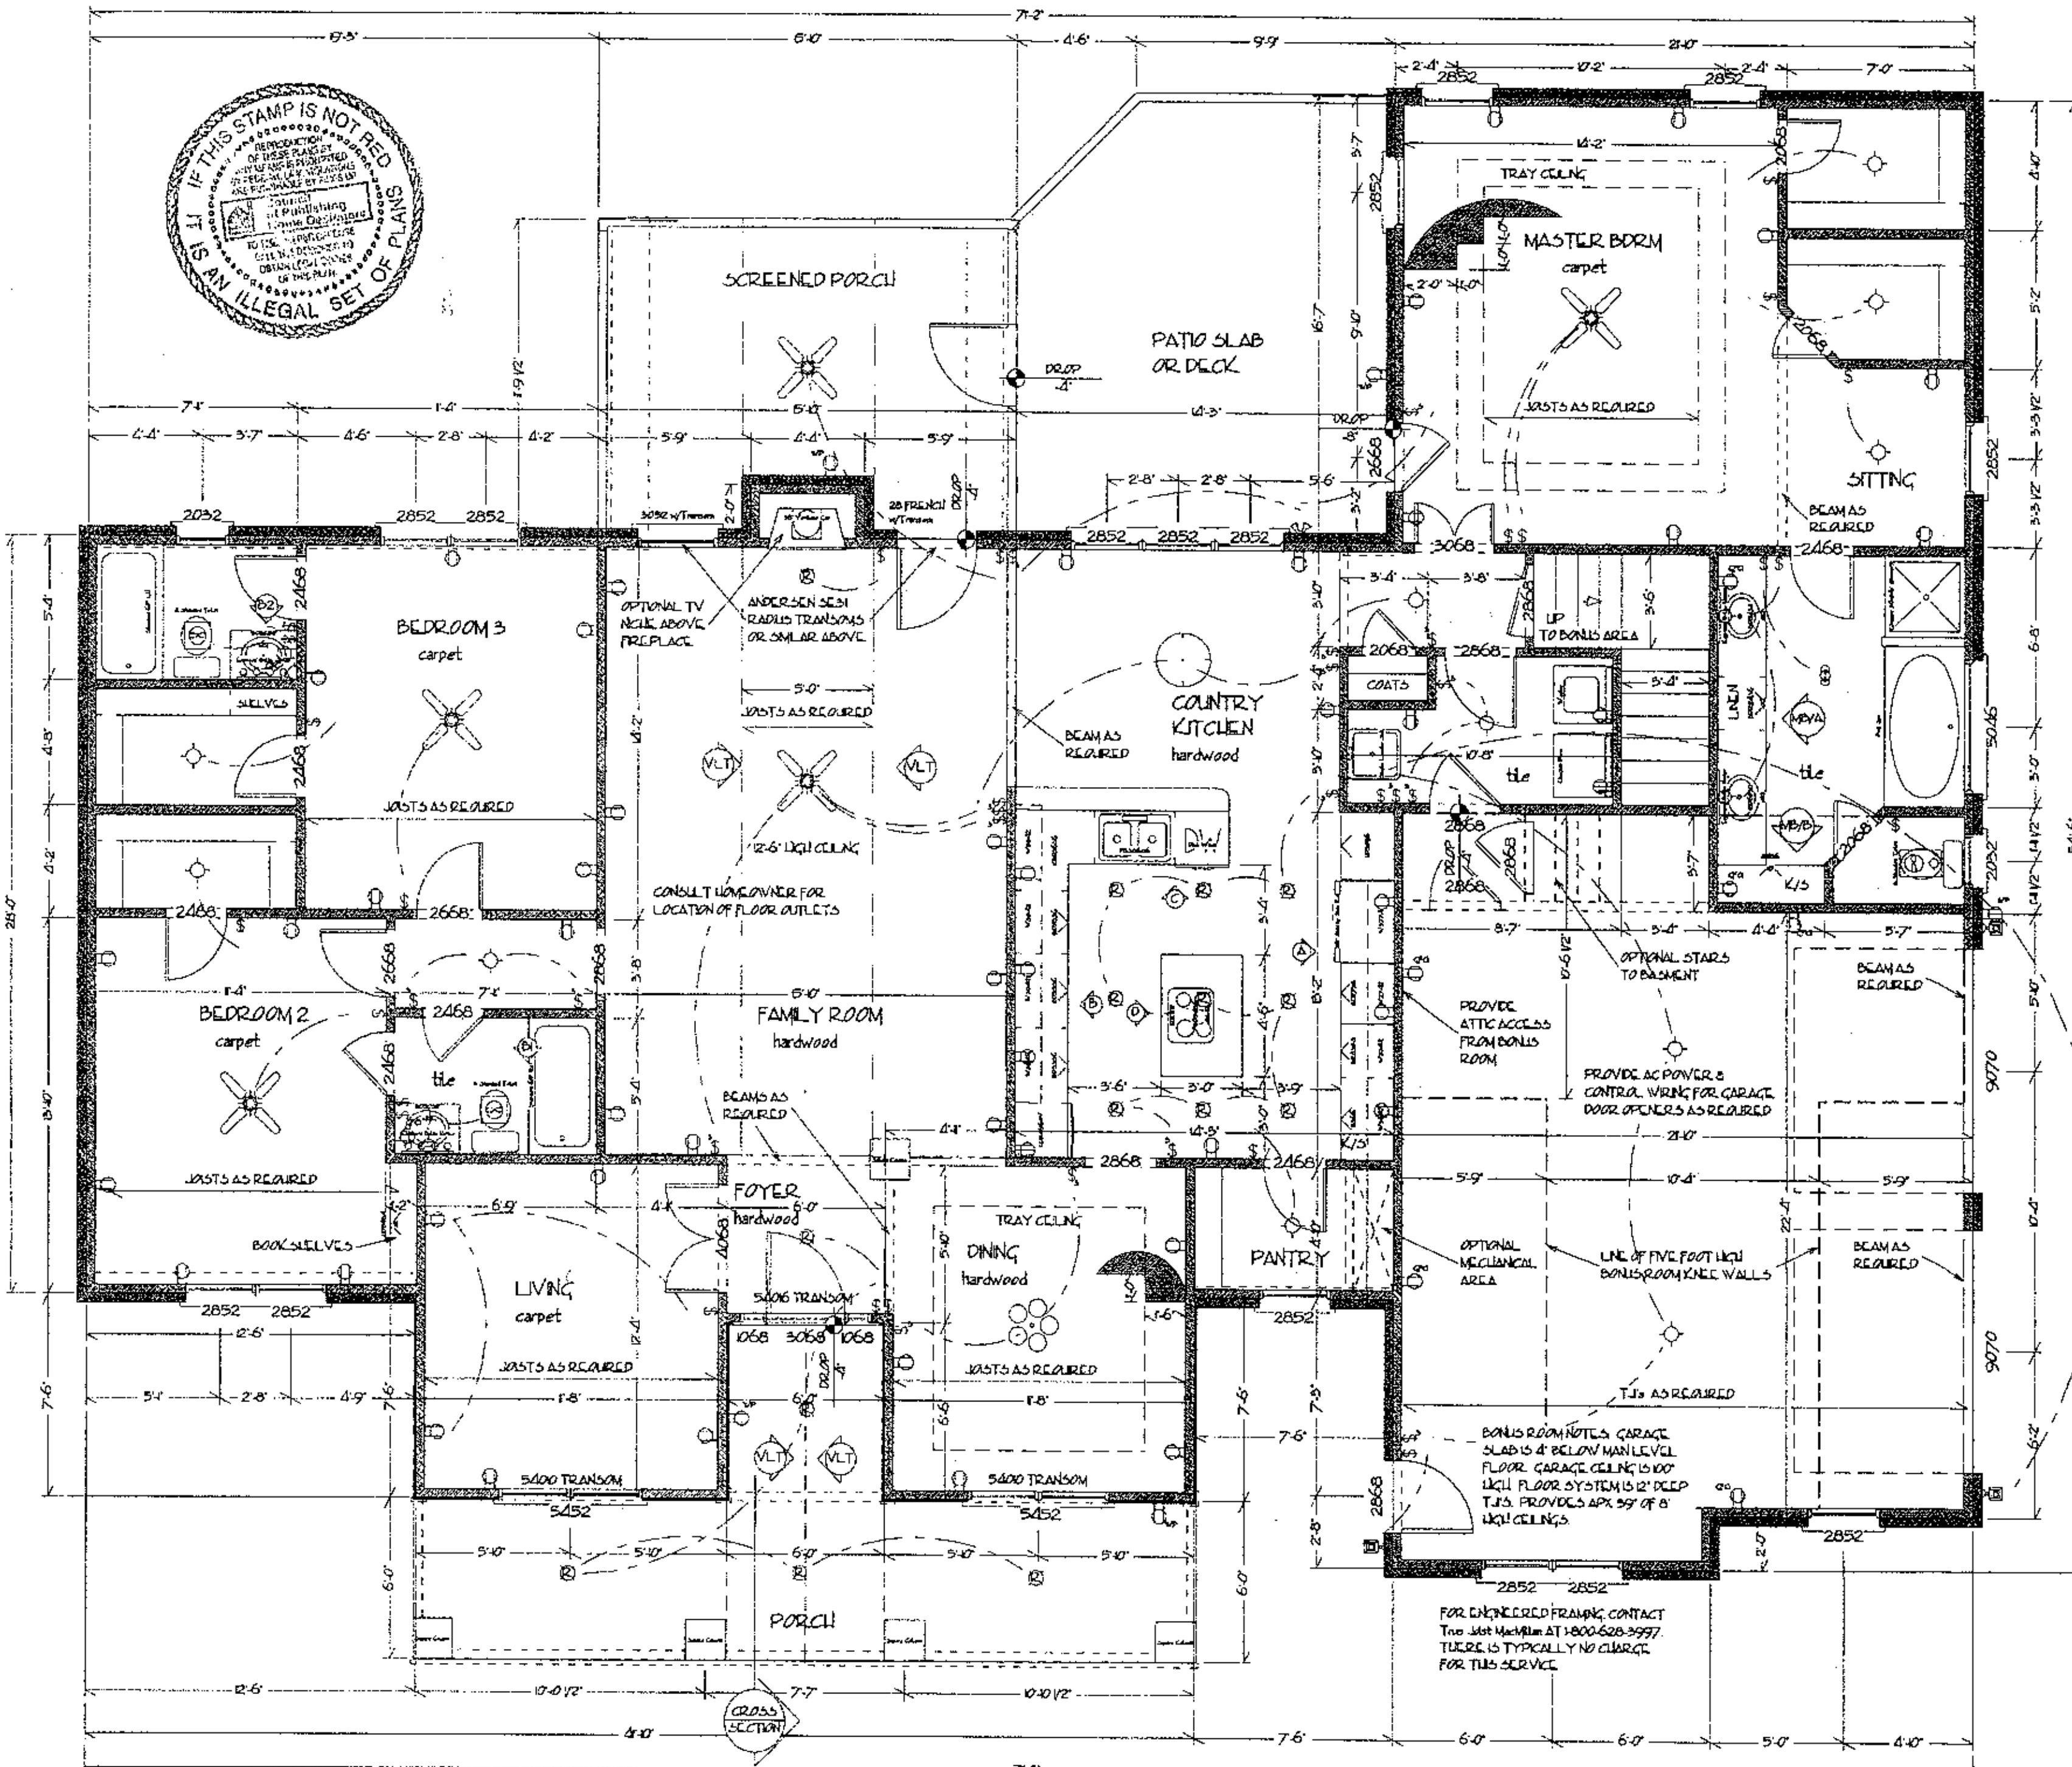


FLOOR PLAN

SCALE: 1/4"=1'

HEATED SQUARE FOOTAGE: 2184
(2240 w/ Brick Veneer)
BONUS ROOM: 379

07/12/2004 Copyright, Atlanta Plan Source, Inc.   Plan #2119 Crawl

DO NOT COPY WITHOUT WRITTEN COPYRIGHT RELEASE