
Acknowledgement of
Plans Submittal ONLY!

Date 3/2/16

Date

3-10-16

Justin Henderson
3-3-16

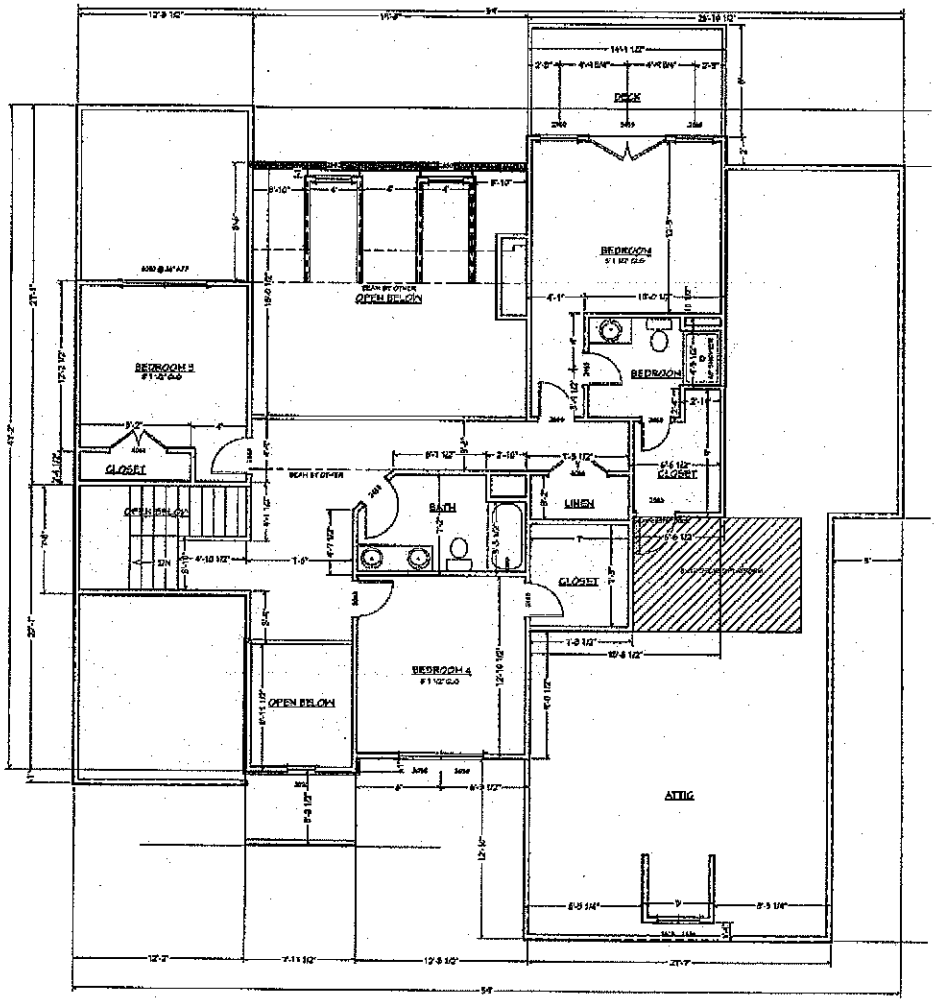

SECOND FLOOR PLAN
SCALE 1/4" = 1'-0"

SQUARE FOOTAGE	
1ST FLOOR HEATED	1937
2ND FLOOR HEATED	1067
TOTAL HSF	3004
BASEMENT	1937
PORCHES	140
GARAGE	681
TOTAL UNDER ROOF	5762

FORKIN RESIDENCE
LAKEMIST HOMES

DATE:

SCALE:

SHEET:
A-7


Acknowledgement of Plans Submittal ONLY!

Date 3/2/16

Date

Justin Henderson
3-3-16

AR 3/10/16

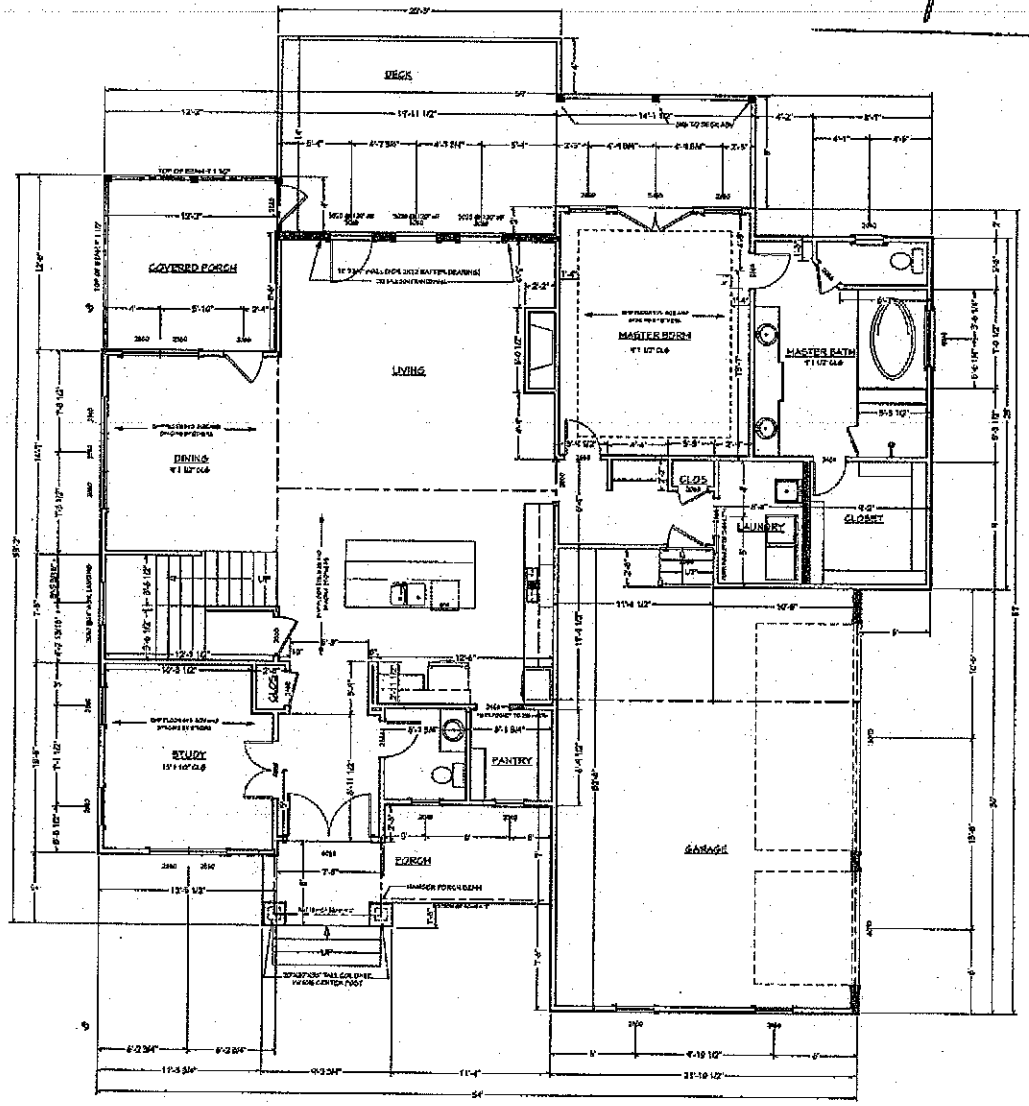

FIRST FLOOR PLAN
SCALE 1/4" = 1'-0"

SQUARE FOOTAGE	
1ST FLOOR HEATED	1937
2ND FLOOR HEATED	1067
TOTAL HSF	3004
BASEMENT	1937
PORCHES	140
GARAGE	681
TOTAL UNDER ROOF	5762

NO. | DESCRIPTION | BY | DATE

SHEET TITLE:

PROJECT DESCRIPTION:
FORKIN RESIDENCE
LAKEMIST HOMES

DATE:

SCALE:

SHEET:
A-6


Acknowledgement of
Plans Submittal ONLY!


Date 3/2/16

Date


Justin Henderson
3-3-16

AP
3/6/16

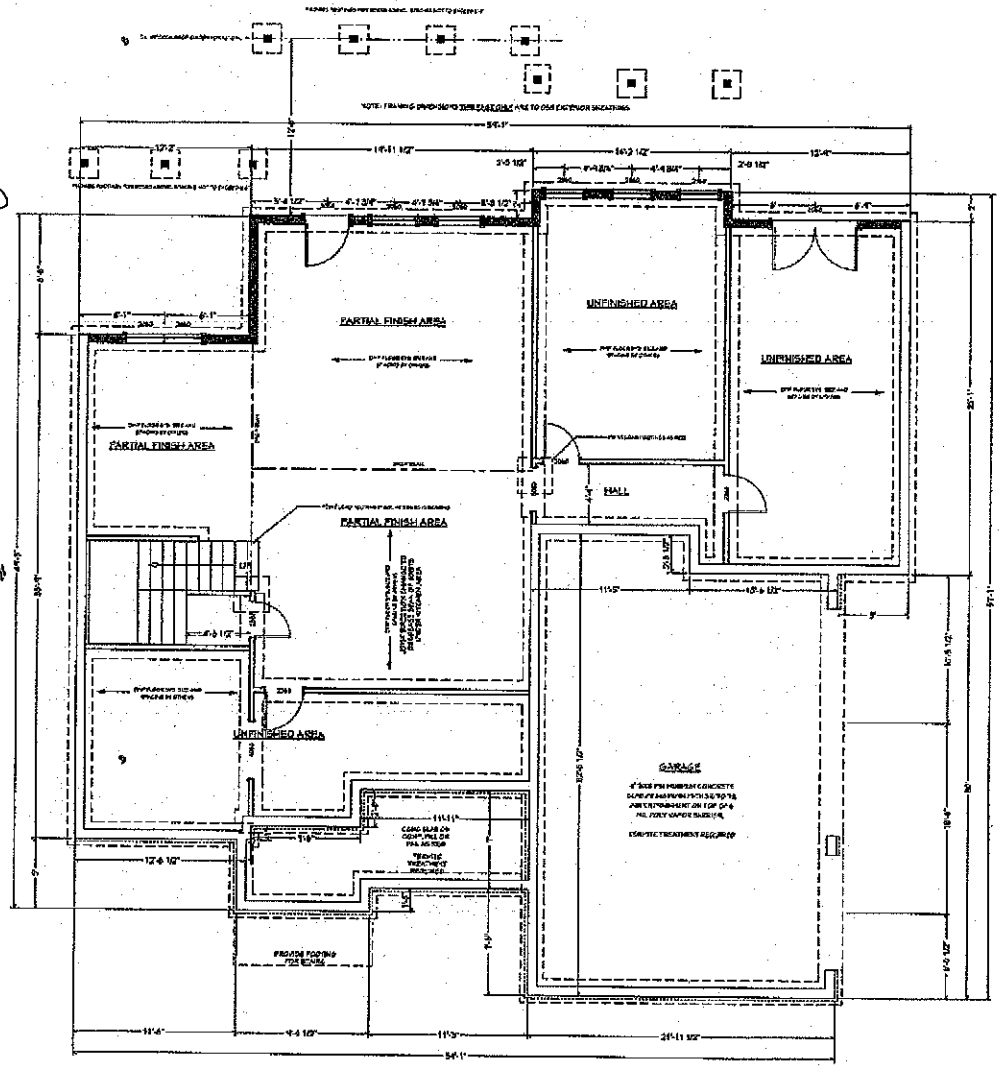

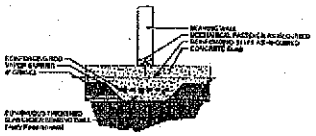

Concrete Thickened Slab Footing

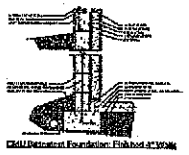

CMU Basement Foundation: Finished 4" Walls

FOUNDATION PLAN
SCALE 1/4" = 1'-0"

NO.	DESCRIPTION	BY	DATE

SHEET TITLE:

PROJECT DESCRIPTION:
FORKIN RESIDENCE
LARKRIST HOMES

VISUAL DESIGN
VISUAL DESIGN & DRAFTING

DATE:

SCALE:

SHEET:
A-5