
SQUARE FOOTAGE :	
MAIN LEVEL	2,370 Hsd. s.f.
UPPER LEVEL	734 Hsd. s.f.
TOTAL	3,104 Hsd. s.f.
not included	
FUTURE BONUS ROOM	N/A
UNFINISHED STORAGE	N/A

GENERAL NOTES:

1. Ceiling heights are as follows unless otherwise noted:
   Lower Level : Ceiling heights vary
   Main Level : 9'-0" Ceiling Height
   Upper Level : 8'-0" Ceiling Height
2. Size and locations of retaining walls if shown on drawings are to be determined by contractor according to site conditions.
3. Refer to Landscape Drawings for number and type of exterior trees and shrubs.
4. Stepped walls indicated 2X6 at base walls.
5. Plywood sheers indicated on Lower Level Plan to have 2X4 furring, over 1" air space, at 16"O.C. at poured concrete walls, unless otherwise noted.
6. All dimensions at exterior walls are to outside face of stud unless otherwise noted. All dimensions at interior walls are to centerline of stud, unless otherwise noted.
7. All angles present on plans (other than 90 degrees) to be 45 degrees, unless otherwise noted.
8. Refer to structural drawings for design of foundation, floor, ceiling, and roof structural systems.


ABBREVIATIONS:

Abv.	Above
A.F.F.	Above Finished Floor
A.S.F.	Above Sub-Floor
C.O.	Closet Opening
P.O.	Pantry Opening
O.C.	On Center
O.F.S.	Out Face of Stud
O.F.W.	Out Face of Wall

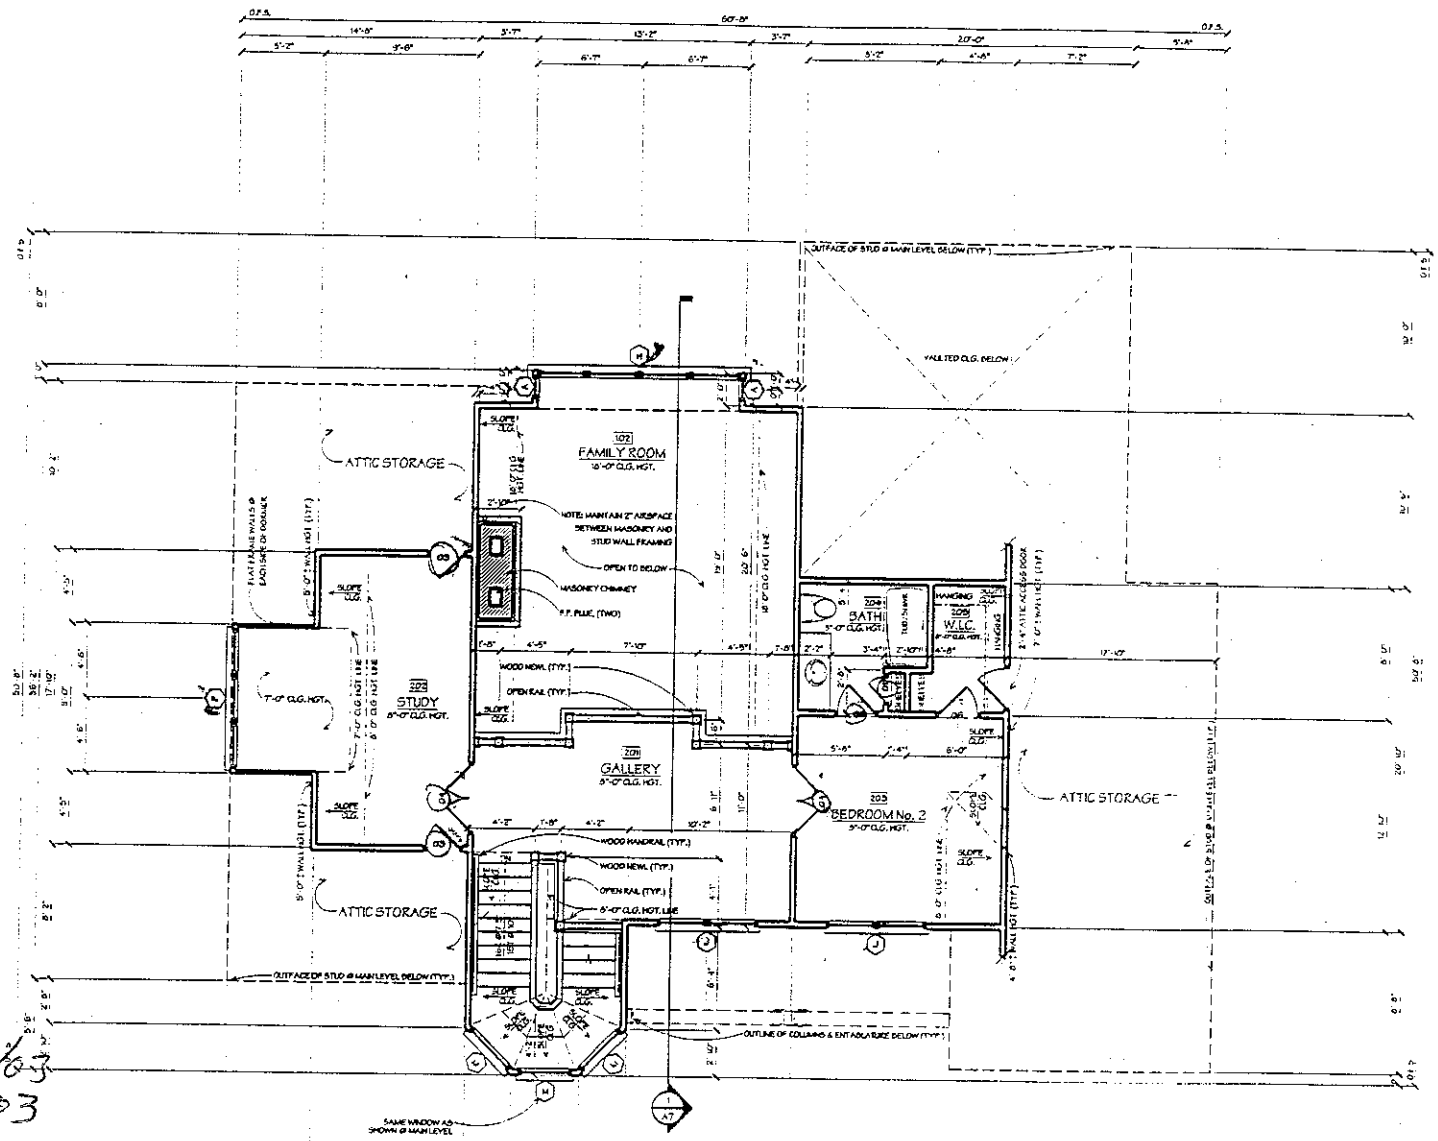

Acknowledgement Of
Plans Submittal ONLY!
Date 10/7/03
Date 10/7/03


1/A3 UPPER LEVEL FLOOR PLAN
SCALE: 1/4"=1'-0"

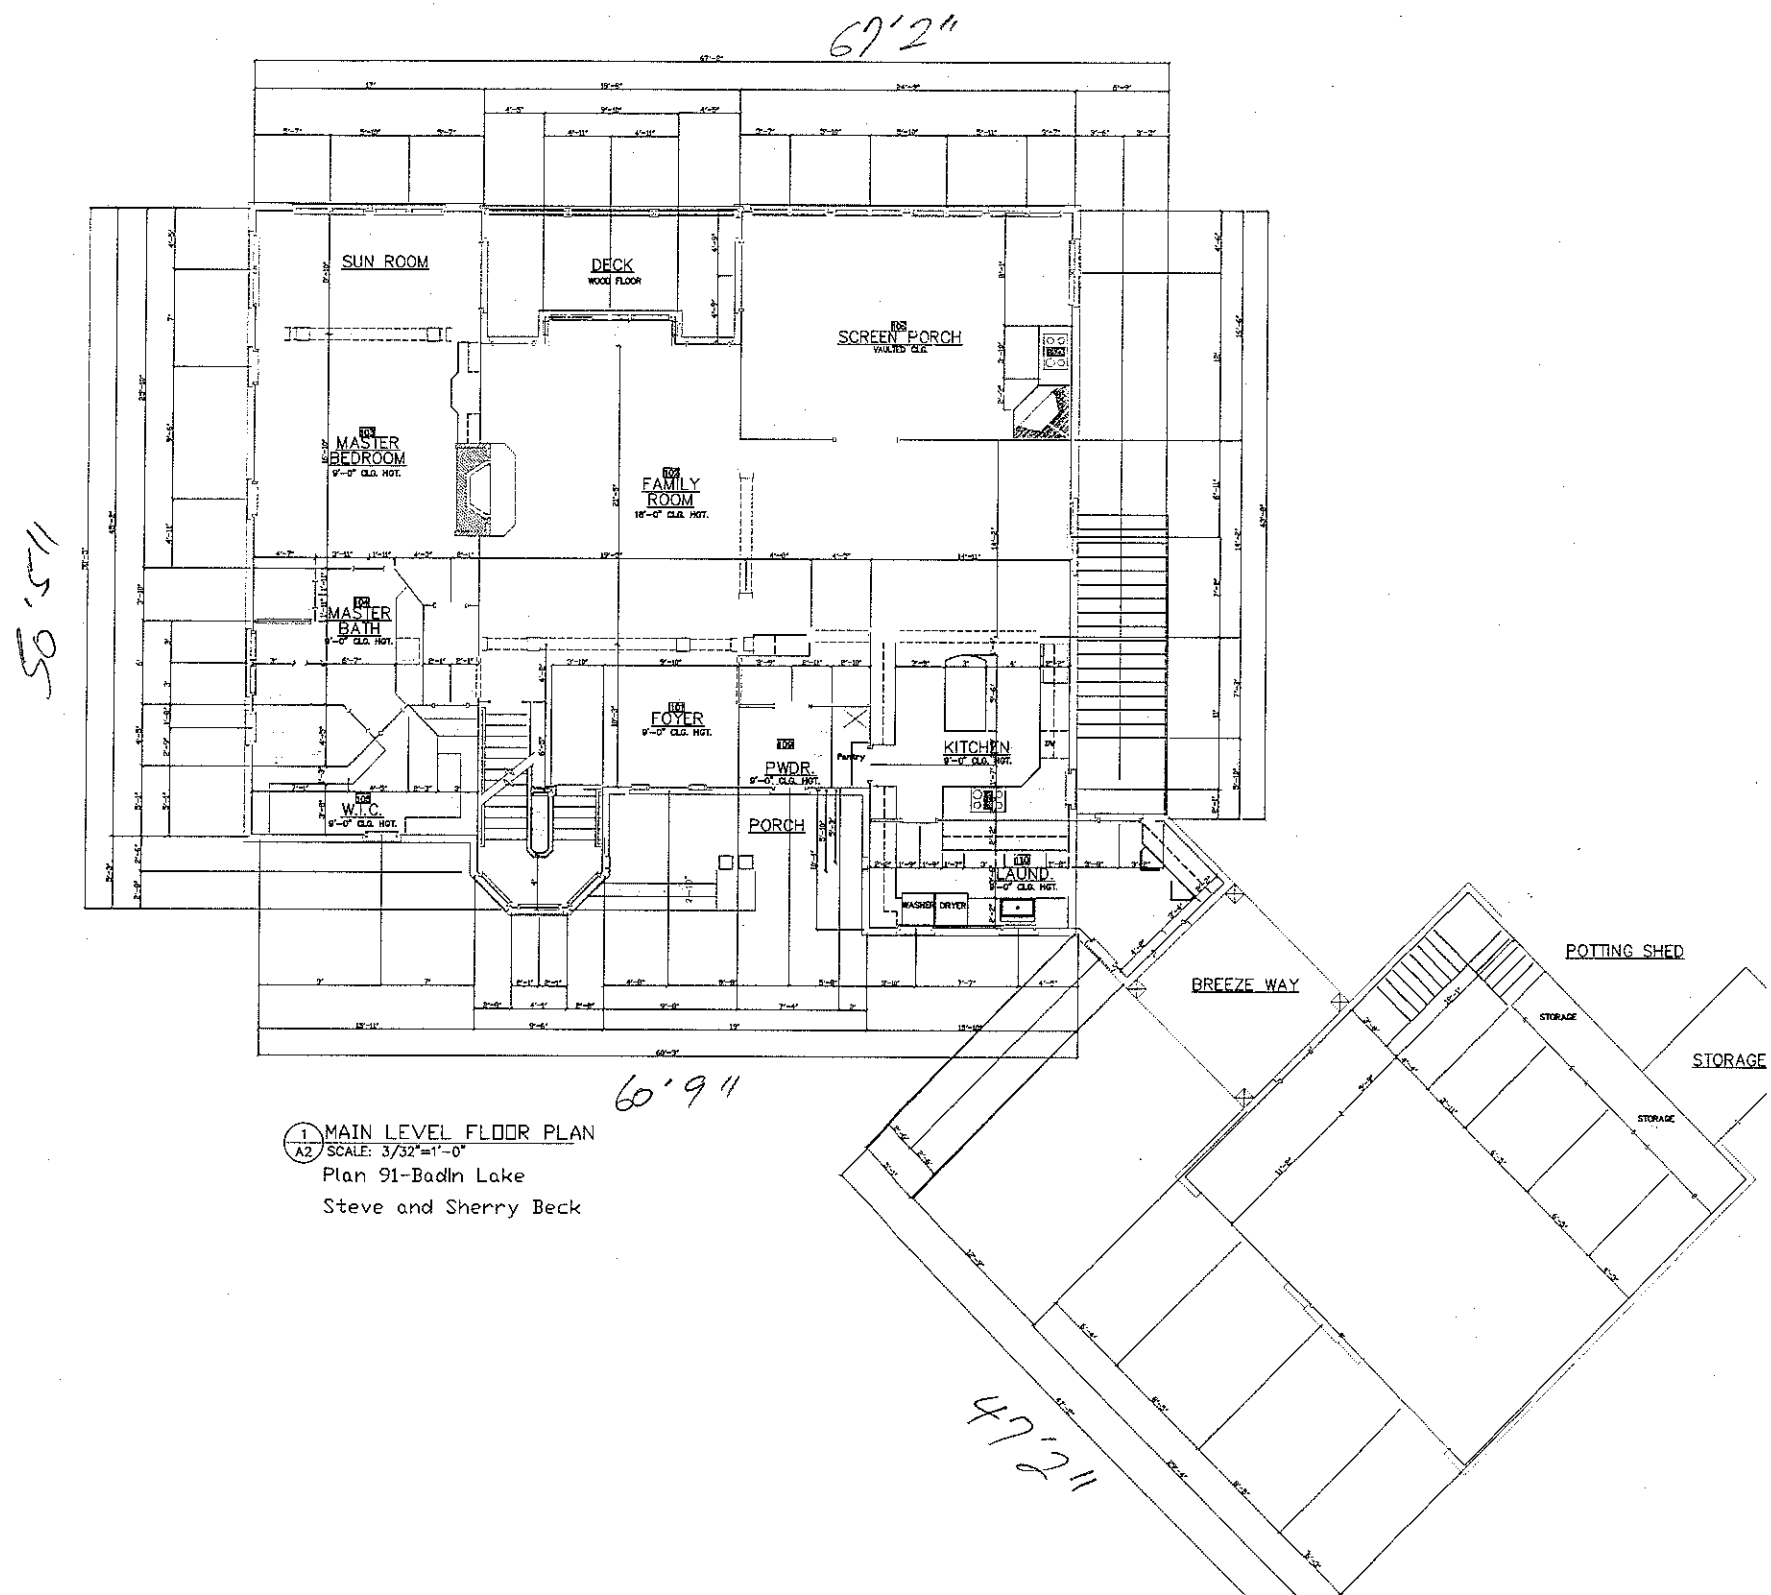

1/A2 MAIN LEVEL FLOOR PLAN
SCALE: 3/32"=1'-0"

Plan 91-Badin Lake

Steve and Sherry Beck

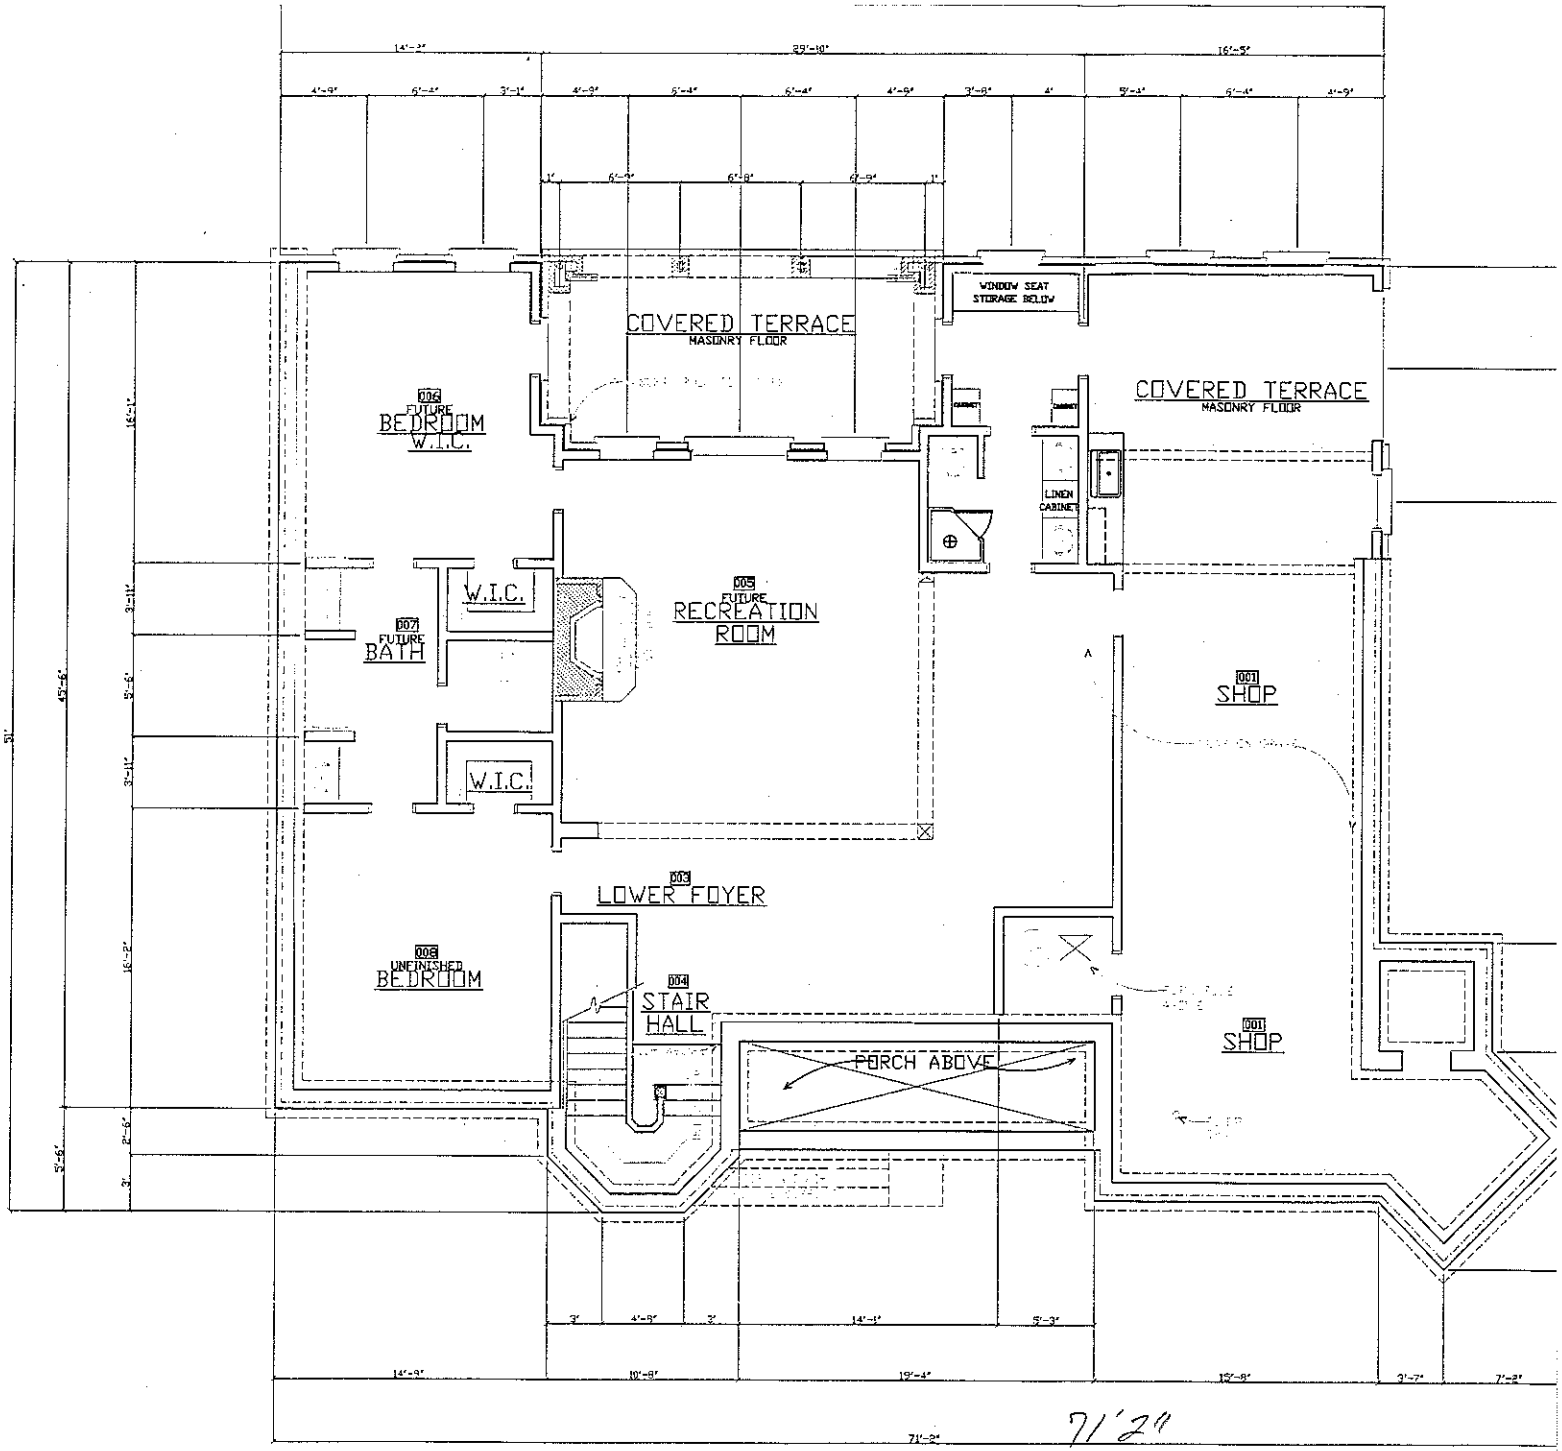

1/A1 LOWER LEVEL FLOOR PLAN

SCALE: 1/8"=1'-0"