
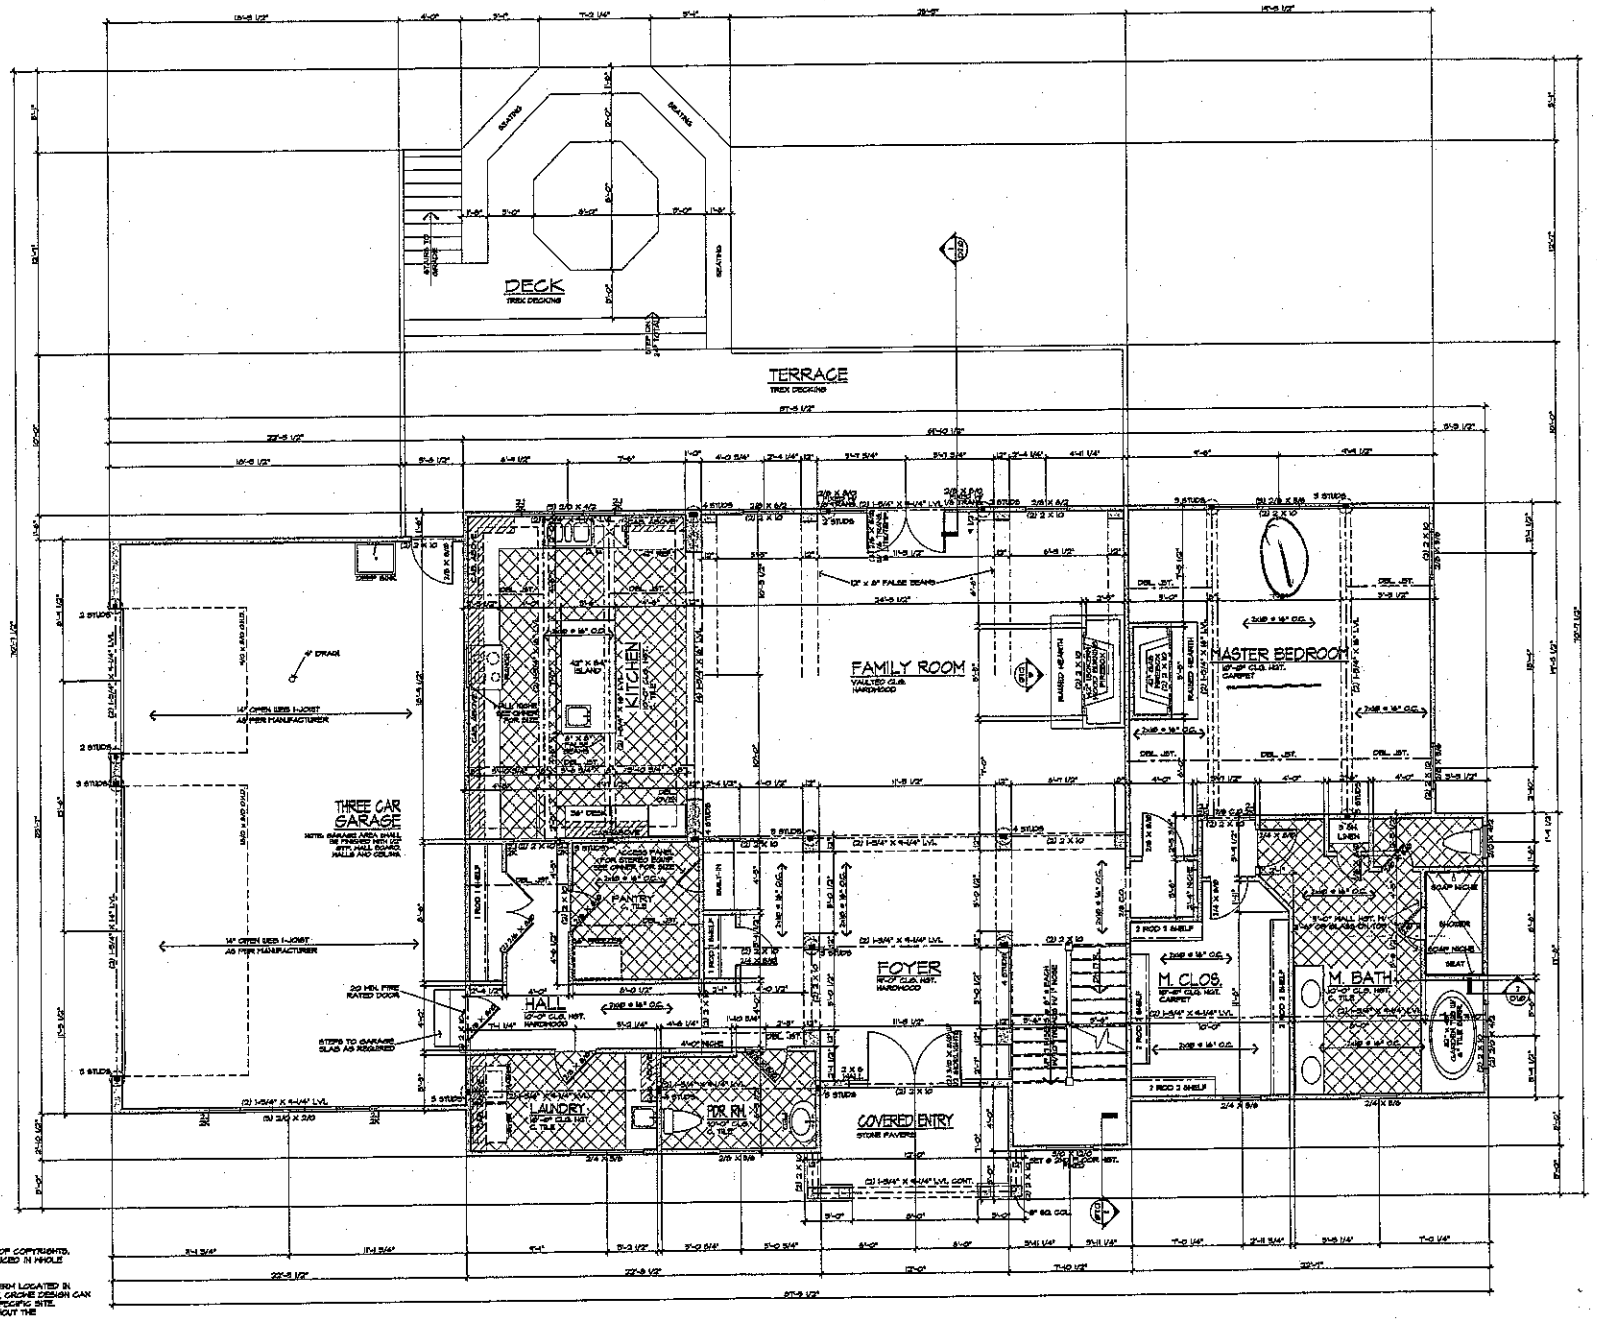


FRAMED SQUARE FOOTAGE	
1ST FLOOR HEATED	2425
2ND FLOOR HEATED	1348
UNFIN. BASEMENT	2425
COVERED ENTRY	60
GARAGE	783
REAR DECK	114
LOWER TERRACE	114
TOTAL HEATED	3773
TOTAL UNDER ROOF	7078

ADDITIONAL NOTES

1. ALL PARTS OF THESE PLANS ARE COPYRIGHTED WITH THE REGISTER OF COPYRIGHTS, LIBRARY OF CONGRESS WASHINGTON D.C. AND MAY NOT BE REPRODUCED IN WHOLE OR IN PART WITHOUT CONSENT OF CROWE DESIGN & ASSOC.
2. CROWE DESIGN & ASSOC. IS A PROFESSIONAL RESIDENTIAL DESIGN FIRM LOCATED IN CORNELIUS, NORTH CAROLINA. BECAUSE SITE CONDITIONS MAY VARY, CROWE DESIGN CAN NOT WARRANT THE SUITABILITY OF THESE PLANS FOR USE ON YOUR SPECIFIC SITE. CONSTRUCTION FROM THESE PLANS SHOULD NOT BE UNDERTAKEN WITHOUT THE ASSISTANCE OF A PROFESSIONAL CONTRACTOR.
3. ALL FEDERAL, STATE AND LOCAL CODES, ORDINANCES AND REGULATION SHALL BE CONSIDERED AS PART OF THESE DRAWINGS AND DETAILS FOR THIS BUILDING AND SHALL TAKE PREFERENCE OVER ANYTHING SHOWN, DESCRIBED OR IMPLIED WHERE VARIANCES OCCUR.
4. CONTRACTOR SHALL CHECK AND VERIFY ALL DIMENSIONS BEFORE BEGINNING CONSTRUCTION AND COORDINATE ANY CORRECTIONS OR REVISIONS WITH THE OWNER AND DESIGNER. CROWE DESIGN & ASSOC. WILL ASSUME NO LIABILITY FOR DIMENSIONAL ERRORS ONCE CONSTRUCTION BEGINS.

1/A5 FIRST FLOOR PLAN
SCALE: 1/4"= 1'-0"

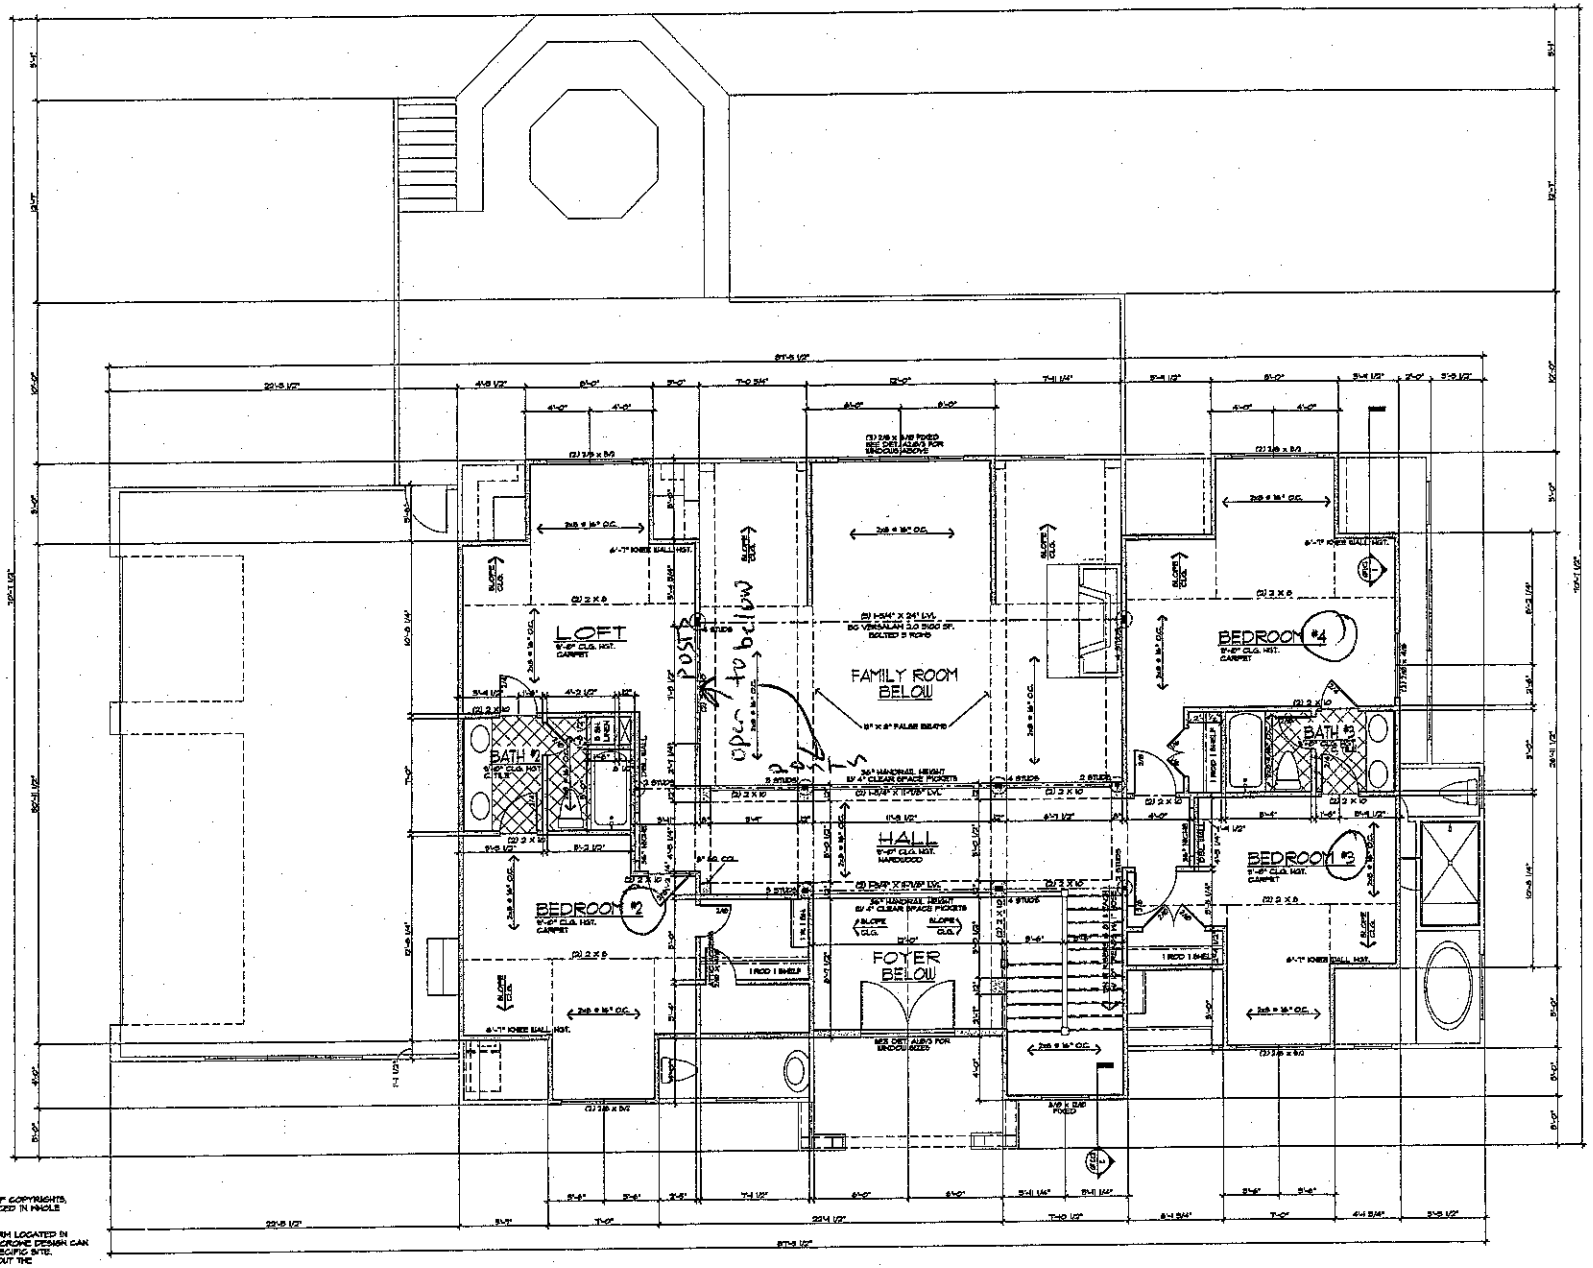

ADDITIONAL NOTES


1. ALL PARTS OF THESE PLANS ARE COPYRIGHTED WITH THE REGISTER OF COPYRIGHTS, LIBRARY OF CONGRESS WASHINGTON D.C. AND MAY NOT BE REPRODUCED IN WHOLE OR IN PART WITHOUT CONSENT OF CROWE DESIGN & ASSOC.
2. CROWE DESIGN & ASSOC. IS A PROFESSIONAL RESIDENTIAL DESIGN FIRM LOCATED IN CORNELIUS, NORTH CAROLINA. BECAUSE SITE CONDITIONS MAY VARY, CROWE DESIGN CAN NOT WARRANT THE SUITABILITY OF THESE PLANS FOR USE ON YOUR SPECIFIC SITE. CONSTRUCTION FROM THESE PLANS SHOULD NOT BE UNDERTAKEN WITHOUT THE ASSISTANCE OF A PROFESSIONAL CONTRACTOR.
3. ALL FEDERAL, STATE AND LOCAL CODES, ORDINANCES AND REGULATION SHALL BE CONSIDERED AS A PART OF THESE DRAWINGS AND DETAILS FOR THIS BUILDING AND SHALL TAKE PREFERENCE OVER ANY THING SHOWN, DESCRIBED OR IMPLIED WHERE VARIANCES OCCUR.
4. CONTRACTOR SHALL CHECK AND VERIFY ALL DIMENSIONS BEFORE BEGINNING CONSTRUCTION AND COORDINATE ANY CORRECTIONS OR REVISIONS WITH THE OWNER AND DESIGNER. CROWE DESIGN & ASSOC. WILL ASSUME NO LIABILITY FOR DIMENSIONAL ERRORS ONCE CONSTRUCTION BEGINS.

1/A5 SECOND FLOOR PLAN
SCALE: 1/4" = 1'-0"

Approval 5 Bedroom Plan

Acknowledgement of Plans Submittal ONLY Date 4-16-07

Date 4-20-2007

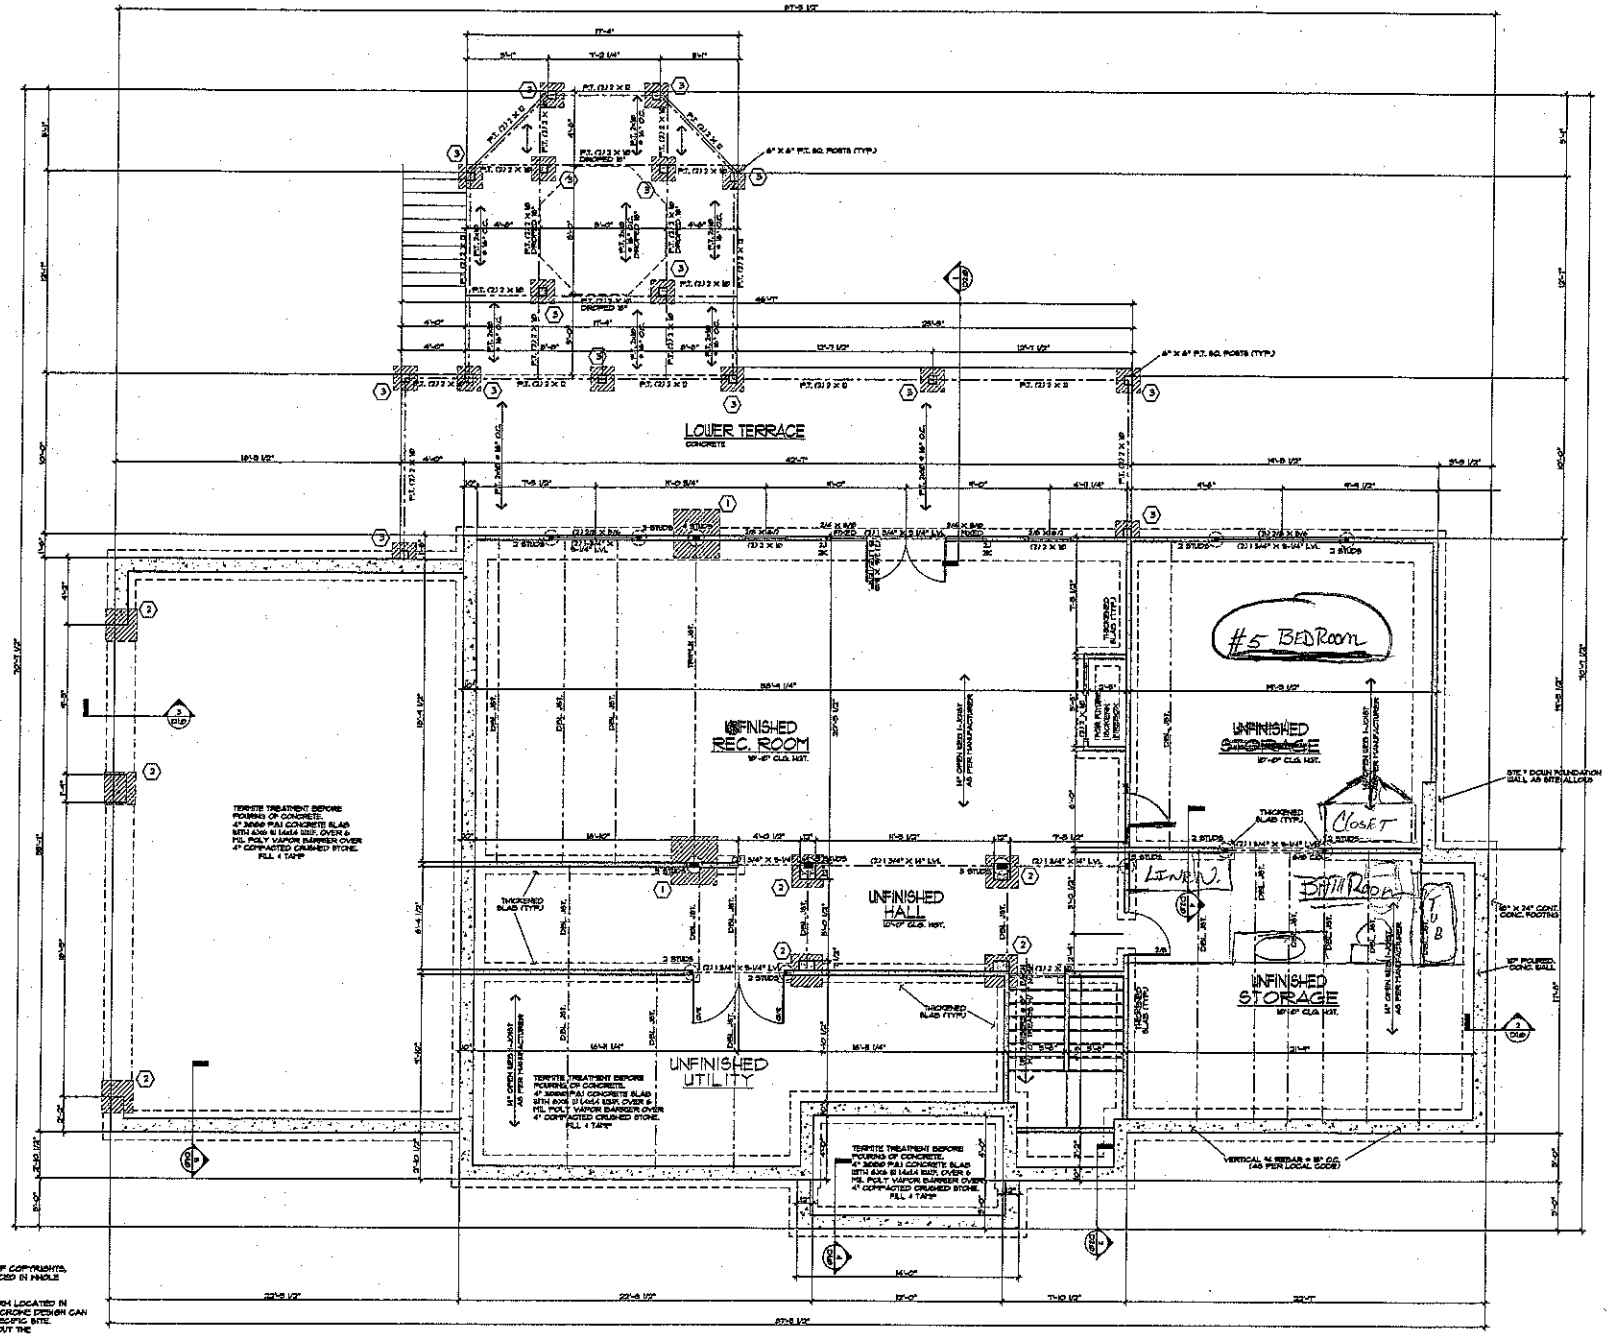

FOOTING SCHEDULE

1. 54" X 36" X 8" CONC. FTG. W/ 4 #4 EACH WAY
2. 24" X 24" X 8" CONC. FTG. W/ 4 #4 EACH WAY
3. 36" X 36" X 12" CONC. FTG. W/ 4 #4 EACH WAY

ADDITIONAL NOTES

1. ALL PARTS OF THESE PLANS ARE COPYRIGHTED WITH THE REGISTER OF COPYRIGHTS, LIBRARY OF CONGRESS WASHINGTON D.C. AND MAY NOT BE REPRODUCED IN WHOLE OR IN PART WITHOUT CONSENT OF CROWE DESIGN & ASSOC.
2. CROWE DESIGN & ASSOC. IS A PROFESSIONAL RESIDENTIAL DESIGN FIRM LOCATED IN CORBELIS, NORTH CAROLINA. BECAUSE SITE CONDITIONS MAY VARY, CROWE DESIGN CAN NOT WARRANT THE SUITABILITY OF THESE PLANS FOR USE ON YOUR SPECIFIC SITE. CONSTRUCTION FROM THESE PLANS SHOULD NOT BE UNDERTAKEN WITHOUT THE ASSISTANCE OF A PROFESSIONAL CONTRACTOR.
3. ALL FEDERAL, STATE AND LOCAL CODES, ORDINANCES AND REGULATION SHALL BE CONSIDERED AS PART OF THESE DRAWINGS AND DETAILS FOR THIS BUILDING AND SHALL TAKE PREFERENCE OVER ANYTHING SHOWN, DESCRIBED OR IMPLIED WHERE VARIANCES OCCUR.
4. CONTRACTOR SHALL CHECK AND VERIFY ALL DIMENSIONS BEFORE BEGINNING CONSTRUCTION AND COORDINATE ANY CORRECTIONS OR REVISIONS WITH THE OWNER AND DESIGNER. CROWE DESIGN & ASSOC. WILL ASSUME NO LIABILITY FOR DIMENSIONAL ERRORS ONCE CONSTRUCTION BEGINS.