
Acknowledgement of
Plans Submittal ONLY!


Kathleen Snyder Date 3/1/17

Marian Stone Date 3/1/17

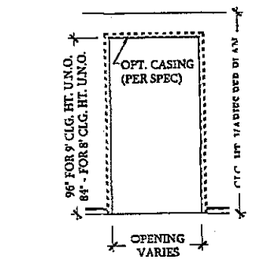


SHEETROCK OPENING DETAIL

SCALE: 3/16"=1'-0"

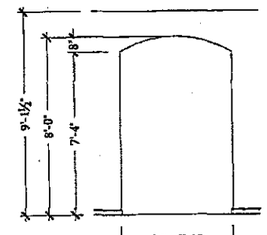

ARCHED OPENING DETAIL

SCALE: 3/16"=1'-0"

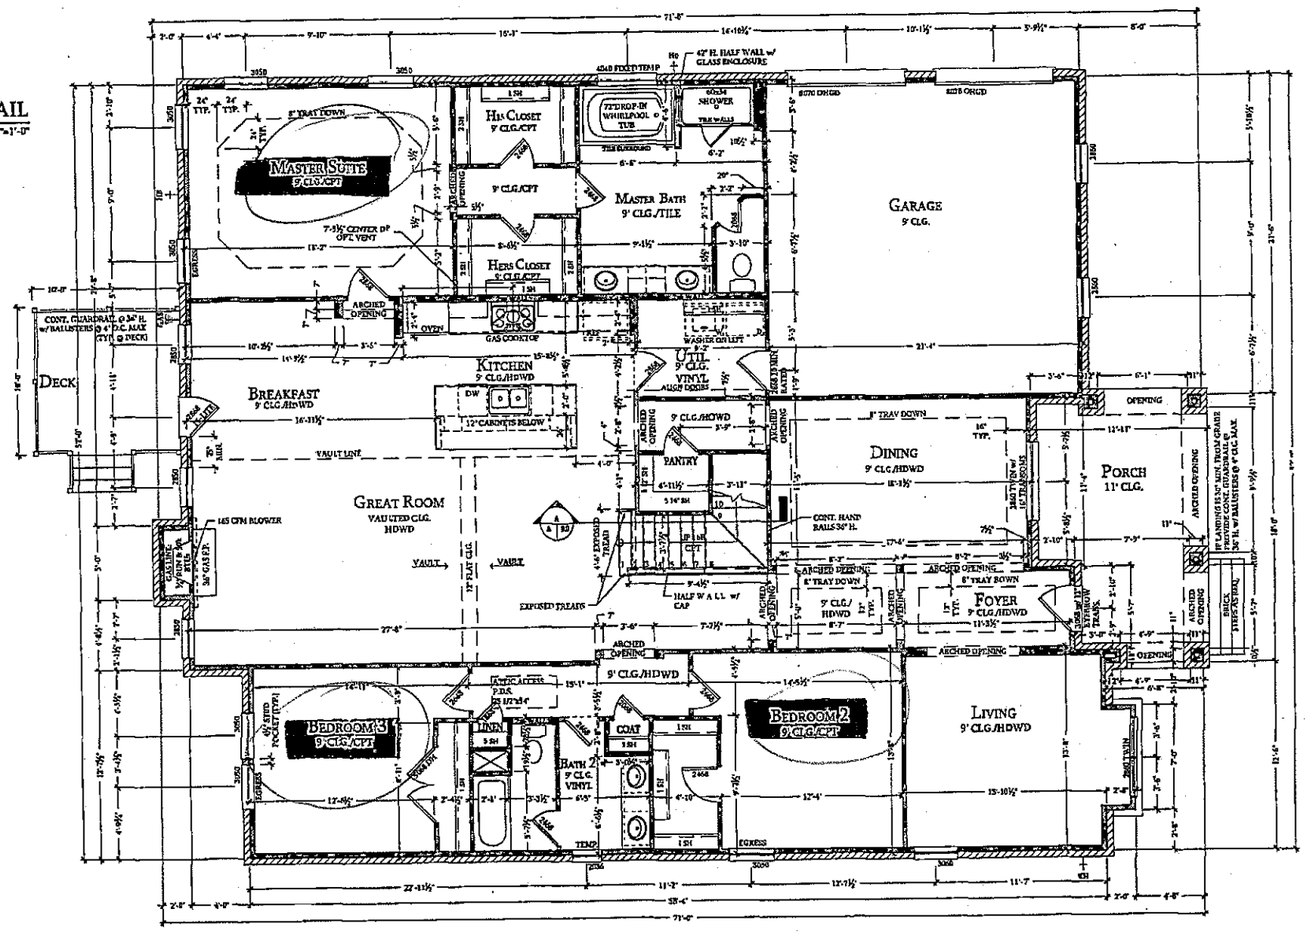

FIRST FLOOR PLAN

SCALE: 1/8"=1'-0"

THESE PLANS ARE THE PROPERTY OF LIVE WELL HOMES, LLC. AND MAY NOT BE REPRODUCED, CHANGED OR COPIED WITHOUT THE EXPRESSED WRITTEN CONSENT OF LIVE WELL HOMES, LLC., NOR ARE THEY TO BE ASSIGNED TO A THIRD PARTY WITHOUT OBTAINING SAID WRITTEN CONSENT.

REVISIONS:		
date:	marked by:	
9-21-11	FG	
1-20-13	FG	
5-20-13	FG	
6-28-13	FG	
11-21-13	FG	

GENERAL NOTES

1. CONTRACTOR TO VERIFY ALL DIMENSIONS.
2. DO NOT SCALE DIMENSIONS FROM PRINTS. USE DIMENSIONS GIVEN OR CONSULT DESIGNER FOR FURTHER CLARIFICATION.
3. PROVIDE WINDOW FALL PREVENTION PER NCRC 2012 SECTION R612
4. PROVIDE NOT LESS THAN 5/8" TYPE X GYP. BOARD OR EQUIV. PER SECTION & TABLE R302.6 DWELLING/GARAGE SEPARATION OF THE NCRC 2012
5. SEE ELEVATION SHEETS FOR WINDOW HEADER HEIGHT.
6. ALL ANGLED WALLS ARE AT 45 DEGREES UNLESS NOTED OTHERWISE.
7. WALL OPENINGS TO BE GYP. BOARD RETURN U.N.O.
8. SEE DETAIL SHEET S5R ARCHED & SHEET ROCK OPENING DETAILS.
9. SEE FIRST FLOOR FRAMING ANDVOR ROOF FRAMING SHEETS FOR BEAM SIZES,LOCATION AND HEADER SCHEDULE.
10. VERIFY INTERIOR BEARING WALL LOCATION WITH TRUSS ENGINEERING PROVIDED BY TRUSS MANUFACTURER.

WALL & SYMBOL LEGEND

- TYP. FRAME WALL
- INTERIOR BEARING WALL
- HALF WALL
- EXTERIOR WALL w/ BRICK VENEER
- EXTERIOR WALL w/ STONE VENEER

SQUARE FOOTAGE TABLE

FIRST FL. LIVING:	2654 s.f.
SECOND FL. LIVING:	732 s.f.
TOTAL LIVING:	3406 s.f.
GARAGE:	456 s.f.
FRONT PORCH/COVERED ENTRY:	200 s.f.

FALLS PARK LOT 33

3396 Skyler

LiveWell Homes


501 Springcrest Drive
Fort Mill, SC 29715

designed by:	lwh
drawn by:	lwh
checked by:	lwh
date:	2/28/18

A-3.0

FIRST FLOOR PLAN

Acknowledgement of
Plans Submittal ONLY!
Kathleen Sawyer Date 3/1/17
Tyra Dotson Date 3/1/17

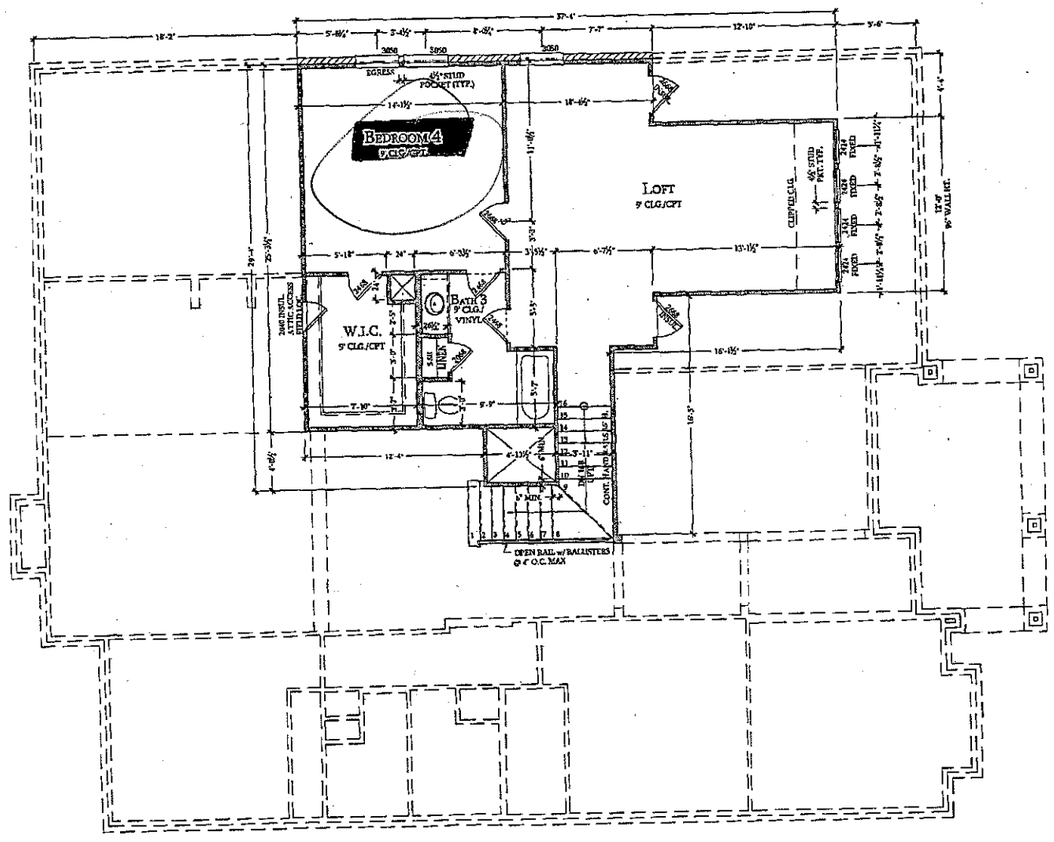

SECOND FLOOR PLAN
SCALE: 1/8"=1'-0"

THESE PLANS ARE THE PROPERTY OF LIVE WELL HOMES, LLC. AND MAY NOT BE REPRODUCED, CHANGED OR COPIED WITHOUT THE EXPRESSED WRITTEN CONSENT OF LIVE WELL HOMES, LLC., NOR ARE THEY TO BE ASSIGNED TO A THIRD PARTY WITHOUT OBTAINING SAID WRITTEN CONSENT.

revisions:

date:	revised by:
5-11-11	FCH
7-22-11	FCH
10-20-11	FCH
8-30-12	FCH
11-21-12	FCH

GENERAL NOTES

1. CONTRACTOR TO VERIFY ALL DIMENSIONS.
2. DO NOT SCALE DIMENSIONS FROM PRINTS. USE DIMENSIONS GIVEN OR CONSULT DESIGNER FOR FURTHER CLARIFICATION.
3. PROVIDE WINDOW FALL PREVENTION PER NCRC 2012 SECTION R612
4. PROVIDE NOT LESS THAN 5/8" TYPE X GYP. BOARD OR EQUIV. PER SECTION & TABLE R302.6 DWELLING/GARAGE SEPARATION OF THE NCRC 2012
5. SEE ELEVATION SHEETS FOR WINDOW HEADER HEIGHT.
6. ALL ANGLED WALLS ARE AT 45 DEGREES UNLESS NOTED OTHERWISE.
7. WALL OPENINGS TO BE GYP. BOARD RETURN U.N.O.
8. SEE DETAIL SHEET FOR ARCHED & SHEET ROCK OPENING DETAILS.
9. SEE FIRST FLOOR FRAMING AND/OR ROOF FRAMING SHEETS FOR BEAM SIZE/LOCATION AND HEADER SCHEDULE.
10. VERIFY INTERIOR BEARING WALL LOCATION WITH TRUSS ENGINEERING PROVIDED BY TRUSS MANUFACTURER.

WALL & SYMBOL LEGEND

- TYP. FRAME WALL
- INTERIOR BEARING WALL
- HALF WALL
- EXTERIOR WALL w/ BRICK VENEER
- EXTERIOR WALL w/ STONE VENEER

FALLS PARK LOT 33

3396 Skyler

LiveWell Homes
THE BEST THINGS IN LIFE ARE FREE (OR CLOSE TO IT)

501 Springcrest Drive
Fort Mill, SC 29715

designed by:	lwh
drawn by:	lwh
checked by:	lwh
date:	7/26/16

A-5.0
SECOND FLOOR PLAN