
Acknowledgement of Plans Submittal ONLY!


Kathleen Saunders Date 6/10/16

Marie Dotson Date 6/15/16

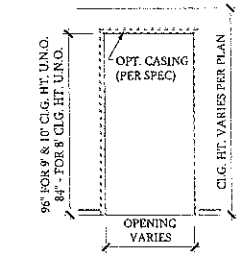


SHEETROCK OPENING DETAIL

SCALE: 3/16"=1'-0"

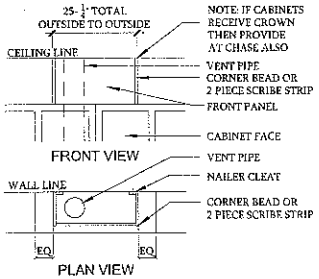

VENT PIPE CHASE

SCALE: N.T.S.

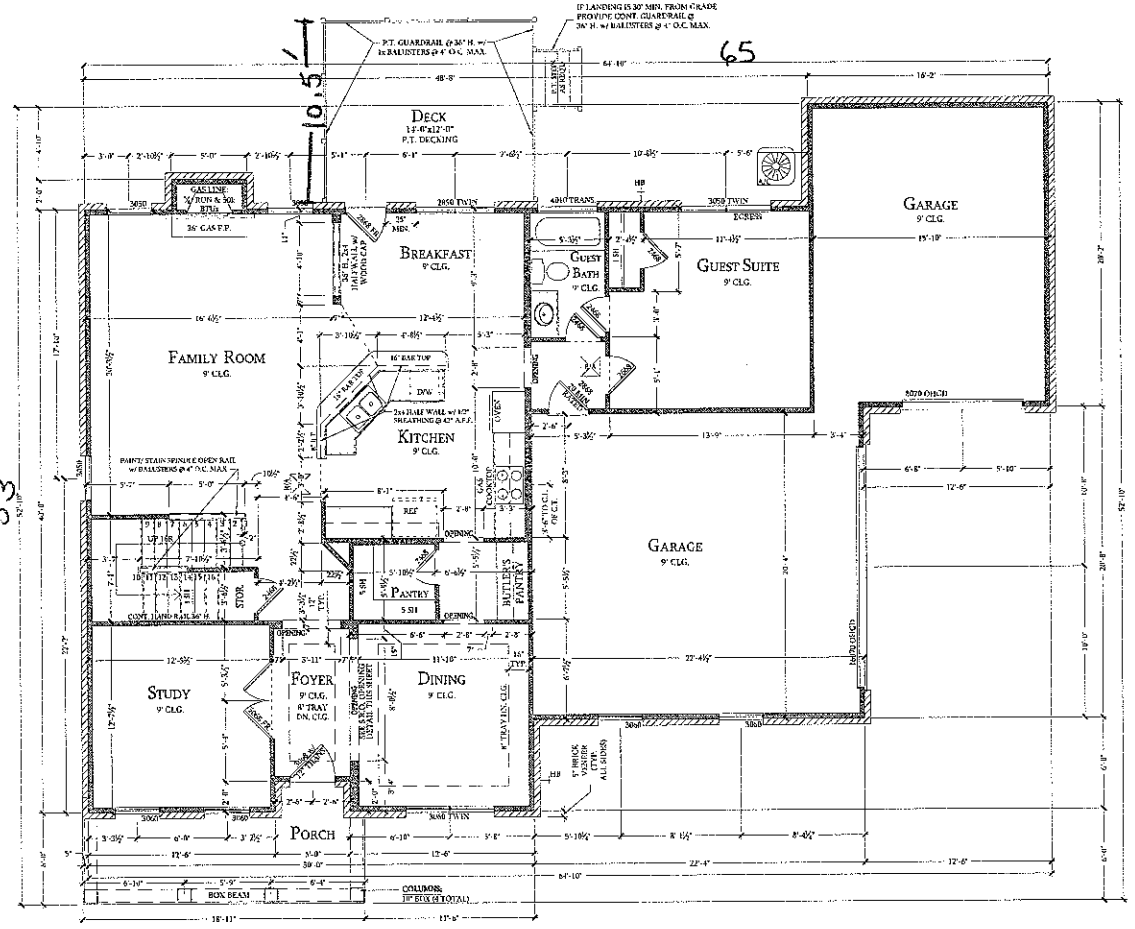

FIRST FLOOR PLAN

SCALE: 1/8"=1'-0"

THESE PLANS ARE THE PROPERTY OF LIVE WELL HOMES, LLC. AND MAY NOT BE REPRODUCED, CHANGED OR COPIED WITHOUT THE EXPRESSED WRITTEN CONSENT OF LIVE WELL HOMES, LLC., NOR ARE THEY TO BE ASSIGNED TO A THIRD PARTY WITHOUT OBTAINING SAID WRITTEN CONSENT.

revisions:		
	date:	revised by:

GENERAL NOTES

1. CONTRACTOR TO VERIFY ALL DIMENSIONS.
2. DO NOT SCALE DIMENSIONS FROM PRINTS. USE DIMENSIONS GIVEN OR CONSULT DESIGNER FOR FURTHER CLARIFICATION.
3. PROVIDE WINDOW FALL PREVENTION PER IRBC 2012 SECTION 3612
4. PROVIDE NOT LESS THAN 5/8" TYPE X GYP. BOARD OR EQUIV. PER SECTION 5, TABLE R302.6 DWELLING/GARAGE SEPARATION OF THE IRBC 2012
5. SEE ELEVATION SHEETS FOR WINDOW HEADER HEIGHT.
6. ALL ANGLED WALLS ARE AT 45 DEGREES UNLESS NOTED OTHERWISE.
7. WALL OPENINGS TO BE GYP. BOARD RETURN U.N.O.
8. SEE DETAIL SHEET FOR ARCHED & SHEET ROCK OPENING DETAILS.
9. SEE FIRST FLOOR FRAMING AND/OR ROOF FRAMING SHEETS FOR BEAM SIZE/LOCATION AND HEADER SCHEDULE.
10. VERIFY INTERIOR BEARING WALL LOCATION WITH TRUSS ENGINEERING PROVIDED BY TRUSS MANUFACTURER.

WALL & SYMBOL LEGEND

- TYP. FRAME WALL
- INTERIOR BEARING WALL
- HALF WALL
- EXTERIOR WALL w/ BRICK VENEER
- EXTERIOR WALL w/ STONE VENEER

SQUARE FOOTAGE TABLE

BASE PLAN

FIRST FL. LIVING:	1449 s.f.
SECOND FL. LIVING:	1788 s.f.
TOTAL LIVING:	3237 s.f.
GARAGE:	778 s.f.
FRONT PORCH(LOWER):	127 s.f.
FRONT PORCH(UPPER):	114 s.f.

FALLS PARK LOT 32

3237 Providence II

LiveWell Homes

501 Springcrest Dr.
Fort Mill, SC 29715

designed by:	lwh
drawn by:	fdl
checked by:	fdl
date:	1/8/10

A-3.0

FIRST FLOOR PLAN


Acknowledgement of Plans Submittal ONLY!

Kathleen Saunders Date 6/10/16

Maria Lasso Date 6/15/16

49

46

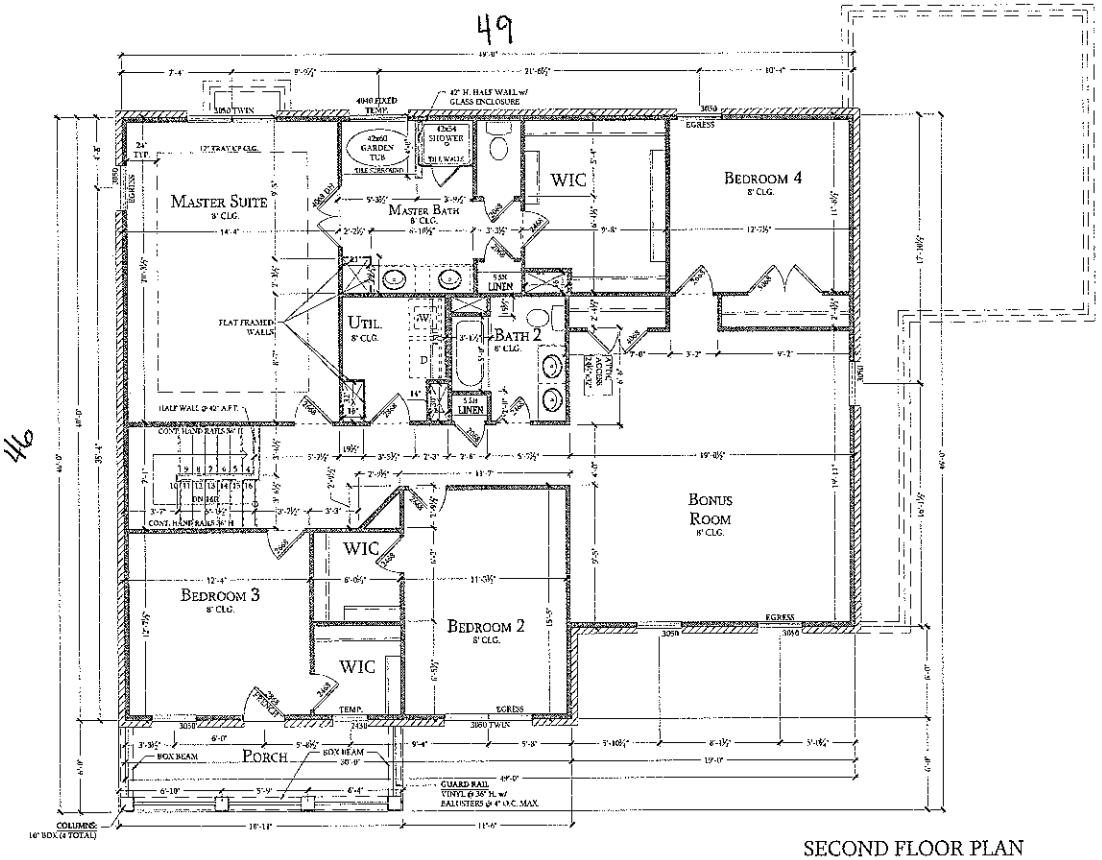

SECOND FLOOR PLAN

SCALE: 1/8"=1'-0"

THESE PLANS ARE THE PROPERTY OF LIVE WELL HOMES, LLC, AND MAY NOT BE REPRODUCED, CHANGED OR COPIED WITHOUT THE EXPRESSED WRITTEN CONSENT OF LIVE WELL HOMES, LLC., NOR ARE THEY TO BE ASSIGNED TO A THIRD PARTY WITHOUT OBTAINING SAID WRITTEN CONSENT.

revisions:		
date:	revised by:	

GENERAL NOTES

1. CONTRACTOR TO VERIFY ALL DIMENSIONS.
2. DO NOT SCALE DIMENSIONS FROM PRINTS. USE DIMENSIONS GIVEN OR CONSULT DESIGNER FOR FURTHER CLARIFICATION.
3. PROVIDE WINDOW FALL PREVENTION PER IRRC 2012 SECTION R612
4. PROVIDE NOT LESS THAN 5/8" TYPE X GYP. BOARD OR EQUIV. PER SECTION & TABLE R302.6 DWELLING/GARAGE SEPARATION OF THE IRRC 2012
5. SEE ELEVATION SHEETS FOR WINDOW HEADER HEIGHT
6. ALL ANGLED WALLS ARE AT 45 DEGREES UNLESS NOTED OTHERWISE
7. WALL OPENINGS TO BE GYP. BOARD RETURN U.N.O.
8. SEE DETAIL SHEET FOR ARCHED & SHEET ROCK OPENING DETAILS.
9. SEE FIRST FLOOR FRAMING AND/OR ROOF FRAMING SHEETS FOR BEAM SIZE/LOCATION AND HEADER SCHEDULE
10. VERIFY INTERIOR BEARING WALL LOCATION WITH TRUSS ENGINEERING PROVIDED BY TRUSS MANUFACTURER.

WALL & SYMBOL LEGEND

- TYP. FRAME WALL
- INTERIOR BEARING WALL
- HALF WALL
- EXTERIOR WALL w/ BRICK VENEER
- EXTERIOR WALL w/ STONE VENEER

FALLS PARK LOT 32

3237 Providence II

LiveWell Homes

501 Springcrest Dr.
Fort Mill, SC 29715

designed by:	twh
drawn by:	tdl
checked by:	tdl
date:	1/8/16

A-5.0

SECOND FLOOR PLAN