



SHEETROCK OPENING DETAIL

SCALE: 3/16"=1'-0"

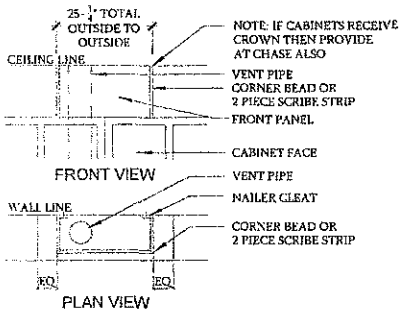

VENT PIPE CHASE FOR GAS RANGE

SCALE: N.T.S.

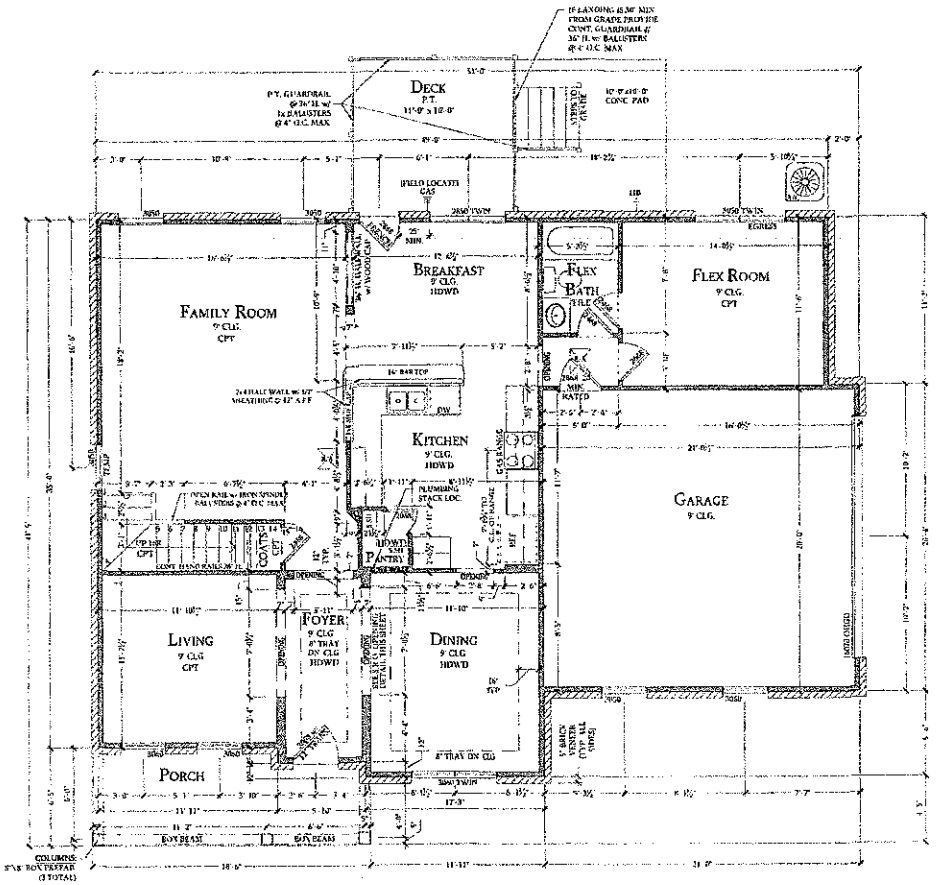

FIRST FLOOR PLAN

SCALE: 1/8"=1'-0"

Just Henderson 8-25-15

Kathleen Saunders 8/13/15

THESE PLANS ARE THE PROPERTY OF LIVE WELL HOMES, LLC. AND MAY NOT BE REPRODUCED, CHANGED OR COPIED WITHOUT THE EXPRESSED WRITTEN CONSENT OF LIVE WELL HOMES, LLC. NOR ARE THEY TO BE ASSIGNED TO A THIRD PARTY WITHOUT OBTAINING SAID WRITTEN CONSENT.

revisions:

date:	revised by:

GENERAL NOTES

1. CONTRACTOR TO VERIFY ALL DIMENSIONS
2. DO NOT SCALE DIMENSIONS FROM PRINTS. USE DIMENSIONS GIVEN OR CONSULT DESIGNER FOR FURTHER CLARIFICATION.
3. PROVIDE WINDOW FALL PREVENTION PER IRSC 2012 SECTION R612
4. PROVIDE NOT LESS THAN 5/8" TYPE X GYP BOARD OR EQUIV. PER SECTION 8, TABLE R302.6 DWELLING/GARAGE SEPARATION OF THE IRSC 2012
5. SEE ELEVATION SHEETS FOR WINDOW HEADER HEIGHT
6. ALL ANGLED WALLS ARE AT 45 DEGREES UNLESS NOTED OTHERWISE
7. WALL OPENINGS TO BE 1/2" BOARD RETURN U.N.O.
8. SEE DETAIL SHEET FOR ANGLED & SHEET ROCK OPENING DETAILS
9. SEE FIRST FLOOR FRAMING AND/OR ROOF FRAMING SHEETS FOR BEAM SIZE/LOCATION AND HEADER SCHEDULE
10. VERIFY INTERIOR BEARING WALL LOCATION WITH TRUSS ENGINEERING PROVIDED BY TRUSS MANUFACTURER

WALL & SYMBOL LEGEND

- TYP. FRAME WALL
- INTERIOR BEARING WALL
- HALF WALL
- EXTERIOR WALL w/ BRICK VENEER
- EXTERIOR WALL w/ STONE VENEER

SQUARE FOOTAGE TABLE

BASE PLAN

FIRST FL. LIVING:	1299 s.f.
SECOND FL. LIVING:	1635 s.f.
TOTAL LIVING:	2934 s.f.
GARAGE:	428 s.f.
FRONT PORCH/COVERED ENTRY:	112 s.f.
DECK:	110 s.f.

FALLS PARK LOT 30

2856 - Park

LiveWell

501 Springcrest Dr.
Fort Mill, SC 29715

designed by:	ben
drawn by:	bb
checked by:	bb
date:	12/03/12

A-3.0r

FIRST FLOOR PLAN

THESE PLANS ARE THE PROPERTY OF LIVE WELL HOMES, LLC. AND MAY NOT BE REPRODUCED, CHANGED OR COPIED WITHOUT THE EXPRESSED WRITTEN CONSENT OF LIVE WELL HOMES, LLC., NOR ARE THEY TO BE ASSIGNED TO A THIRD PARTY WITHOUT OBTAINING SAID WRITTEN CONSENT.

revisions:


date	revised by

GENERAL NOTES

1. CONTRACTOR TO VERIFY ALL DIMENSIONS.
2. DO NOT SCALE DIMENSIONS FROM PRINTS. USE DIMENSIONS GIVEN OR CONSULT DESIGNER FOR FURTHER CLARIFICATION.
3. PROVIDE WINDOW FALL PREVENTION PER IRC 2012 SECTION R612
4. PROVIDE NOT LESS THAN 5/8" TYPE X GYP. BOARD OR EQUIV. PER SECTION & TABLE R302.6 DWELLING/GARAGE SEPARATION OF THE IRC 2012
5. SEE ELEVATION SHEETS FOR WINDOW HEADER HEIGHT
6. ALL ANGLED WALLS ARE AT 45 DEGREES UNLESS NOTED OTHERWISE
7. WALL OPENINGS TO BE CTP. (CASED RETURNED)
8. SEE DETAIL SHEET FOR ARCHED & SHEET ROCK OPENING DETAILS.
9. SEE FIRST FLOOR FRAMING AND/OR ROOF FRAMING SHEETS FOR BEAM SIZE/LOCATION AND HEADER SCHEDULE.
10. VERIFY EXTERIOR BEARING WALL LOCATION WITH TRUSS ENGINEERING PROVIDED BY TRUSS MANUFACTURER.

WALL & SYMBOL LEGEND

- TYP. FRAME WALL
- INTERIOR BEARING WALL
- HALF WALL
- EXTERIOR WALL w/ BRICK VENEER
- EXTERIOR WALL w/ STONE VENEER

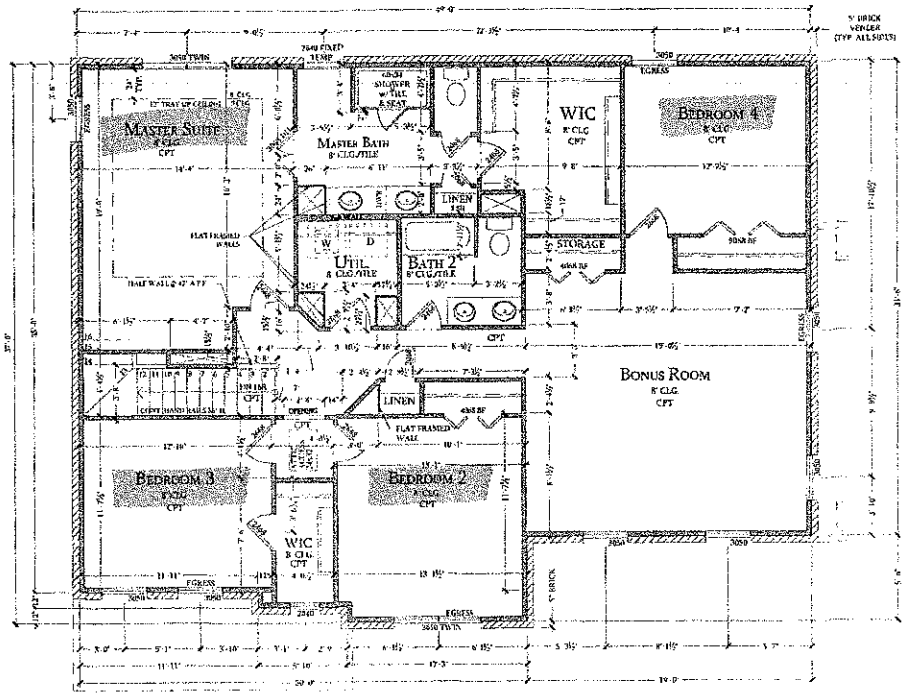

SECOND FLOOR PLAN

SCALE: 1/8"=1'-0"

Justin Henderson 8-25-15

Kathleen Saunders 8/13/15

FALLS PARK LOT 30

2856 - Park

LiveWell

501 Springcrest Dr.
Fort Mill, SC 29715

designed by:	MH
drawn by:	TS
checked by:	MS
date:	12/03/12

A-5.0r

SECOND FLOOR PLAN