902-2343
D. Rick Wilson

Emailed 11/19

2/5017

IREDELL COUNTY HEALTH DEPARTMENT

Environmental Health Division

Statesville Office 704-878-5305 Mooresville Office 704-660-3625 option #3

APPLICATION FOR PRIVATE DRINKING WATER WELL PERMIT

Applicant Name	Street, City, State, Zip	Phone Number
Thomas Kuyek	120 Brandstone Rd	704-902-2343
Name of Owner / Authorized Agent	Street, City, State, Zip	Phone Number
Same		
Well Site Location Street Address	Subdivision	Lot Number
Same		
Parcel Identification Number (PIN)	Intended Use of Property	Type of Well Permit (New, Repair, Abandonment)

Directions from here to your site

All site characteristics such as existing or permitted sewage disposal systems, easements or rights of way, existing wells or springs, surface water or designated wetlands, chemical or petroleum storage tanks, landfills, waste storage, known underground contamination and any other characteristics or activities on the property or adjacent properties that could impact groundwater quality or suitability of the site for well construction must be identified on the site plan sketch below.

SITE PLAN SKETCH

Attached

CHECK AS APPLICABLE:

____ There are current or pending restrictions regarding groundwater use as specified in GS 87-88(a)

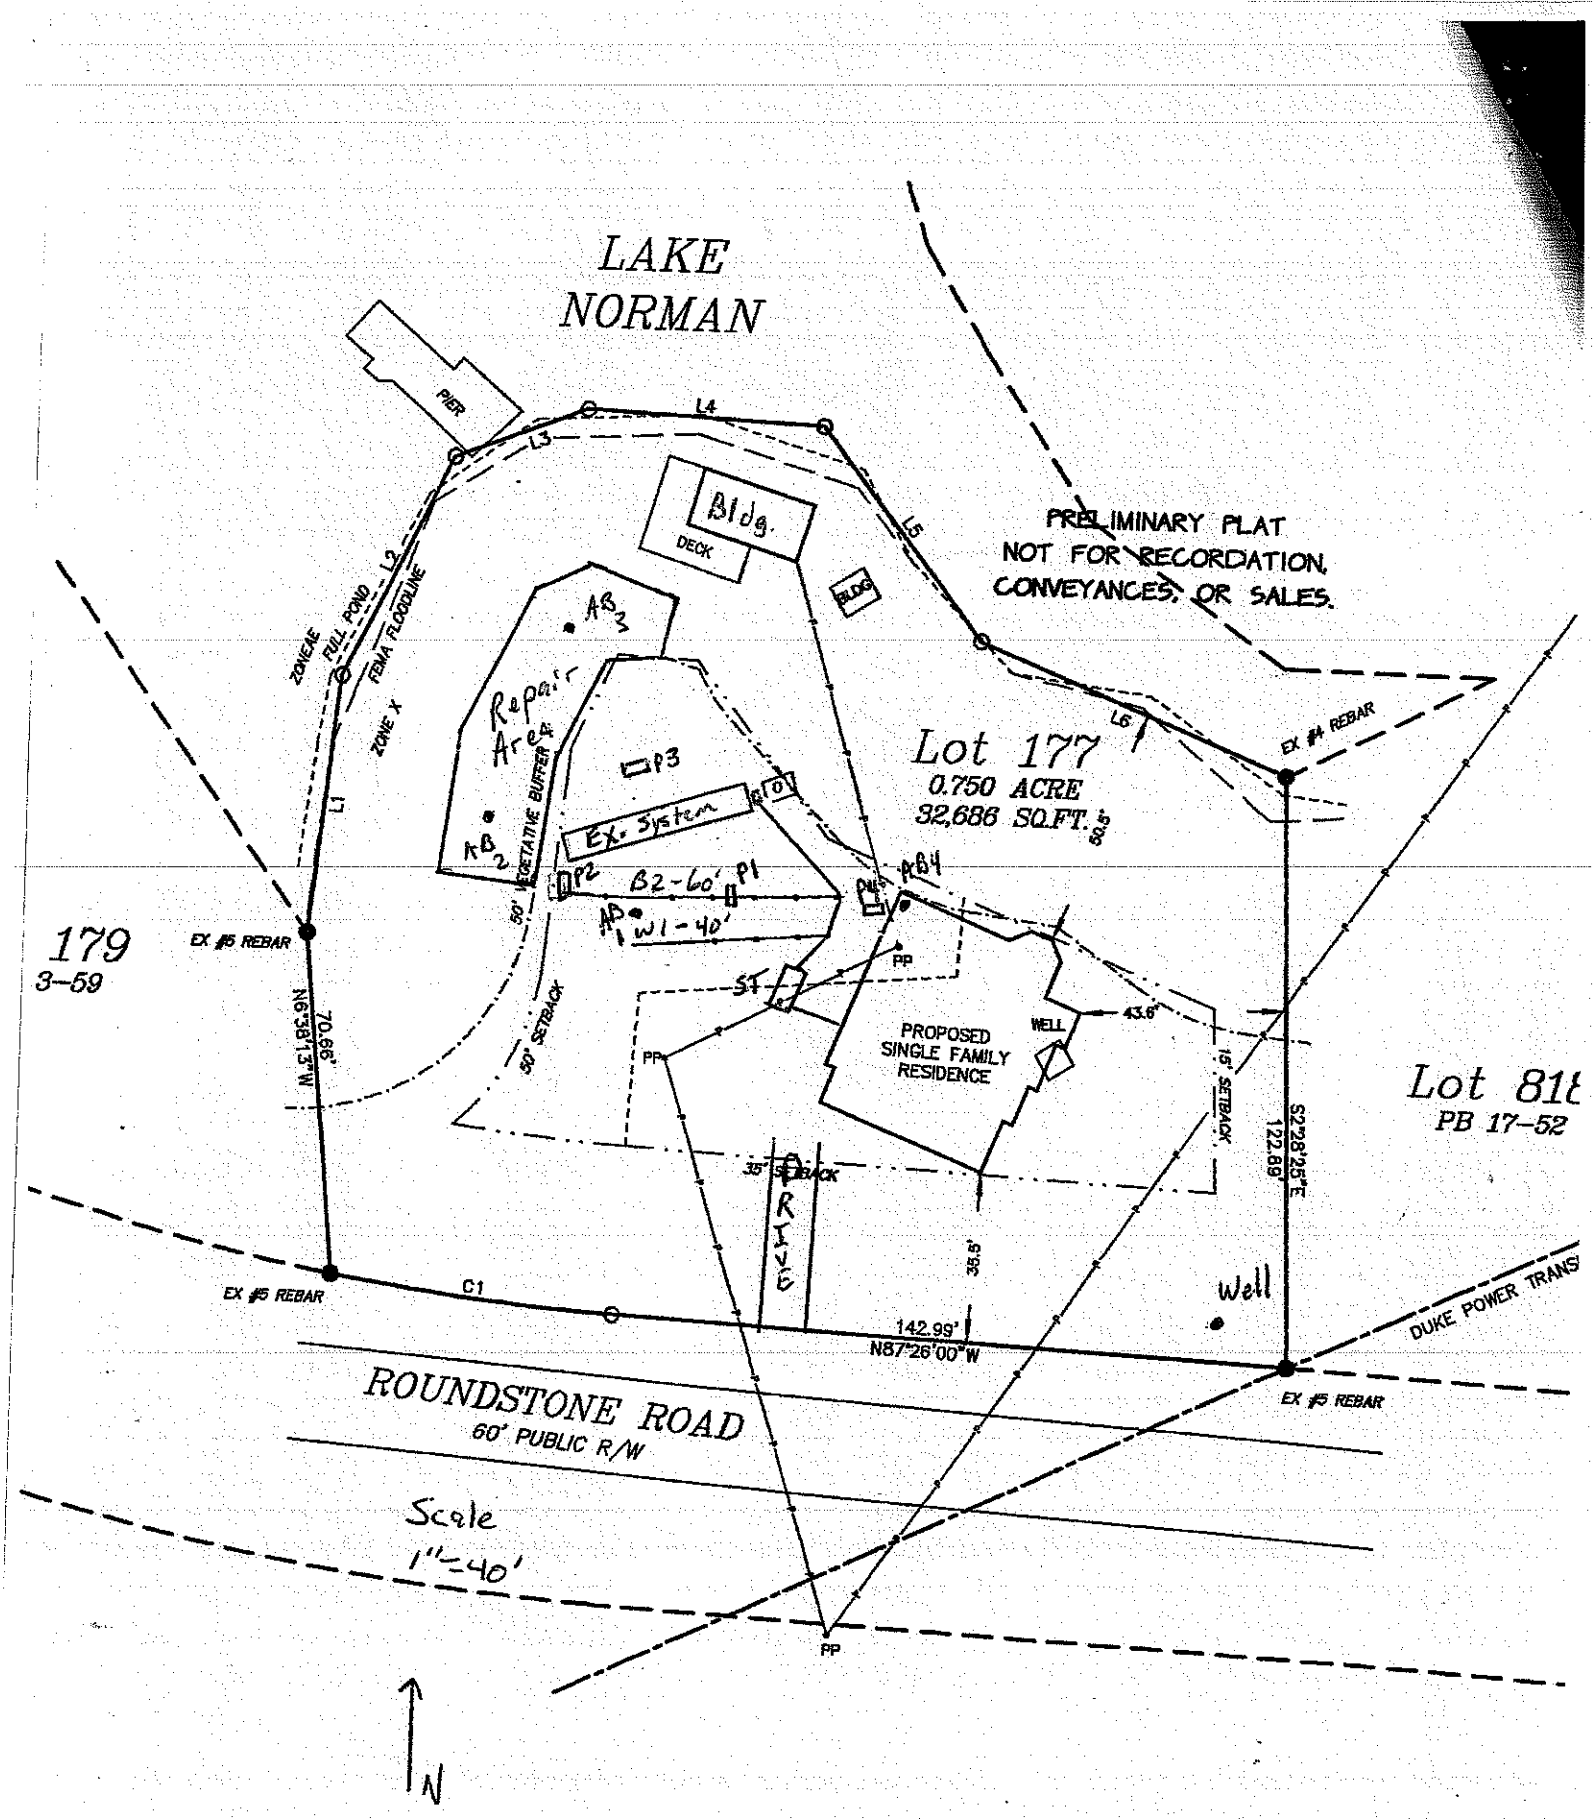
____ There is a variance regarding well construction or location issued under 15A NCAC 02C .0118.

____ There is an easement, right-of-way or other encroachment agreement applicable to this parcel.

By signing below I acknowledge that the information provided herein is true, complete and correct. Furthermore, I grant authorized county and state officials right of entry to conduct necessary inspections to determine compliance with applicable laws and rules. I understand I am solely responsible for the proper identification and labeling of all property lines and corners and making the site accessible so that a complete site investigation can be performed.

SIGNATURE OF OWNER OR AUTHORIZED AGENT — DATE 11-19-15

White Copy – Environmental Health Yellow Copy - Applicant Copy


LAKE
NORMAN
PIER
L4
L3
L2
L5
L6
L1
Bldg.
DECK
BLDG
PRELIMINARY PLAT
NOT FOR RECORDATION,
CONVEYANCES, OR SALES.
ZONE AE
FULL POND
FEMA FLOODLINE
ZONE X
AB3
Repair Area
P3
EX. System
AB2
50' VEGETATIVE BUFFER
P2
B2-60'
P1
AB1
W1-40'
AB4
Lot 177
0.750 ACRE
32,686 SQ.FT.
EX #4 REBAR
179
3-59
EX #5 REBAR
N8°58'13"W
70.66'
50' SETBACK
ST
PP
PROPOSED
SINGLE FAMILY
RESIDENCE
WELL
43.6'
15' SETBACK
Lot 81
PB 17-52
S2°28'25"E
122.89'
35' SETBACK
DRIVE
35.5'
Well
EX #5 REBAR
C1
142.99'
N87°26'00"W
DUKE POWER TRANS
ROUNDSTONE ROAD
60' PUBLIC R/W
Scale
1"=40'
PP
N