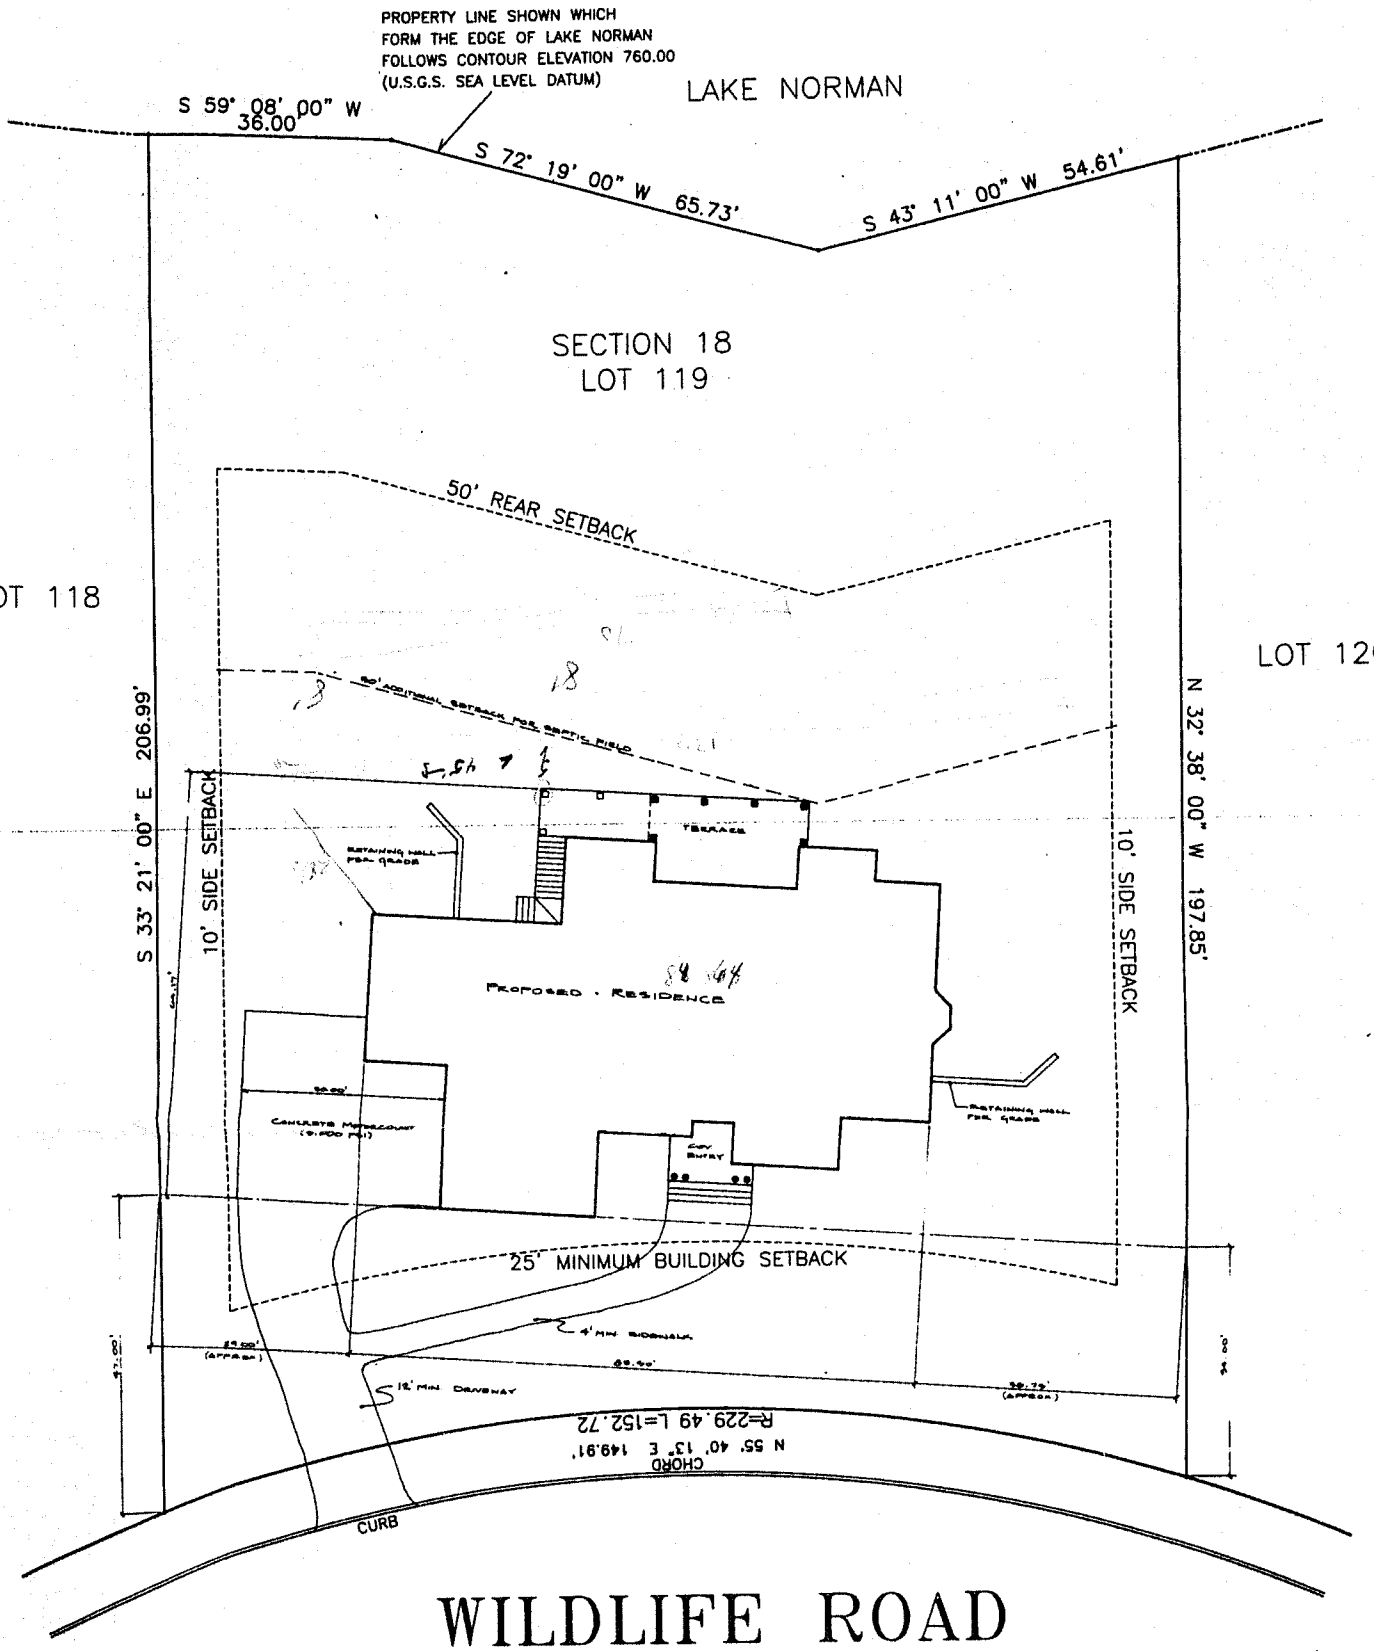


WILDLIFE ROAD

ROAD NO. 1461
(60' PUBLIC R/W)

SITE PLAN
SCALE: 1"=10'