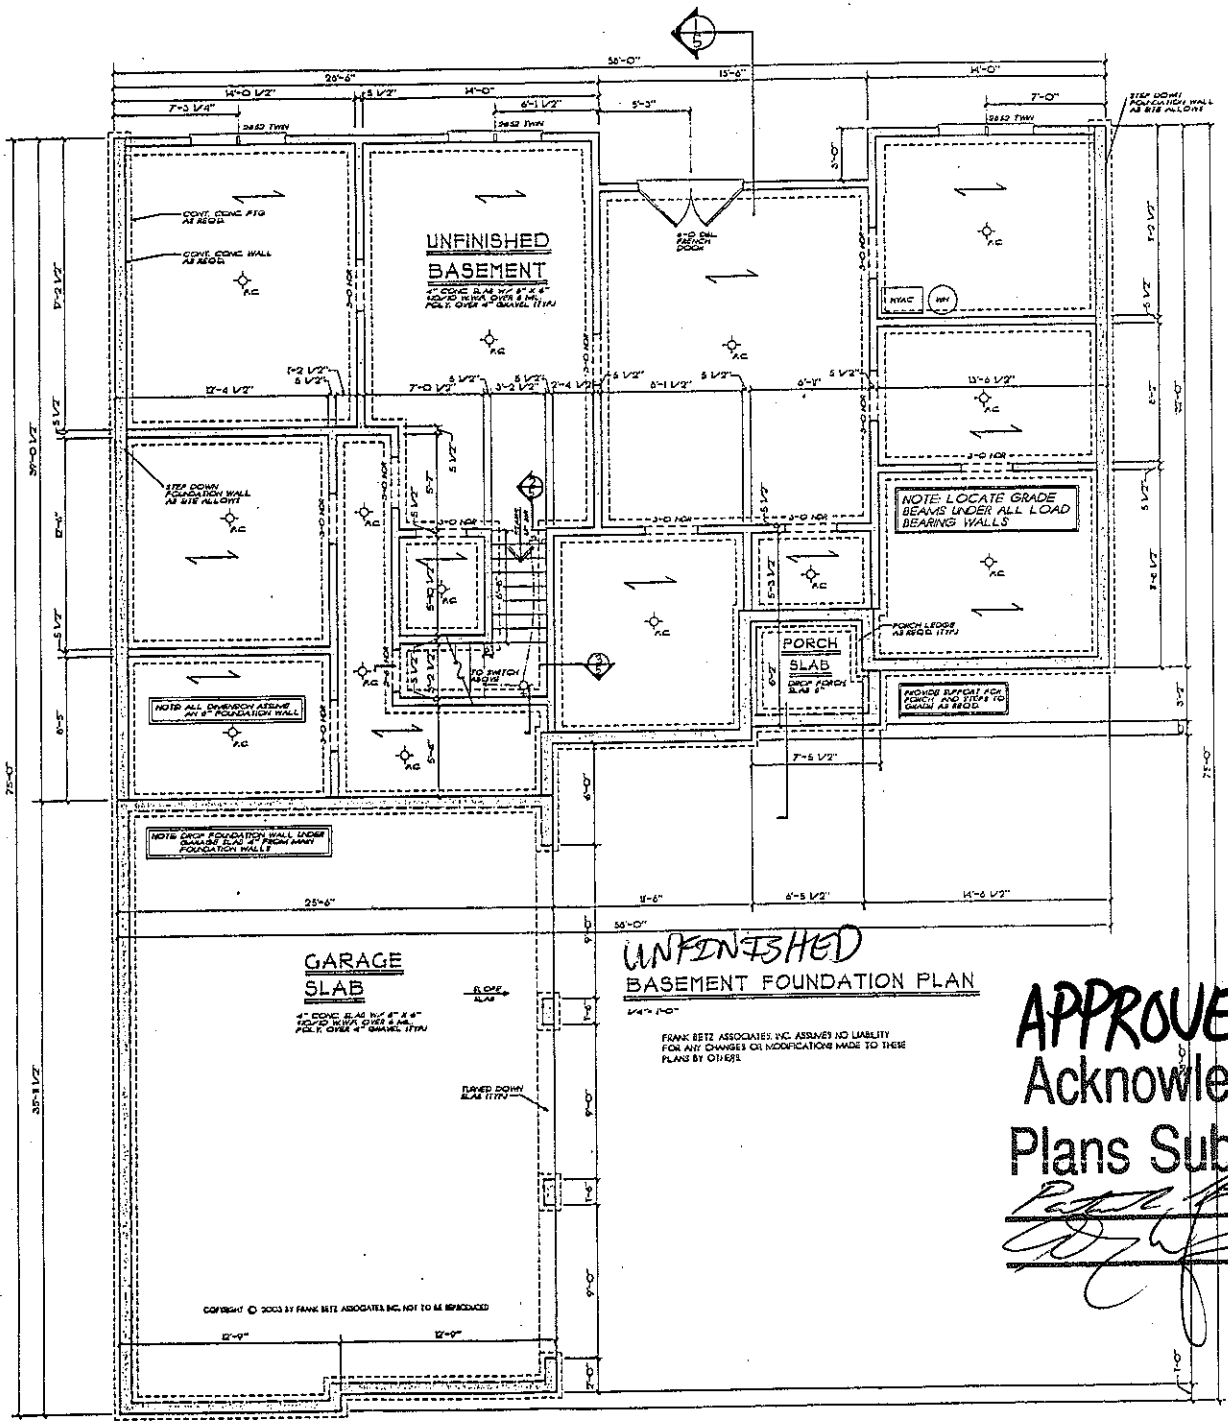


APPROVED 3 BR
Acknowledgement Of
Plans Submittal ONLY!
Date 05/06/03
Date 5/6/03

REVISIONS	DATE	BY
PER 1 PLANS	4-24-03	DBM

Copyright Frank Betz Associates, Inc. All Rights Reserved. Any Duplication, Copies, Sale, Rental, Leasing, or any other distribution of use of these drawings, any portion thereof, or any plans depicted herein in Survey Produced wholly or partially without the written permission of FBA, Inc.

PTM BUILDERS
MOORESVILLE, N.C.

BASEMENT FOUND. PLAN

THE BAGWELL

FBA
FRANK BETZ ASSOCIATES, INC.
2421 LAKE PARK DRIVE, SUITE 250
SMYRNA, GEORGIA 30080
770/432-0556
www.frankbetz.com

DRAWN: DBM CHK: RBH

DATE: 4-24-2003

SHEET
2
OF 2

APPROVED JBR


Acknowledgement Of

Plans Submittal ONLY

_____ Date 5-6-03


_____ Date 5/6/03

NOTE: ALL CEILING JOISTS AND RAFTER BRACING TO BEAR ON LOAD BEARING WALLS DESIGNED TO CARRY LOAD THRU ALL LEVELS AND TERMINATE AT FOUNDATION. ROOF AND BE SUPPORTED BY PONDEREL SLAB GRADE BEAM OR POSTING DESIGNED TO CARRY LOAD

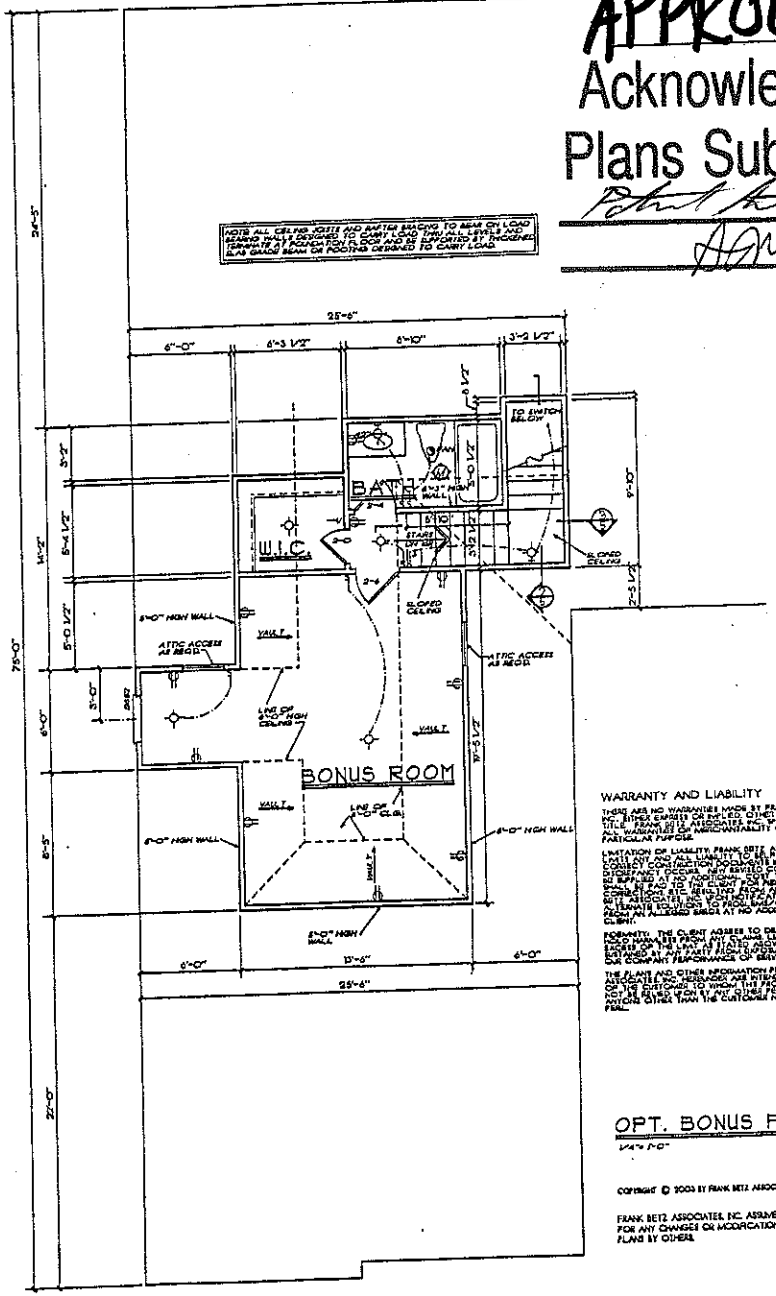


OPT. BONUS FLOOR PLAN

1/4" = 1'-0"

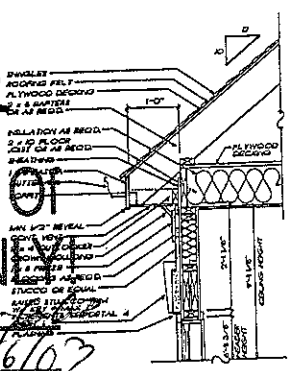


1/4 CORNICE DETAIL

3/4" = 1'-0"

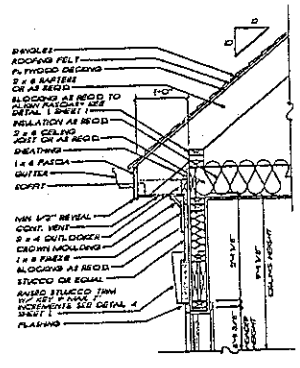


2/4 CORNICE DETAIL

3/4" = 1'-0"

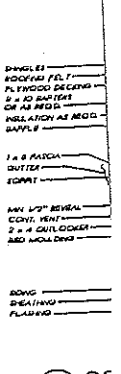


3/4 CC

3/4" = 1'-0"

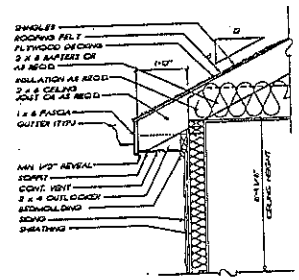


4/4 OPT. CORNICE DETAIL

3/4" = 1'-0"

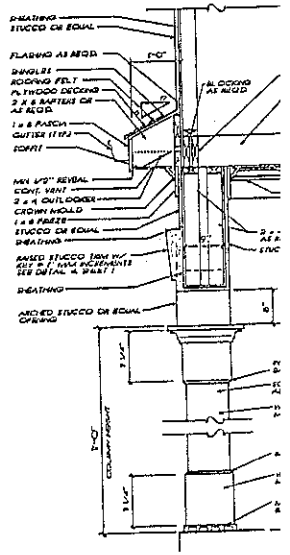


6/4 PORCH DET

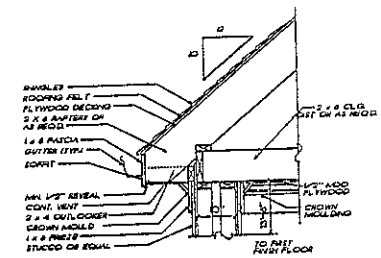


5/4 CORNICE DETAIL

3/4" = 1'-0"

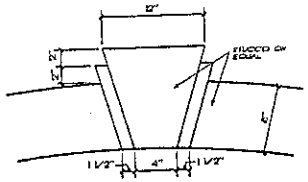

7/4 RAISED STUCCO TRIM DETAIL

1 1/2" = 1'-0"

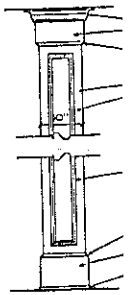

8/4 INT. COLUMN

3/4" = 1'-0"

WARRANTY AND LIABILITY

THERE ARE NO WARRANTIES MADE BY FRANK BETZ ASSOCIATES INC., EITHER EXPRESS OR IMPLIED, OTHER THAN A WARRANTY OF TITLE. FRANK BETZ ASSOCIATES INC. SPECIFICALLY DISCLAIMS ANY WARRANTIES OF MERCHANTABILITY OR FITNESS FOR A PARTICULAR PURPOSE.

LIMITATION OF LIABILITY: FRANK BETZ ASSOCIATES INC. CONSENT AND ALL LIABILITY TO BE IN PROPER CONTRACT OR CONSENT CONSTRUCTION DOCUMENTS IN THE EVENT ARCHITECTURAL DOCUMENTS WILL BE REVISED TO COMPLY WITH REVISED CONSTRUCTION DOCUMENTS WILL BE REVISED AT NO ADDITIONAL COST TO THE CLIENT. NO MONIES SHALL BE WITHHELD FROM THE CLIENT FOR ANY MODIFICATIONS, CORRECTIONS ETC. RESULTING FROM ANY ALLEGED ERROR. FRANK BETZ ASSOCIATES INC. WITH NOTICE AND OPPORTUNITY TO CURE ANY ALLEGED ERROR, WILL REVISE AND ALTERNATE SOLUTIONS TO RESOLVE ANY ALLEGED ERROR AT NO ADDITIONAL EXPENSE TO THE CLIENT.


INDEMNITY: THE CLIENT AGREES TO DEFEND, INDEMNIFY AND HOLD HARMLESS FROM ANY CLAIMS, LOSS, EXPENSE, OR DAMAGE COST IN EXCESS OF THE LIMIT AS STATED ABOVE FOR ANY TYPE OF COST, EXPENSE OR LOSS ATTRIBUTED TO ANY PARTY FROM THE SERVICES PROVIDED BY FRANK BETZ ASSOCIATES INC. RESULTING FROM NEGLIGENCE, WILLFUL MISCONDUCT CAUSED BY OUR COMPANY PERFORMANCE OF SERVICES.

THE PLANS AND OTHER APPROBATIONS PROVIDED BY FRANK BETZ ASSOCIATES INC. HEREUNDER ARE PREPARED SOLELY FOR THE USE OF THE CUSTOMER TO WHOM IT IS ADDRESSED AND MAY NOT BE RELIED UPON BY ANY OTHER PERSON OR ENTITY. FOR BY ANYONE OTHER THAN THE CUSTOMER NAMED ABOVE IS AT THE USERS RISK.

COPYRIGHT © 2003 BY FRANK BETZ ASSOCIATES, INC. NOT TO BE REPRODUCED

FRANK BETZ ASSOCIATES, INC. ASSUMES NO LIABILITY FOR ANY CHANGES OR MODIFICATIONS MADE TO THESE PLANS BY OTHERS.

DRAWING AM - DATE: 12-04-2002 PLOTTED @ 24"x36" PLOT FILE: C:\BETZ\WORKSHEETS\WORKSHEETS.DWG

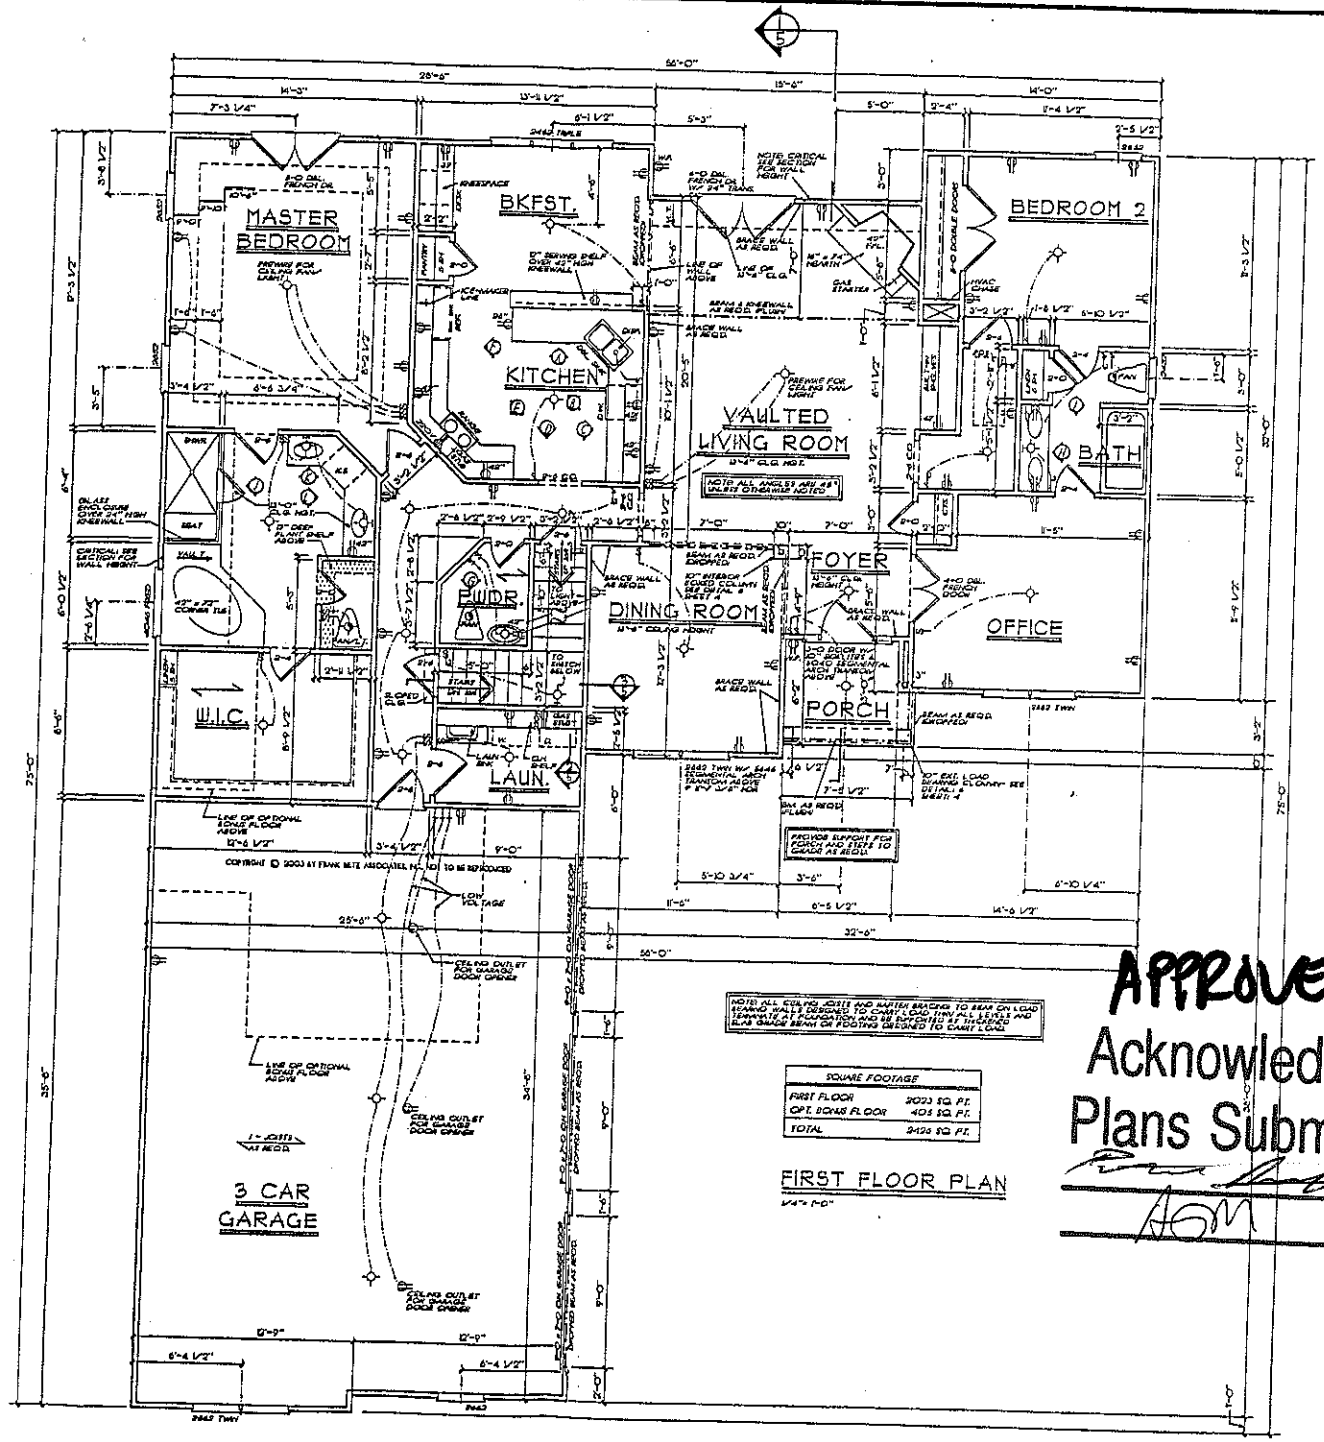

FIRST FLOOR PLAN

APPROVED 3 BR

Acknowledgement Of Plans Submittal ONLY!

Date 5-6-03

Date 5/6/03

PTM BUILDERS
MOORESVILLE, N.C.

FIRST FLOOR PLAN

THE BAGWELL

FBA
FRANK BETZ ASSOCIATES, INC.
240 LAKE PARK DRIVE/SUITE 250
SMYRNA, GEORGIA 30080
770/431-0868

SHEET: 3

FRANK BETZ ASSOCIATES, INC. ASSUMES NO LIABILITY