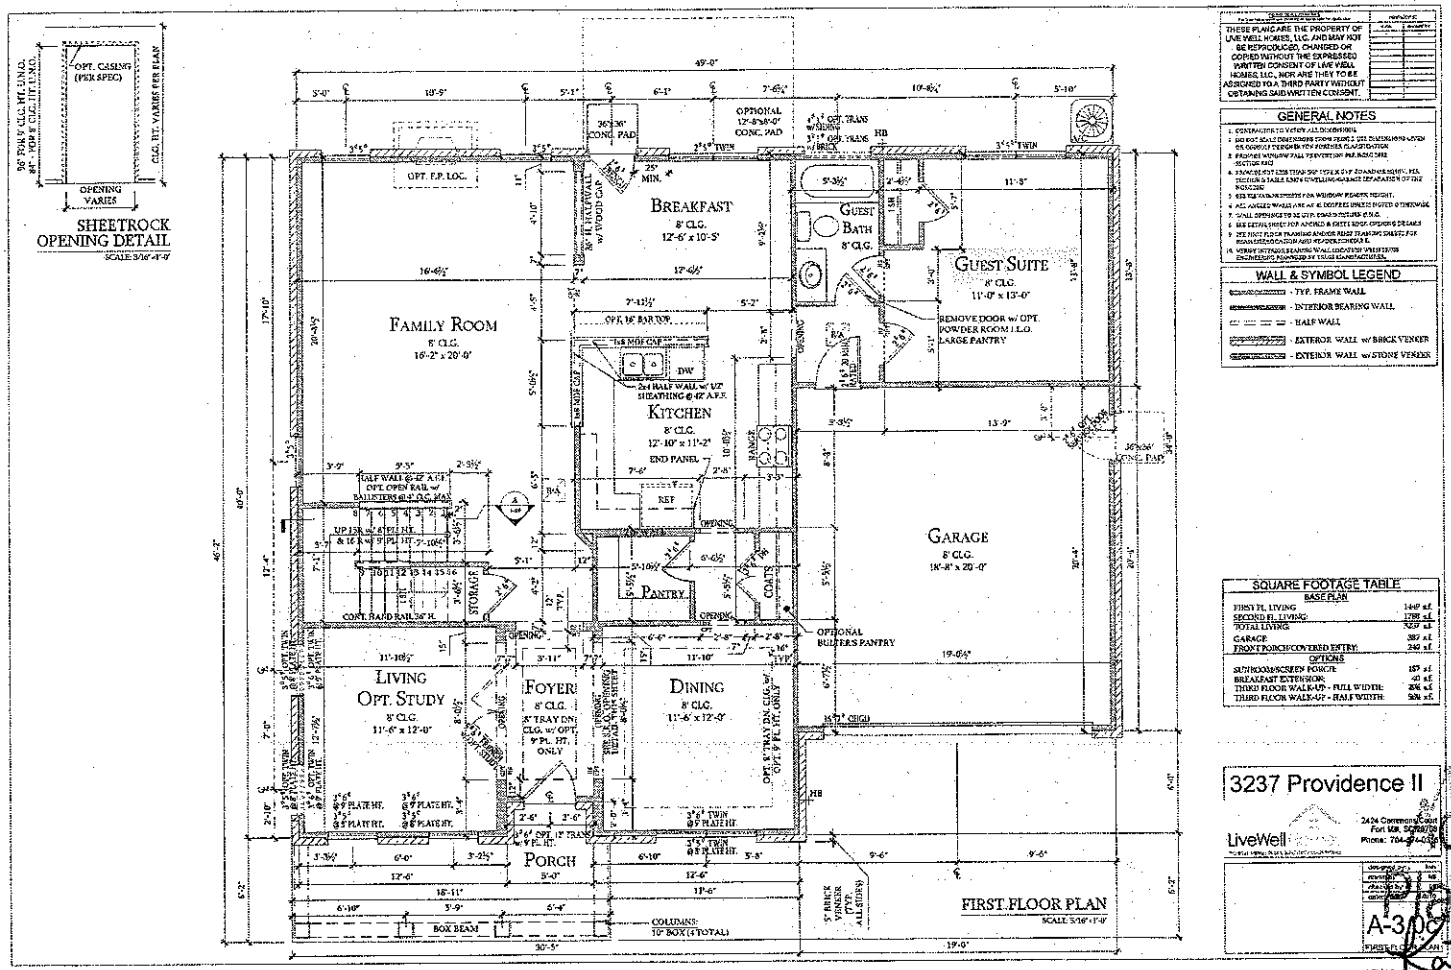


THESE PLANS ARE THE PROPERTY OF LIVE WELL HOMES, LLC. AND MAY NOT BE REPRODUCED, CHANGED OR COPIED WITHOUT THE EXPRESSED WRITTEN CONSENT OF LIVE WELL HOMES, LLC., NOR ARE THEY TO BE ASSIGNED TO A THIRD PARTY WITHOUT OBTAINING SAID WRITTEN CONSENT.

GENERAL NOTES

1. CONTRACTOR TO VERIFY ALL DIMENSIONS.
2. DO NOT SCALE DIMENSIONS FROM PRINTS. USE DIMENSIONS GIVEN OR CONSULT DESIGNER FOR ANSWERS PLAGUE DURING CONSTRUCTION.
3. PROVIDE MINIMUM WALL PENETRATION PER BUILDING CODE SECTION R302
4. ENGINEERED LVL LESS THAN 5 1/2" THICK OR 7" DIAMETER SOLID POST, MEETING A TABLE R301(2) FOOTNOTE (A) MAY BE USED AS A SUBSTITUTE FOR NONLOAD BEARING
5. SEE TEXT FOR MINIMUM HEADER HEIGHT.
6. ALL ANGLED WALLS ARE AT 45 DEGREES UNLESS NOTED OTHERWISE.
7. WALL OPENINGS TO BE CENTERED ON W.O.
8. SEE DETAIL SHEET FOR ADDED & OPTIONAL ROOF OPENING DETAILS
9. SEE FLOOR FRAMING AND/OR SLAB FRAMING SHEETS FOR ADDITIONAL OPENINGS AND HEADER SCHEDULE.
10. VERIFY INTERIOR BEARING WALL LOCATION WITH ENGINEERED DRAWINGS BY TRUSS MANUFACTURER.

WALL & SYMBOL LEGEND

- TYP. FRAME WALL
- INTERIOR BEARING WALL
- HALF WALL
- EXTERIOR WALL w/ BRICK VENEER
- EXTERIOR WALL w/ STONE VENEER

SQUARE FOOTAGE TABLE

BASE PLAN

FIRST FL. LIVING	1449 s.f.
SECOND FL. LIVING	1788 s.f.
TOTAL LIVING	3237 s.f.
GARAGE	387 s.f.
FRONT PORCH/COVERED ENTRY	240 s.f.

OPTIONS

SUNROOM/SCREEN PORCH	187 s.f.
BREAKFAST EXTENSION	60 s.f.
THIRD FLOOR WALK-UP - FULL WIDTH	806 s.f.
THIRD FLOOR WALK-UP - HALF WIDTH	506 s.f.

3237 Providence II

LiveWell

2424 Commonwealth Court
Fort Mill, SC 29715
Phone: 704-814-0350

A-3.0


Acknowledgement

Plans Submittal ONLY!


Kathleen Sauls Date 1-29-15

Date

Date 1/29/15

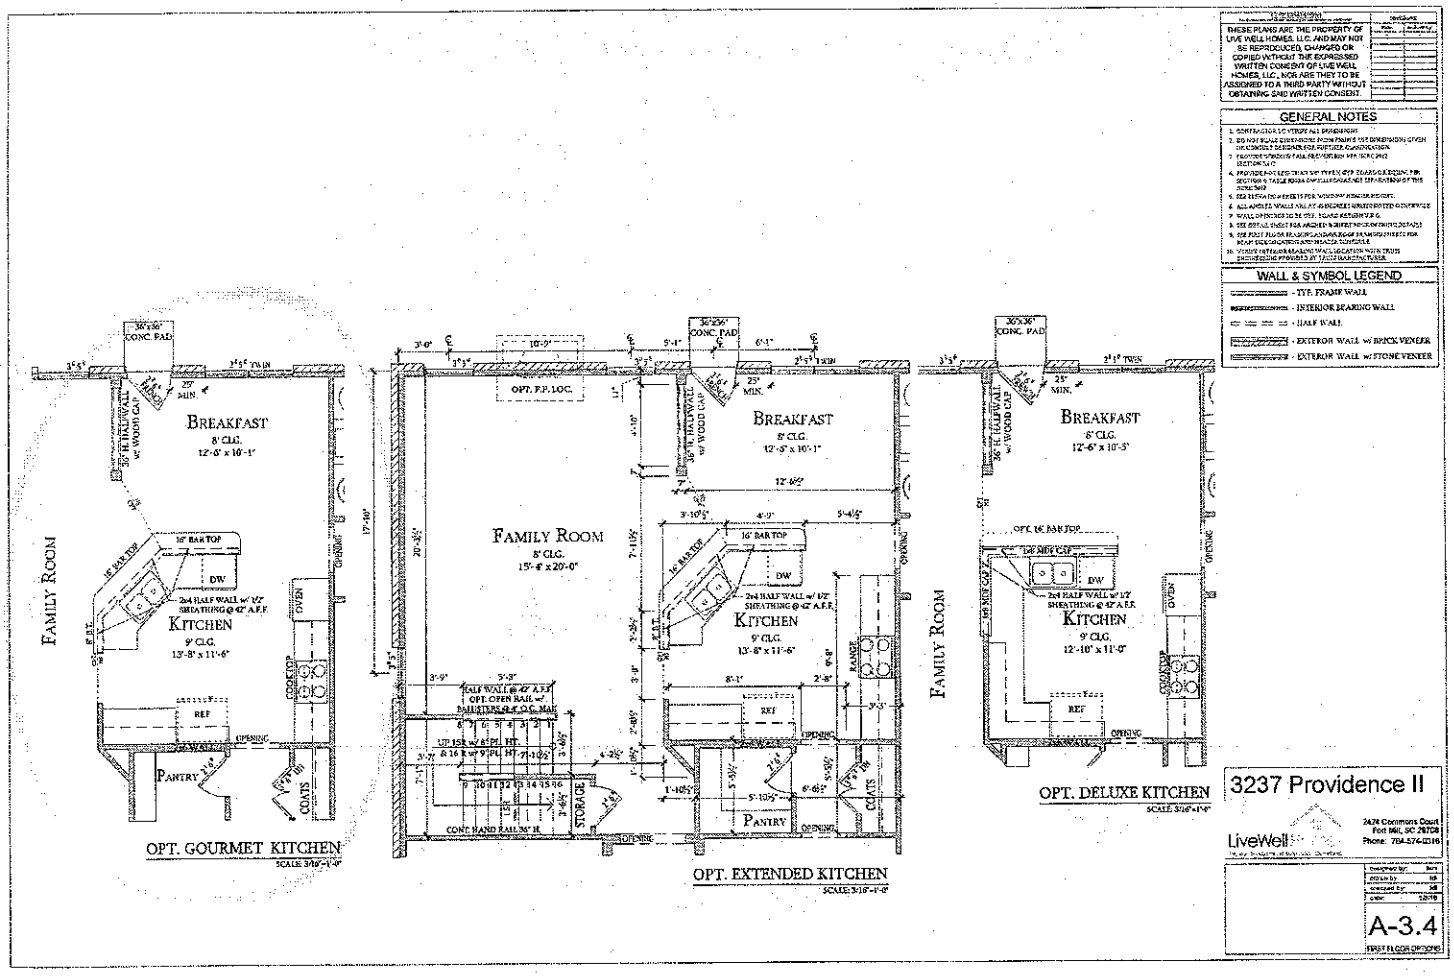

Acknowledgement
Plans Submittal ONLY!
Kathleen Saunders Date 1-29-15
Date 05/05/15

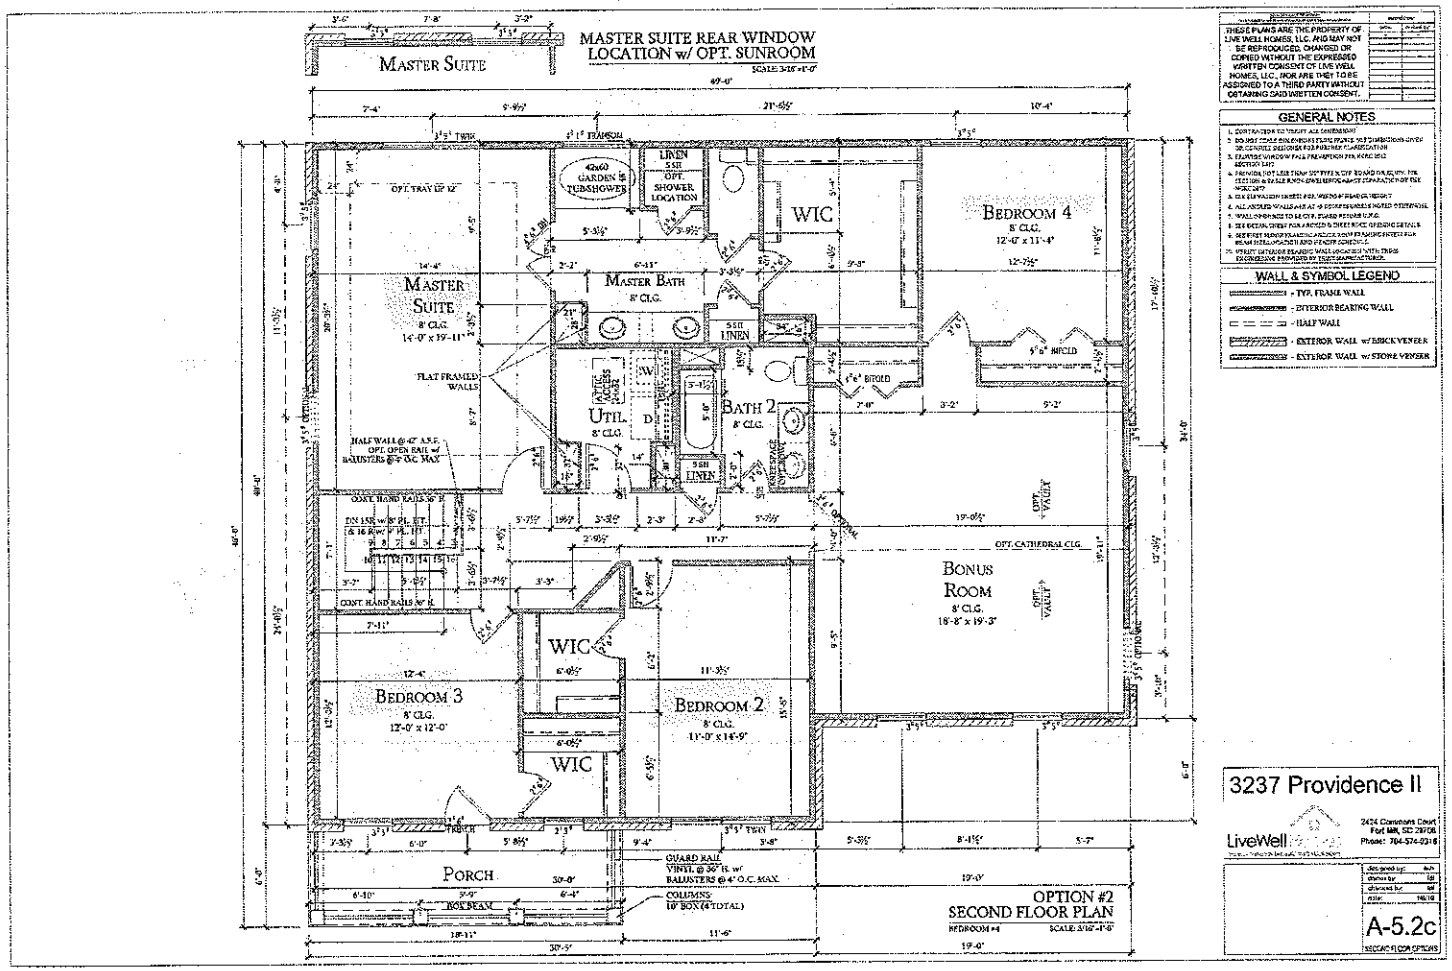

THESE PLANS ARE THE PROPERTY OF LIVE WELL HOMES, LLC. AND MAY NOT BE REPRODUCED, CHANGED OR COPIED WITHOUT THE EXPRESSED WRITTEN CONSENT OF LIVE WELL HOMES, LLC., NOR ARE THEY TO BE ASSIGNED TO A THIRD PARTY WITHOUT OBTAINING SAID WRITTEN CONSENT.

GENERAL NOTES

1. CONTRACTOR TO VERIFY ALL DIMENSIONS
2. DO NOT SCALE DRAWINGS. FOLLOW WRITTEN DIMENSIONS GIVEN OR CONSULT DESIGNER FOR FURTHER CLARIFICATION
3. EXTERIOR WINDOW TRIM PER ELEVATION PER PLAN SEE SECTION 040
4. PARTITION NOT LESS THAN 30" FREE IN CITY ROAD RULE WITH THE EXCEPTION IS TO BE NON-COMBUSTIBLE FACE CONSTRUCTION OF THE HOUSE
5. SEE ELEVATION SHEET FOR WINDOW HEADER HEIGHT
6. ALL EXTERIOR WALLS ARE AT 0 DEGREE UNLESS NOTED OTHERWISE
7. WALL FRAMING TO BE O.C. FLARE FIXTURE O.C.
8. SEE DETAIL SHEET FOR ANCHOR & SHEER NOTE BRACING DETAILS
9. SEE FIRST FLOOR FRAMING AND ROOF FRAMING SHEETS FOR BEAM INSTALLATION AND HEADER DIMENSIONS
10. STRUCTURAL EXTERIOR BEARING WALL LOCATED WITH TRUSS ENGINEERING PROVIDED BY TRUSS MANUFACTURER.

WALL & SYMBOL LEGEND


- TYP. FRAME WALL
- EXTERIOR BEARING WALL
- HALF WALL
- EXTERIOR WALL w/ BRICK VENEER
- EXTERIOR WALL w/ STONE VENEER

3237 Providence II

LiveWell
2424 Commons Court
Fort Mill, SC 29708
Phone: 704-574-0316

A-5.2c

Acknowledgement
Plans Submittal ONLY!
Kathleen Sanders Date 7-29-15
Date 08/05/15

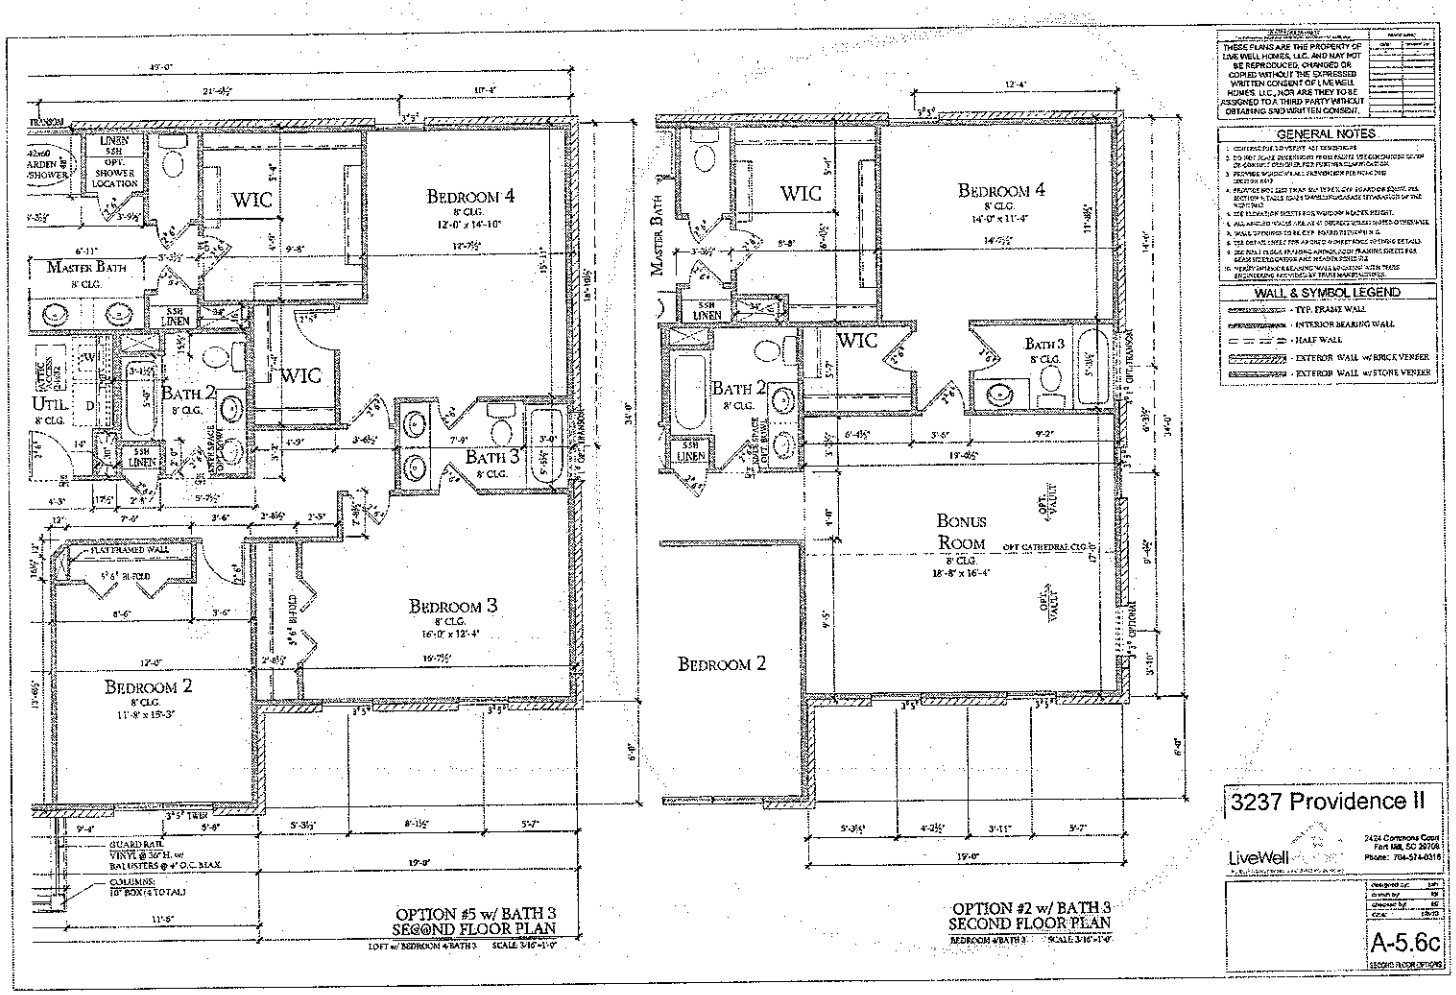

THESE PLANS ARE THE PROPERTY OF LIVE WELL HOMES, LLC. AND MAY NOT BE REPRODUCED, CHANGED OR COPIED WITHOUT THE EXPRESSED WRITTEN CONSENT OF LIVE WELL HOMES, LLC., NOR ARE THEY TO BE ASSIGNED TO A THIRD PARTY WITHOUT OBTAINING SAID WRITTEN CONSENT.

GENERAL NOTES

1. CONTRACTOR SHALL VERIFY ALL DIMENSIONS.
2. DO NOT SCALE DIMENSIONS FROM PLANS. SEE DIMENSIONS GIVEN.
3. REFER TO SHEET A1 FOR FOUNDATION PLAN AND NOTES.
4. REFER TO SHEET A2 FOR FLOOR PLAN NOTES.
5. REFER TO SHEET A3 FOR ELEVATIONS.
6. REFER TO SHEET A4 FOR ROOF PLAN.
7. REFER TO SHEET A5 FOR SECTIONS.
8. REFER TO SHEET A6 FOR DETAILS.
9. REFER TO SHEET A7 FOR SCHEDULES.
10. REFER TO SHEET A8 FOR NOTES.

WALL & SYMBOL LEGEND

- TYP. FRAME WALL
- INTERIOR BEARING WALL
- HALF WALL
- EXTERIOR WALL w/ BRICK VENEER
- EXTERIOR WALL w/ STONE VENEER

3237 Providence II

LiveWell
2424 Commons Court
Fort Mill, SC 29708
Phone: 704-574-0316

designed by: SMH
drawn by: KB
checked by: MS
DATE: 2/8/13

A-5.6c

SECOND FLOOR OPTIONS