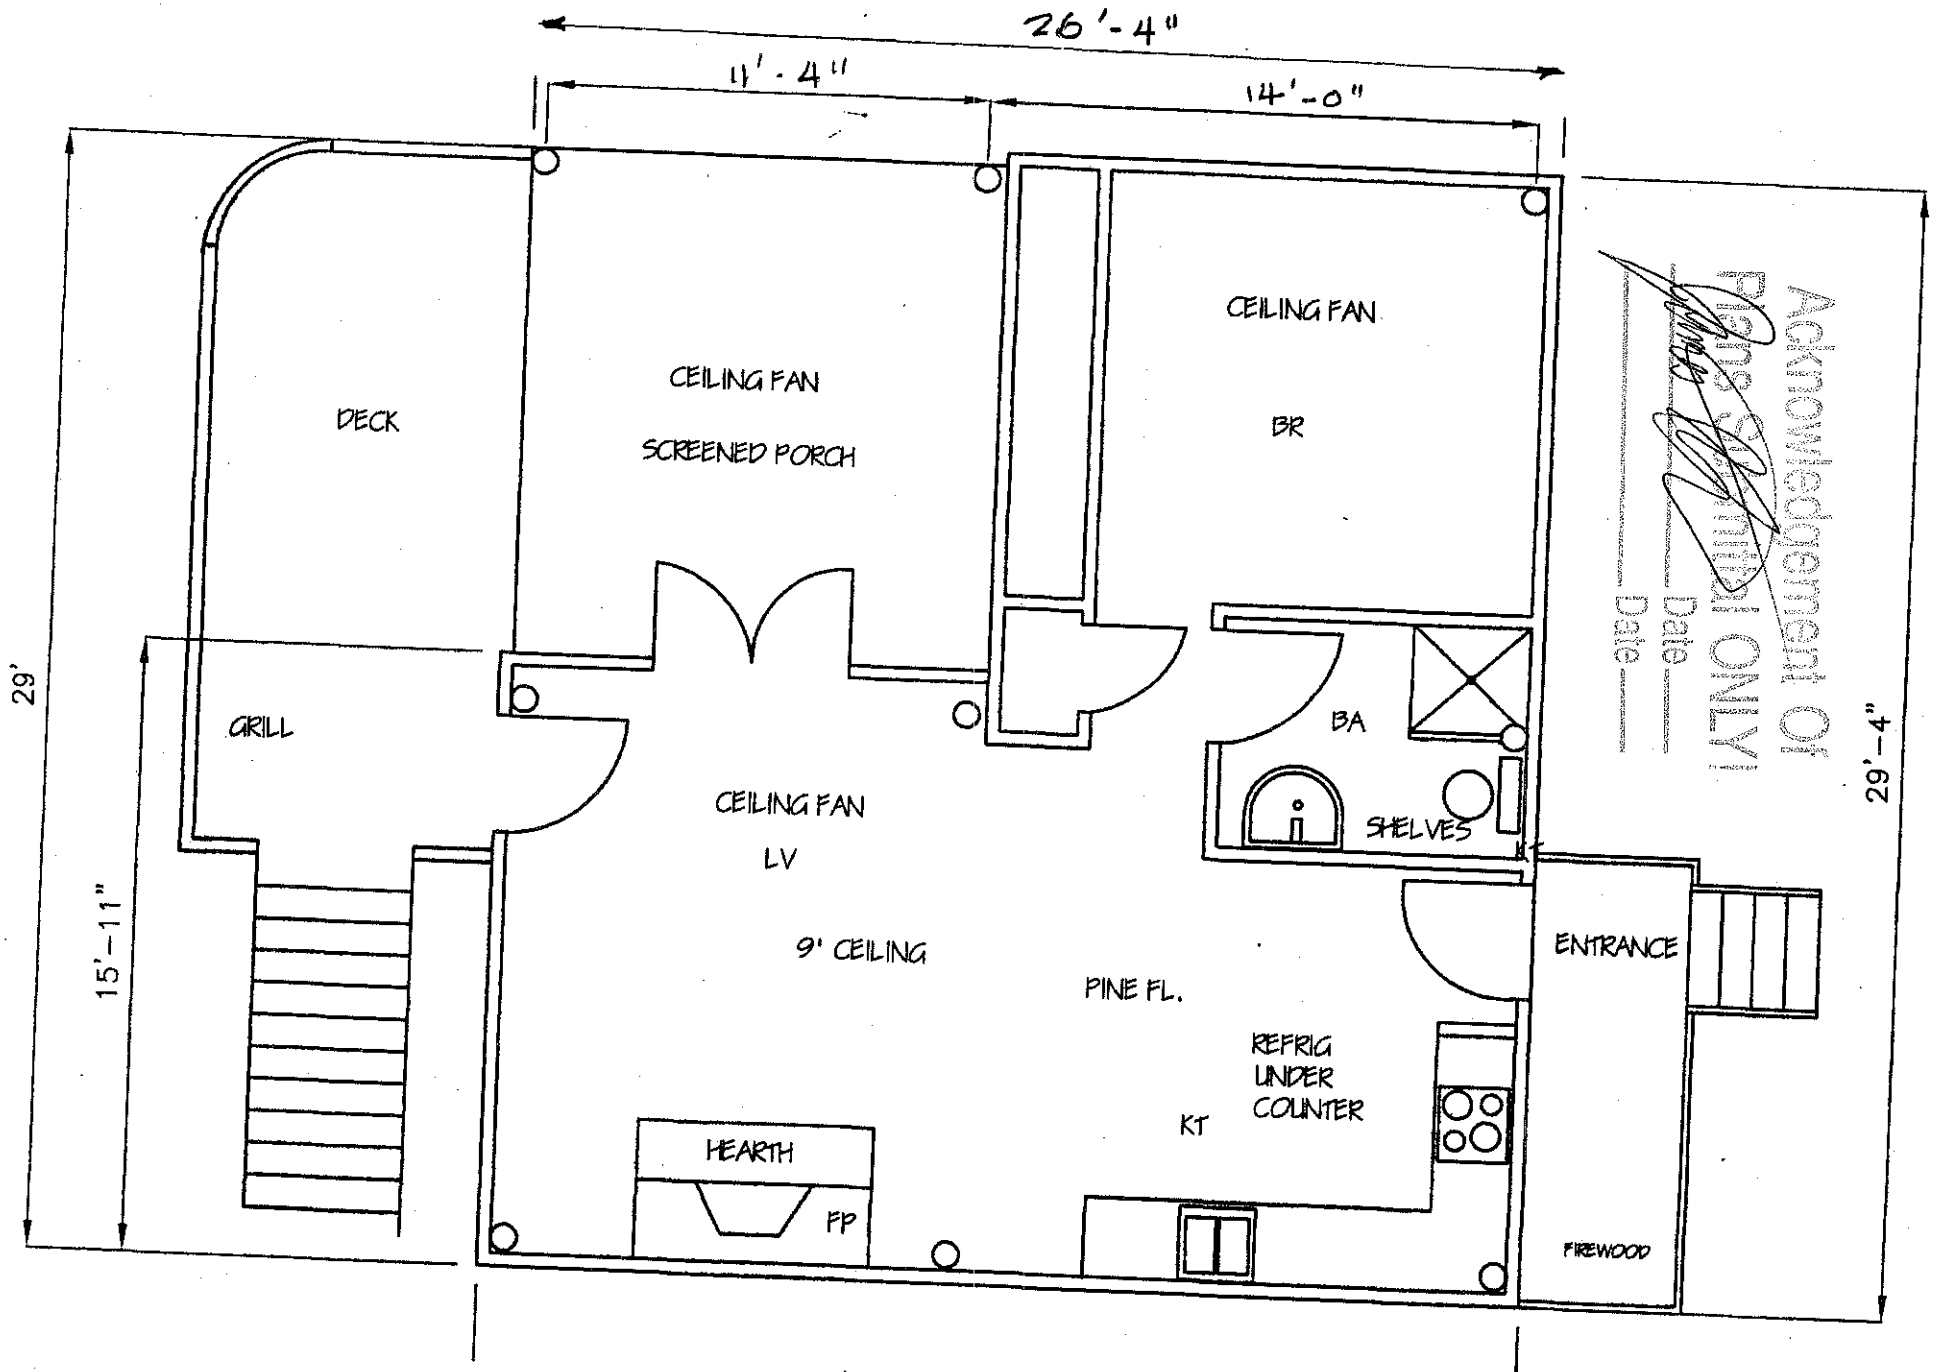


FLOOR PLAN - HARRIS LOT 102
MEDFORD LN, TROUTMAN NC
SCALE: 3/16" = 1'-0"