

Acknowledgement Of
Plans Submittal ONLY!
Date 2/24/15
Date 2-24-15

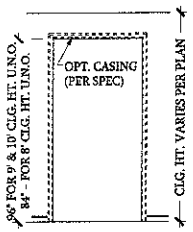



SHEETROCK OPENING DETAIL

SCALE: 3/16"=1'-0"

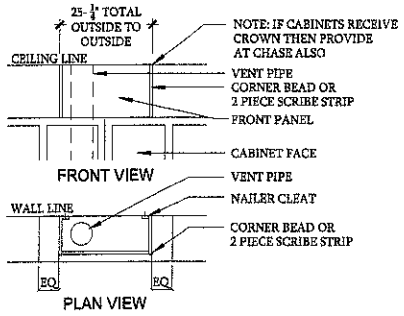


VENT PIPE CHASE FOR GAS COOKTOP

SCALE: N.T.S.

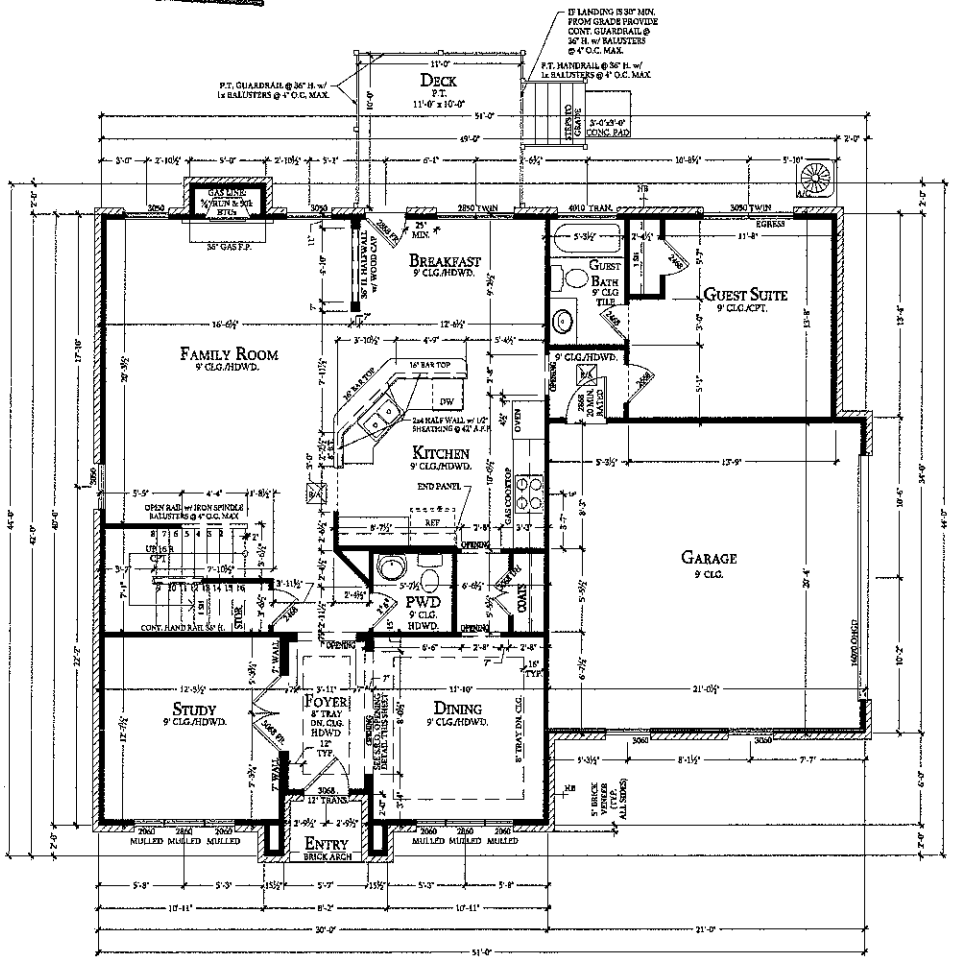


FIRST FLOOR PLAN

SCALE: 1/8"=1'-0"


DO NOT SCALE DRAWINGS
For Dimensions not shown, contact shop drawings for clarification

THESE PLANS ARE THE PROPERTY OF LIVE WELL HOMES, LLC. AND MAY NOT BE REPRODUCED, CHANGED OR COPIED WITHOUT THE EXPRESSED WRITTEN CONSENT OF LIVE WELL HOMES, LLC., NOR ARE THEY TO BE ASSIGNED TO A THIRD PARTY WITHOUT OBTAINING SAID WRITTEN CONSENT.


| revisions: | date: | initials by: |
|---|---|---|
| | | |

## GENERAL NOTES

1. CONTRACTOR TO VERIFY ALL DIMENSIONS.
2. DO NOT SCALE DIMENSIONS FROM PRINTS. USE DIMENSIONS GIVEN OR CONSULT DESIGNER FOR FURTHER CLARIFICATION.
3. PROVIDE WINDOW FALL PREVENTION PER IRBC 2012 SECTION R612
4. PROVIDE NOT LESS THAN 5/8" TYPE X GYP. BOARD OR EQUIV. PER SECTION & TABLE R302.6 DWELLING/GARAGE SEPARATION OF THE IRBC 2012
5. SEE ELEVATION SHEETS FOR WINDOW HEADER HEIGHT.
6. ALL ANGLED WALLS ARE AT 45 DEGREES UNLESS NOTED OTHERWISE.
7. WALL OPENINGS TO BE GYP. BOARD RETURN U.N.O.
8. SEE DETAIL SHEET FOR ARCHED & JULIET ROCK OPENING DETAILS
9. SEE FIRST FLOOR FRAMING AND/OR ROOF FRAMING SHEETS FOR BEAM SIZE/LOCATION AND HEADER SCHEDULE.
10. VERIFY INTERIOR BEARING WALL LOCATION WITH TRUSS ENGINEERING PROVIDED BY TRUSS MANUFACTURER.

## WALL & SYMBOL LEGEND

- TYP. FRAME WALL
- INTERIOR BEARING WALL
- HALF WALL
- EXTERIOR WALL w/ BRICK VENEER
- EXTERIOR WALL w/ STONE VENEER

## SQUARE FOOTAGE TABLE

BASE PLAN

| | |
|---|---|
| FIRST FL. LIVING: | 1449 s.f. |
| SECOND FL. LIVING: | 1796 s.f. |
| TOTAL LIVING: | 3245 s.f. |
| GARAGE: | 429 s.f. |
| FRONT PORCH/COVERED ENTRY: | 25 s.f. |

FALLS PARK LOT 16

# 3237 Providence II

LiveWell Homes


501 Springcrest Drive
Fort Mill, SC 29715

| | |
|---|---|
| designed by: | hsh |
| drawn by: | fdl |
| checked by: | fdl |
| date: | 1/8/10 |

A-3.0s

FIRST FLOOR PLAN

Acknowledgement Of
Plans Submittal ONLY!
Date 2/26/15
Date 2-24-15

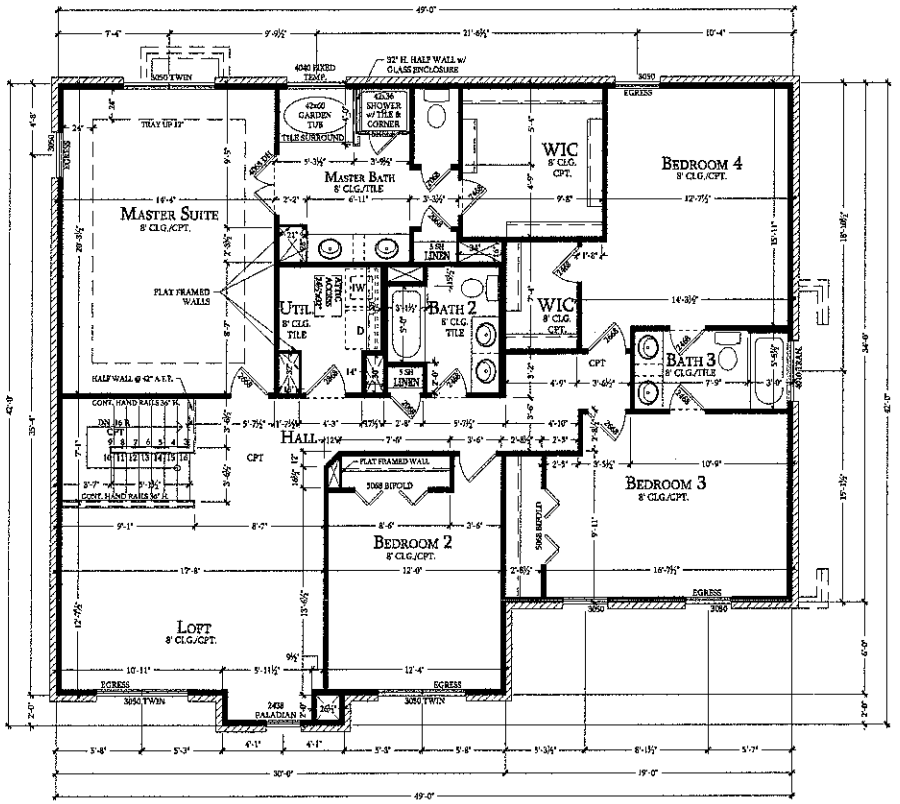


SECOND FLOOR PLAN
SCALE: 1/8"=1'-0"


DO NOT SCALE DRAWING
For Dimensions not shown verify with owner/builder

THESE PLANS ARE THE PROPERTY OF LIVE WELL HOMES, LLC. AND MAY NOT BE REPRODUCED, CHANGED OR COPIED WITHOUT THE EXPRESSED WRITTEN CONSENT OF LIVE WELL HOMES, LLC., NOR ARE THEY TO BE ASSIGNED TO A THIRD PARTY WITHOUT OBTAINING SAID WRITTEN CONSENT.


| revisions: | | |
|---|---|---|
| | date: | initial by: |
| | - | - |
| | | |
| | | |
| | | |
| | | |
| | | |
| | | |

## GENERAL NOTES

1. CONTRACTOR TO VERIFY ALL DIMENSIONS.
2. DO NOT SCALE DIMENSIONS FROM PRINTS. USE DIMENSIONS GIVEN OR CONSULT DESIGNER FOR FURTHER CLARIFICATION.
3. PROVIDE WINDOW FALL PREVENTION PER IRBC 2012 SECTION R612
4. PROVIDE NOT LESS THAN 5/8" TYPE X GYP. BOARD OR EQUIV. PER SECTION & TABLE R302.6 DWELLING/GARAGE SEPARATION OF THE IRBC 2012
5. SEE ELEVATION SHEETS FOR WINDOW HEADER HEIGHT.
6. ALL ANGLED WALLS ARE AT 45 DEGREES UNLESS NOTED OTHERWISE.
7. WALL OPENINGS TO BE GYP. BOARD RETURN U.N.O.
8. SEE DETAIL SHEET FOR ARCHED & SHEET ROCK OPENING DETAILS.
9. SEE FIRST FLOOR FRAMING AND/OR ROOF FRAMING SHEETS FOR BEAM SIZE/LOCATION AND HEADER SCHEDULE.
10. VERIFY INTERIOR BEARING WALL LOCATION WITH TRUSS ENGINEERING PROVIDED BY TRUSS MANUFACTURER.

## WALL & SYMBOL LEGEND

- TYP. FRAME WALL
- INTERIOR BEARING WALL
- HALF WALL
- EXTERIOR WALL w/ BRICK VENEER
- EXTERIOR WALL w/ STONE VENEER

FALLS PARK LOT 16

# 3237 Providence II

LiveWell Homes
THE BEST THINGS IN LIFE START INTO YOUR HOME

501 Springcrest Drive
Fort Mill, SC 29715

| | |
|---|---|
| designed by: | hdh |
| drawn by: | hdl |
| checked by: | hdl |
| date: | 1/8/10 |

A-5.0s
SECOND FLOOR PLAN