



SHEETROCK OPENING DETAIL

SCALE: 3/16"=1'-0"

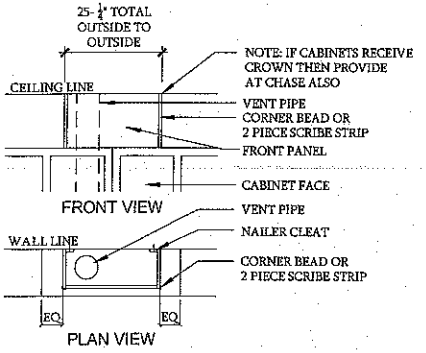

VENT PIPE CHASE FOR GAS RANGE

SCALE: 3/32"=1'-0"

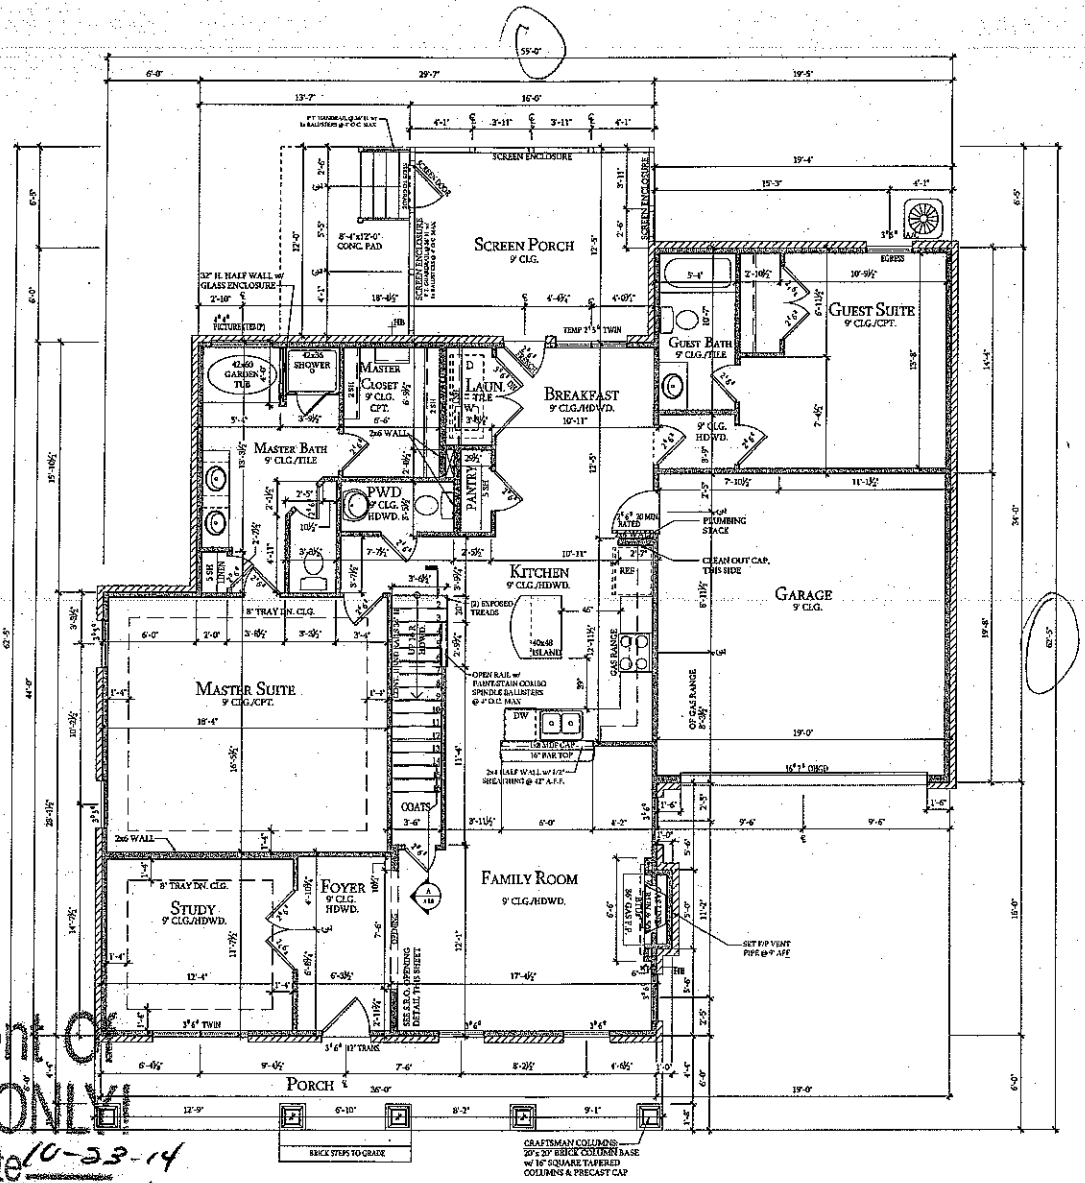

FIRST FLOOR PLAN

SCALE: 1/8"=1'-0"

Acknowledgement Of Plans Submittal ONLY

Tony Gail Date 10-23-14

Justin Woodson Date 10-21-14

DO NOT SCALE DRAWINGS
For Dimensions not shown, or shown after contractor for clarification

THESE PLANS ARE THE PROPERTY OF LIVE WELL HOMES, LLC. AND MAY NOT BE REPRODUCED, CHANGED OR COPIED WITHOUT THE EXPRESSED WRITTEN CONSENT OF LIVE WELL HOMES, LLC., NOR ARE THEY TO BE ASSIGNED TO A THIRD PARTY WITHOUT OBTAINING SAID WRITTEN CONSENT.

revisions:	
date:	revised by:
8-11-09	FDI
9-15-09	FDI
10-01-09	FDI
3-01-10	FDI
5-01-10	FDI
10-21-10	FDI

GENERAL NOTES

1. CONTRACTOR TO VERIFY ALL DIMENSIONS.
2. DO NOT SCALE DIMENSIONS FROM PRINTS. USE DIMENSIONS GIVEN OR CONSULT DESIGNER FOR FURTHER CLARIFICATION.
3. PROVIDE WINDOW FALL PREVENTION PER IRSC 2012 SECTION R612.
4. PROVIDE NOT LESS THAN 5/8" TYPE X GYP. BOARD OR EQUIV. PER SECTION & TABLE R302.6 DWELLING/GARAGE SEPARATION OF THE IRSC 2012
5. SEE ELEVATION SHEETS FOR WINDOW HEADER HEIGHT.
6. ALL ANGLED WALLS ARE AT 45 DEGREES UNLESS NOTED OTHERWISE.
7. WALL OPENINGS TO BE GYP. BOARD RETURN U.N.O.
8. SEE DETAIL SHEET FOR ARCHED & SHEET ROCK OPENING DETAILS.
9. SEE FIRST FLOOR FRAMING AND/OR ROOF FRAMING SHEETS FOR BEAM SIZE/LOCATION AND HEADER SCHEDULE.
10. VERIFY INTERIOR BEARING WALL LOCATION WITH TRUSS ENGINEERING PROVIDED BY TRUSS MANUFACTURER.

WALL & SYMBOL LEGEND

- TYP. FRAME WALL
- INTERIOR BEARING WALL
- HALF WALL
- EXTERIOR WALL w/ BRICK VENEER
- EXTERIOR WALL w/ STONE VENEER

SQUARE FOOTAGE TABLE

FIRST FL. LIVING:	1763 s.f.
SECOND FL. LIVING:	1221 s.f.
TOTAL LIVING:	2984 s.f.
GARAGE:	374 s.f.
FRONT PORCH/COVERED ENTRY:	205 s.f.

FALLS PARK 15

1822 - Fairview

LiveWell Homes
THE BEST THINGS IN LIFE BUILT INTO YOUR HOME
310 Springcrest Drive
Fort Mill, SC 29715
Phone: 803-324-3009

designed by:	bwh
drawn by:	fdi
checked by:	fdi
date:	12/01/09

A-3.0p

FIRST FLOOR PLAN

DO NOT SCALE DRAWINGS
For Discussion not review before plan examination for dedication

THESE PLANS ARE THE PROPERTY OF LIVE WELL HOMES, LLC. AND MAY NOT BE REPRODUCED, CHANGED OR COPIED WITHOUT THE EXPRESSED WRITTEN CONSENT OF LIVE WELL HOMES, LLC., NOR ARE THEY TO BE ASSIGNED TO A THIRD PARTY WITHOUT OBTAINING SAID WRITTEN CONSENT.

revisions:


date:	revised by:
5-11-09	FDI
9-12-09	FDI
10-01-09	FDI
3-01-10	FDI
1-01-19	FDI
10-21-19	FDI

GENERAL NOTES

1. CONTRACTOR TO VERIFY ALL DIMENSIONS.
2. DO NOT SCALE DIMENSIONS FROM PRINTS. USE DIMENSIONS GIVEN OR CONSULT DESIGNER FOR FURTHER CLARIFICATION.
3. PROVIDE WINDOW FALL PREVENTION PER IRSC 2012 SECTION R612
4. PROVIDE NOT LESS THAN 5/8" TYPE X GYP. BOARD OR EQUIV. PER SECTION & TABLE R302.6 DWELLING/GARAGE SEPARATION OF THE IRSC2012
5. SEE ELEVATION SHEETS FOR WINDOW HEADER HEIGHT.
6. ALL ANGLED WALLS ARE AT 45 DEGREES UNLESS NOTED OTHERWISE.
7. WALL OPENINGS TO BE GYP. BOARD RETURN U.N.O.
8. SEE DETAIL SHEET FOR ARCHED & SHEET ROCK OPENING DETAILS.
9. SEE FIRST FLOOR FRAMING AND/OR ROOF FRAMING SHEETS FOR BEAM SIZE/LOCATION AND HEADER SCHEDULE.
10. VERIFY INTERIOR BEARING WALL LOCATION WITH TRUSS ENGINEERING PROVIDED BY TRUSS MANUFACTURER.

WALL & SYMBOL LEGEND

- TYP. FRAME WALL
- INTERIOR BEARING WALL
- HALF WALL
- EXTERIOR WALL w/ BRICK VENEER
- EXTERIOR WALL w/ STONE VENEER

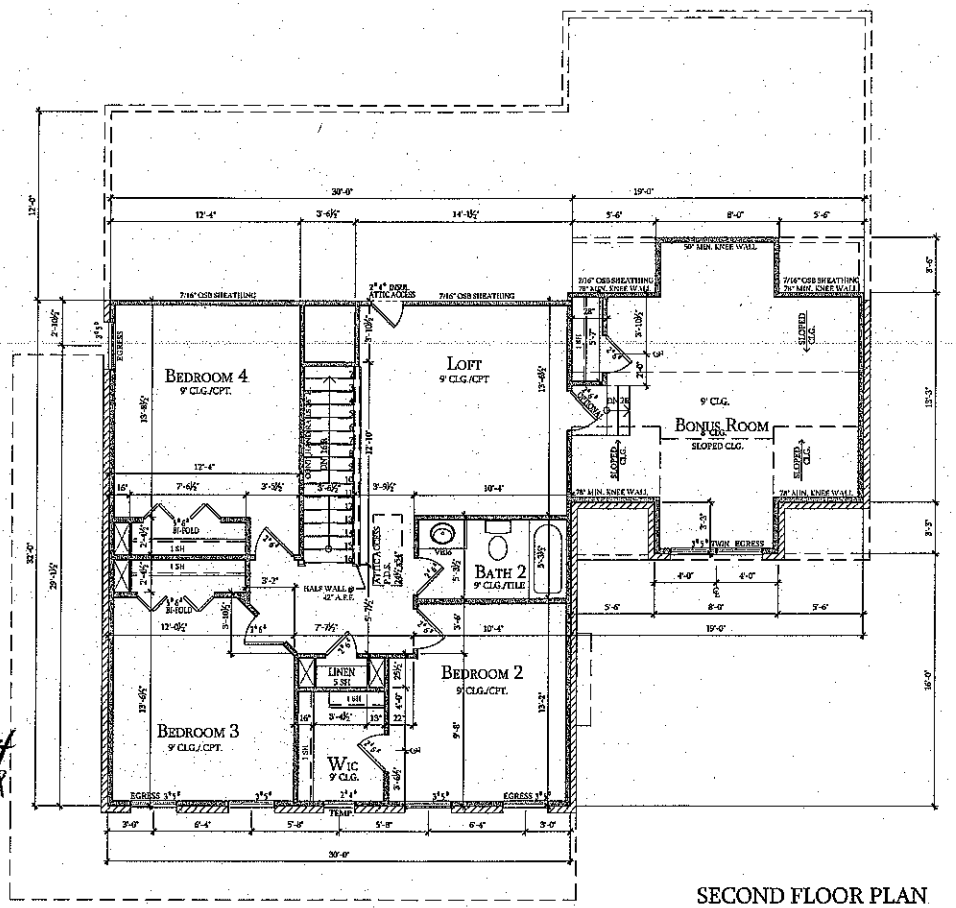

SECOND FLOOR PLAN
SCALE: 1/8"=1'-0"

Acknowledgement Of Plans Submittal ONLY!

Tony Gale Date 10-23-19

Justin Henderson Date 10-21-19

FALLS PARK 15

1822 - Fairview

LiveWell Homes
THE BEST THINGS IN LIFE BUILT INTO YOUR HOME
310 Springcrest Drive
Fort Mill, SC 29715
Phone: 803-324-3009

designed by:	lwh
drawn by:	fdi
checked by:	fdi
date:	12/01/09

A-5.0p

SECOND FLOOR PLAN