


SHEETROCK OPENING DETAIL

SCALE: 3/16"=1'-0"

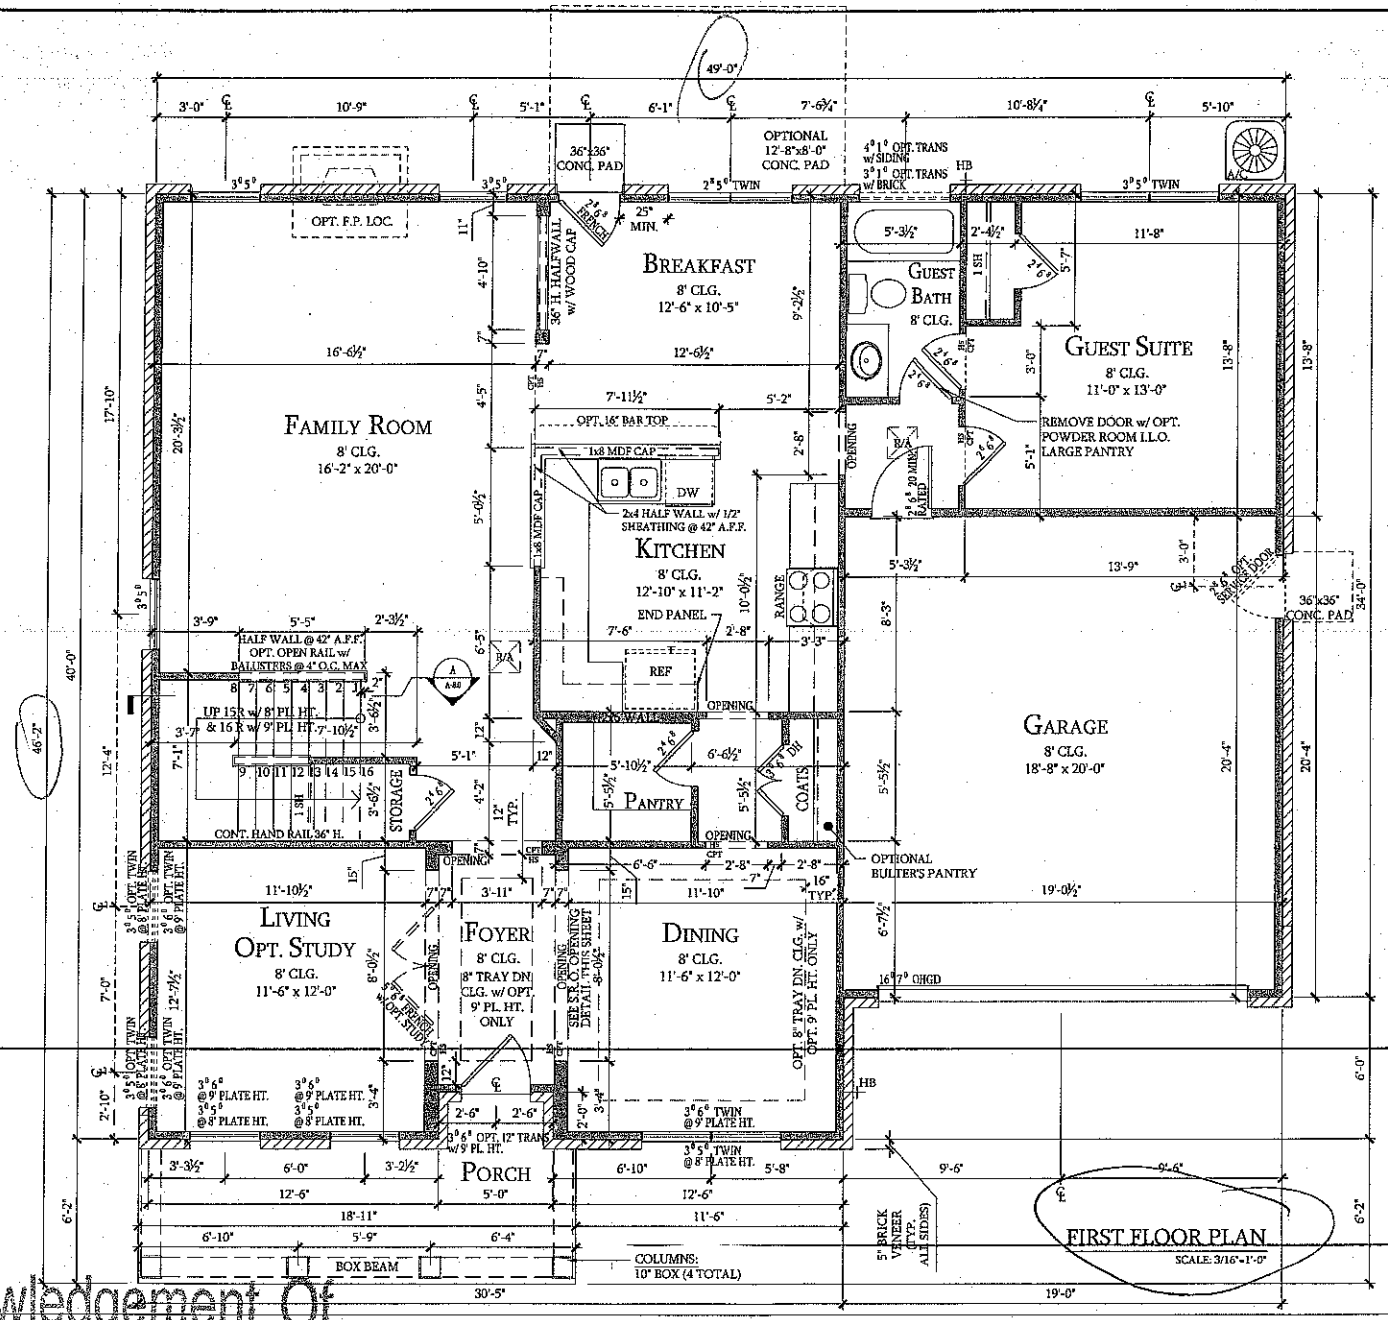

THESE PLANS ARE THE PROPERTY OF LIVE WELL HOMES, LLC. AND MAY NOT BE REPRODUCED, CHANGED OR COPIED WITHOUT THE EXPRESSED WRITTEN CONSENT OF LIVE WELL HOMES, LLC., NOR ARE THEY TO BE ASSIGNED TO A THIRD PARTY WITHOUT OBTAINING SAID WRITTEN CONSENT.

revisions	
date:	revised by:
-	-

GENERAL NOTES

1. CONTRACTOR TO VERIFY ALL DIMENSIONS.
2. DO NOT SCALE DIMENSIONS FROM PRINTS. USE DIMENSIONS GIVEN OR CONSULT DESIGNER FOR FURTHER CLARIFICATION.
3. PROVIDE WINDOW FALL PREVENTION PER NCRC 2012 SECTION R612
4. PROVIDE NOT LESS THAN 5/8" TYPE X GYP. BOARD OR EQUIV. PER SECTION & TABLE R302.6 DWELLING/GARAGE SEPARATION OF THE NCRC 2012
5. SEE ELEVATION SHEETS FOR WINDOW HEADER HEIGHT.
6. ALL ANGLED WALLS ARE AT 45 DEGREES UNLESS NOTED OTHERWISE.
7. WALL OPENINGS TO BE GYP. BOARD RETURN U.N.O.
8. SEE DETAIL SHEET FOR ARCHED & SHEET ROCK OPENING DETAILS.
9. SEE FIRST FLOOR FRAMING AND/OR ROOF FRAMING SHEETS FOR BEAM SIZE/LOCATION AND HEADER SCHEDULE.
10. VERIFY INTERIOR BEARING WALL LOCATION WITH TRUSS ENGINEERING PROVIDED BY TRUSS MANUFACTURER.

WALL & SYMBOL LEGEND

- TYP. FRAME WALL
- INTERIOR BEARING WALL
- HALF WALL
- EXTERIOR WALL w/ BRICK VENEER
- EXTERIOR WALL w/ STONE VENEER

SQUARE FOOTAGE TABLE

BASE PLAN

FIRST FL. LIVING:	1449 s.f.
SECOND FL. LIVING:	1788 s.f.
TOTAL LIVING:	3237 s.f.
GARAGE:	387 s.f.
FRONT PORCH/COVERED ENTRY:	240 s.f.

OPTIONS

SUNROOM/SCREEN PORCH:	187 s.f.
BREAKFAST EXTENSION:	40 s.f.
THIRD FLOOR WALK-UP - FULL WIDTH:	396 s.f.
THIRD FLOOR WALK-UP - HALF WIDTH:	588 s.f.

3237 Providence II

LiveWell Homes
THE BEST THINGS IN LIFE BUILT INTO YOUR HOME
2424 Commons Court
Fort Mill, SC 29708
Phone: 704-574-0318

designed by:	feh
drawn by:	fdl
checked by:	fdl
date:	1/8/10

A-3.0c

FIRST FLOOR PLAN

Acknowledgement Of Plans Submittal ONLY!

Tony Date 10-23-14

Justin Date 10-21-14

DO NOT SCALE DRAWINGS
For Clearances not shown contact plan commissioner for clarification

revisions:	
date:	revised by:

THESE PLANS ARE THE PROPERTY OF LIVE WELL HOMES, LLC. AND MAY NOT BE REPRODUCED, CHANGED OR COPIED WITHOUT THE EXPRESSED WRITTEN CONSENT OF LIVE WELL HOMES, LLC., NOR ARE THEY TO BE ASSIGNED TO A THIRD PARTY WITHOUT OBTAINING SAID WRITTEN CONSENT.

GENERAL NOTES

1. CONTRACTOR TO VERIFY ALL DIMENSIONS.
2. DO NOT SCALE DIMENSIONS FROM PRINTS. USE DIMENSIONS GIVEN OR CONSULT DESIGNER FOR FURTHER CLARIFICATION.
3. PROVIDE WINDOW FALL PREVENTION PER NCRC 2012 SECTION R612
4. PROVIDE NOT LESS THAN 5/8" TYPE X GYP. BOARD OR EQUIV. PER SECTION R. TABLE R302.6 DWELLING/GARAGE SEPARATION OF THE NCRC 2012
5. SEE ELEVATION SHEETS FOR WINDOW HEADER HEIGHT.
6. ALL ANGLED WALLS ARE AT 45 DEGREES UNLESS NOTED OTHERWISE.
7. WALL OPENINGS TO BE GYP. BOARD RETURN U.N.O.
8. SEE DETAIL SHEET FOR ARCHED & SHEET ROCK OPENING DETAILS.
9. SEE FIRST FLOOR FRAMING AND/OR ROOF FRAMING SHEETS FOR BEAM SIZE/LOCATION AND HEADER SCHEDULE.
10. VERIFY INTERIOR BEARING WALL LOCATION WITH TRUSS ENGINEERING PROVIDED BY TRUSS MANUFACTURER.

WALL & SYMBOL LEGEND

- TYP. FRAME WALL
- INTERIOR BEARING WALL
- HALF WALL
- EXTERIOR WALL w/ BRICK VENEER
- EXTERIOR WALL w/ STONE VENEER

3237 Providence II

LiveWell Homes
THE BEST THINGS IN LIFE BUILT INTO YOUR HOME
2424 Commons Court
Fort Mill, SC 29708
Phone: 704-574-0316

designed by:	twh
drawn by:	fdl
checked by:	fdl
date:	1/8/10

A-5.5c
SECOND FLOOR OPTIONS

Acknowledgement Of
Plans Submittal ONLY!
Date 10-23-14
Date 10-21-14