

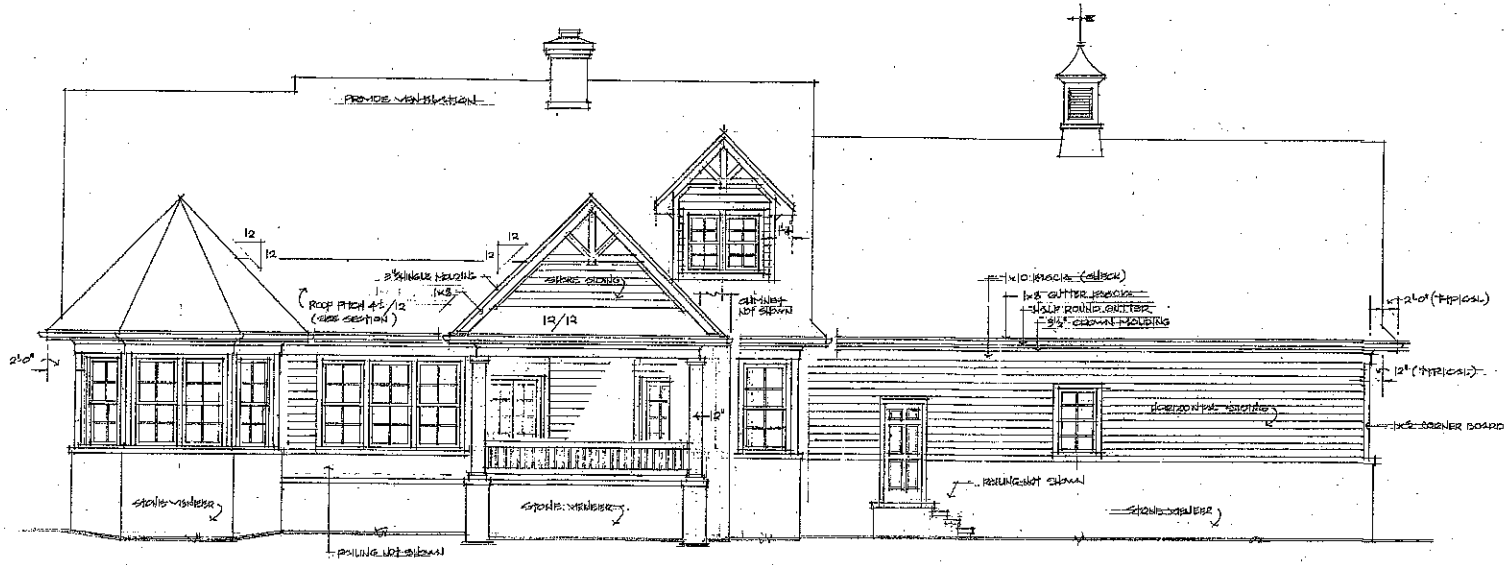


REAR ELEVATION SCALE: 1/4"=1'-0"

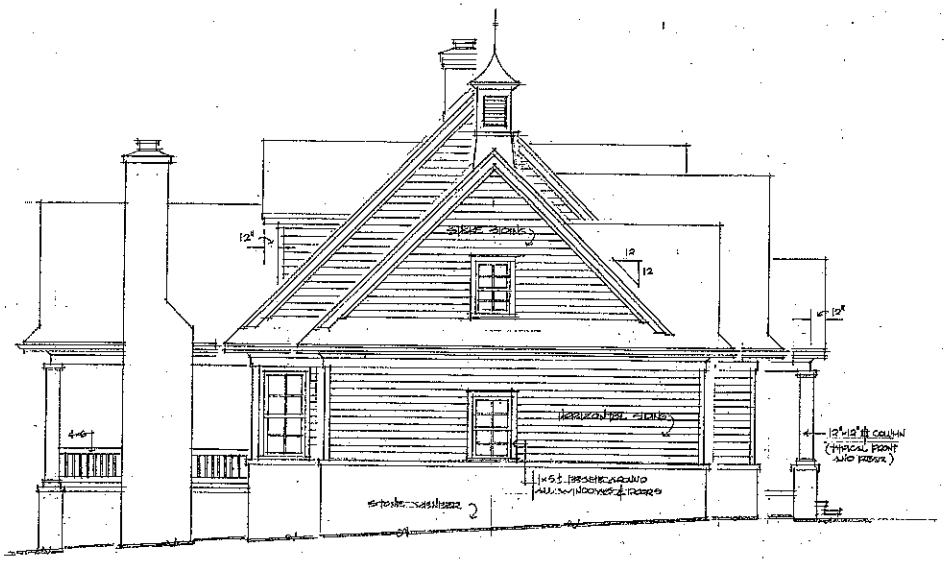

LEFT SIDE ELEVATION SCALE: 1/4"=1'-0"

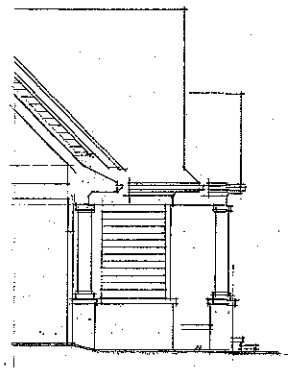

SECTION AT FRONT OF HOUSE LOOKING TOWARDS KITCHEN SCALE: 1/4"=1'-0"