

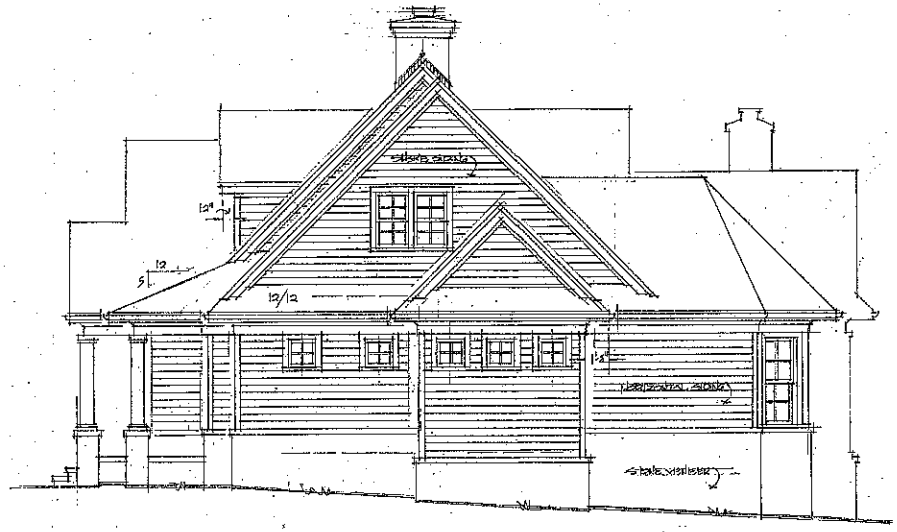


RIGHT SIDE ELEVATION SCALE 1/4"=1'-0"

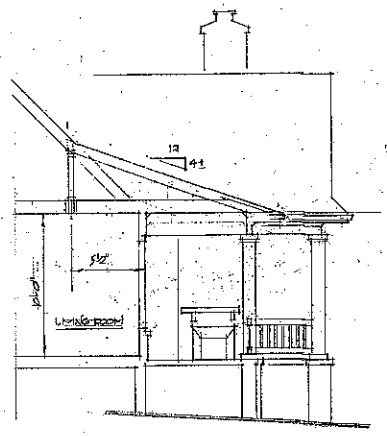

SECTION AT REAR LIVING ROOM WALL LOOKING TOWARD COVERED PORCH FIREPLACE

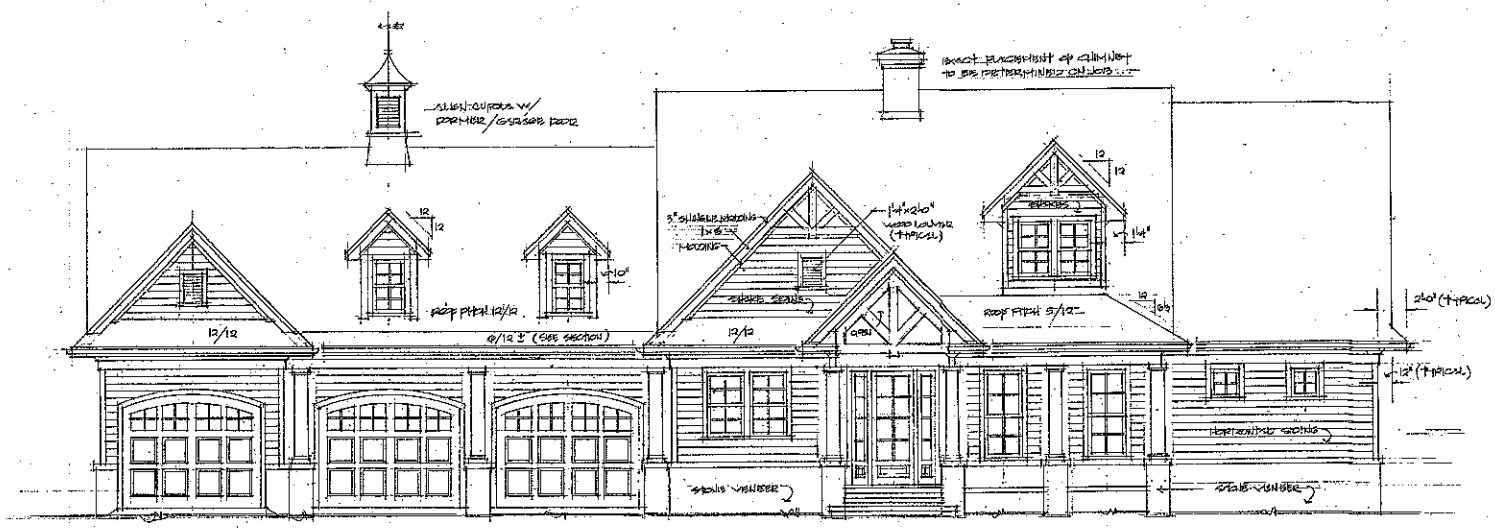

FRONT ELEVATION SCALE 1/4"=1'-0"