
Acknowledgement Of
Plans Submittal ONLY!
Date 9-3-13
Date 9-3-13

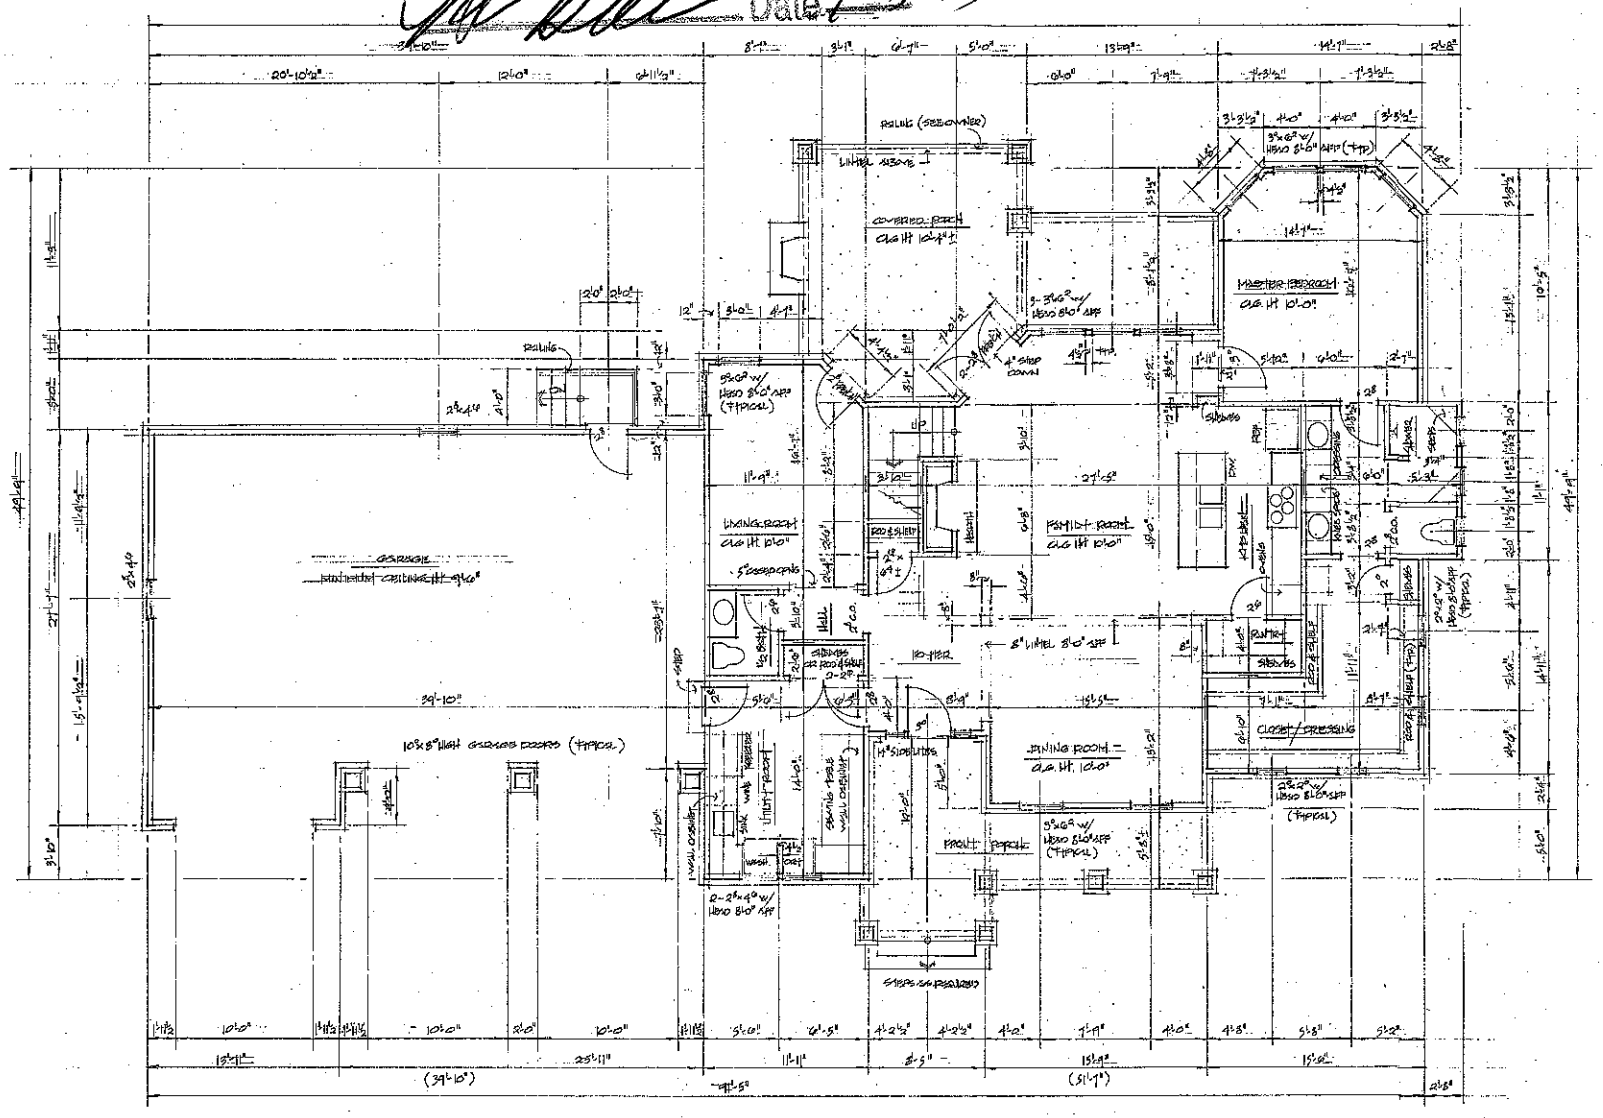


FIRST FLOOR PLAN — SCALE: 1/4"=1'-0"