



SHEETROCK OPENING DETAIL

SCALE: 3/16"=1'-0"

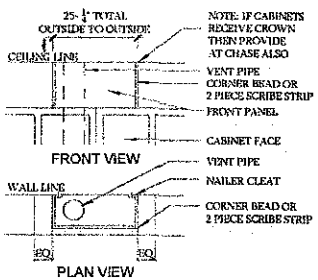

VENT PIPE CHASE

SCALE: N.T.S.

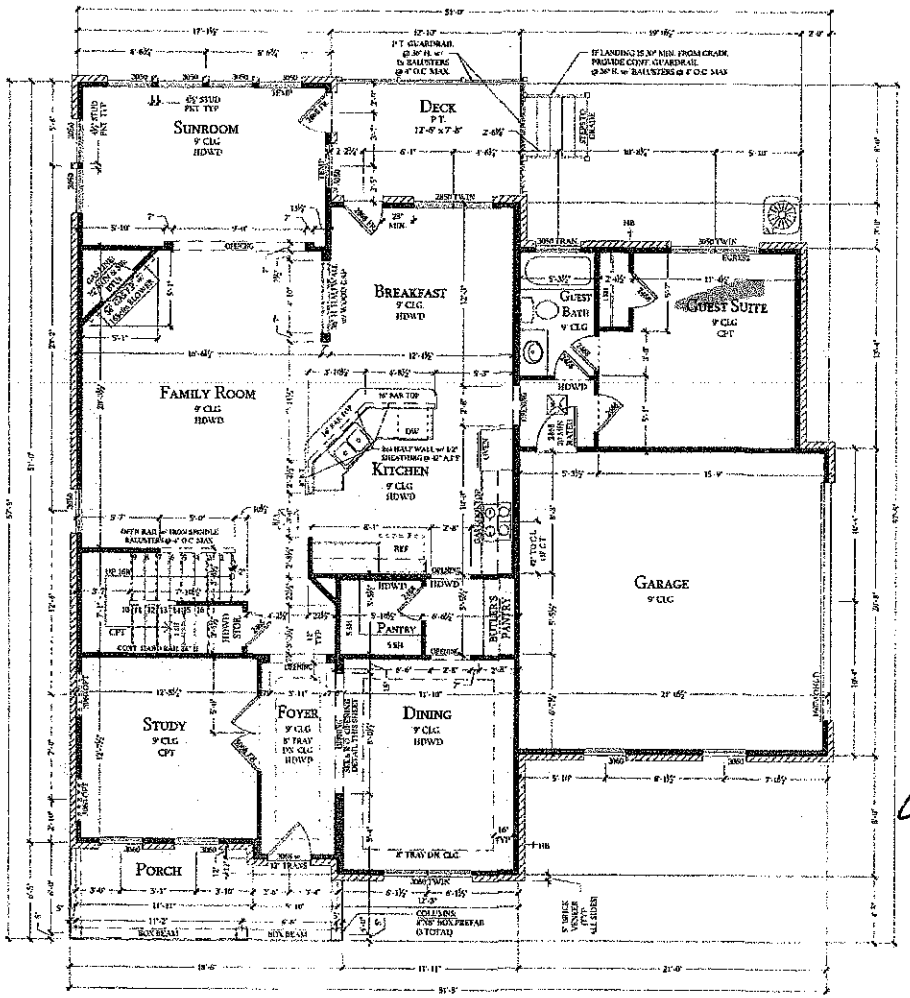

FIRST FLOOR PLAN

SCALE: 1/8" = 1'-0"

THESE PLANS ARE THE PROPERTY OF LIVE WELL HOMES, LLC. AND MAY NOT BE REPRODUCED, CHANGED OR COPIED WITHOUT THE EXPRESSED WRITTEN CONSENT OF LIVE WELL HOMES, LLC., NOR ARE THEY TO BE ASSIGNED TO A THIRD PARTY WITHOUT OBTAINING SAID WRITTEN CONSENT.

revisions:

date	revised by

GENERAL NOTES

1. CONTRACTOR TO VERIFY ALL DIMENSIONS
2. DO NOT SCALE DIMENSIONS FROM PRINTS. USE DIMENSIONS GIVEN OR CONSULT DESIGNER FOR FURTHER CLARIFICATION
3. PROVIDE WINDOW FALL PREVENTION PER IRBC 2012 SECTION R612
4. PROVIDE NOT LESS THAN 5/8" TYPE-X GYP. BOARD OR EQUIV. PER SECTION & TABLE R302.6 DWELLING/GARAGE SEPARATION OF THE IRBC 2012
5. SEE ELEVATION SHEETS FOR WINDOW HEADER HEIGHT
6. ALL ANGLED WALLS ARE AT 45 DEGREES UNLESS NOTED OTHERWISE
7. WALL OPENINGS TO BE GYP. BOARD RETURN U.N.O
8. SEE DETAIL SHEET FOR ARCHED & SHEET ROCK OPENING DETAILS
9. SEE FIRST FLOOR FRAMING AND/OR ROOF FRAMING SHEETS FOR BEAM SIZE/LOCATION AND HEADER SCHEDULE
10. VERIFY INTERIOR BEARING WALL LOCATION WITH TRUSS ENGINEERING PROVIDED BY TRUSS MANUFACTURER

WALL & SYMBOL LEGEND

- TYP. FRAME WALL
- INTERIOR BEARING WALL
- HALF WALL
- EXTERIOR WALL w/ BRICK VENEER
- EXTERIOR WALL w/ STONE VENEER

SQUARE FOOTAGE TABLE

BASE PLAN

FIRST FL. LIVING:	1716 s.f.
SECOND FL. LIVING:	1819 s.f.
TOTAL LIVING:	3308 s.f.
GARAGE:	429 s.f.
FRONT PORCH COVERED ENTRY:	112 s.f.

Acknowledgement Of Plans Submittal ONLY!

_____ Date 2/10/15

_____ Date 2/10/15

FALLS PARK LOT 11

3237 Providence II

LiveWell Homes

501 Springcrest Dr.
Fort Mill, SC 29715

designed by:	bsh
drawn by:	bjt
checked by:	dg
date:	1/8/15

A-3.0r

FIRST FLOOR PLAN

THESE PLANS ARE THE PROPERTY OF LIVE WELL HOMES, LLC. AND MAY NOT BE REPRODUCED, CHANGED OR COPIED WITHOUT THE EXPRESSED WRITTEN CONSENT OF LIVE WELL HOMES, LLC., NOR ARE THEY TO BE ASSIGNED TO A THIRD PARTY WITHOUT OBTAINING SAID WRITTEN CONSENT.

revisions


date	revised by

GENERAL NOTES

1. CONTRACTOR TO VERIFY ALL DIMENSIONS.
2. DO NOT SCALE DIMENSIONS FROM PRINTS. USE DIMENSIONS GIVEN OR CONSULT DESIGNER FOR FURTHER CLARIFICATION.
3. PROVIDE WINDOW FALL PREVENTION PER IRRC 2012 SECTION R612
4. PROVIDE NOT LESS THAN 5/8" TYPE X GYP. BOARD OR EQUIV. PER SECTION & TABLE R302.6 DWELLING GARAGE SEPARATION OF THE IRRC 2012
5. SEE ELEVATION SHEETS FOR WINDOW HEADER HEIGHT
6. ALL ANGLED WALLS ARE AT 45 DEGREES UNLESS NOTED OTHERWISE.
7. WALL OPENINGS TO RECEIVE BOARD RETURN TRIM
8. SEE DETAIL SHEET FOR ARCHED & SHEET ROCK OPENING DETAILS.
9. SEE FIRST FLOOR FRAMING AND/OR ROOF FRAMING SHEETS FOR BEAM SIZE LOCATION AND HEADER SCHEDULE
10. VERIFY INTERIOR BEARING WALL LOCATION WITH TRUSS ENGINEERING PROVIDED BY TRUSS MANUFACTURER

WALL & SYMBOL LEGEND

- TYP. FRAME WALL
- INTERIOR BEARING WALL
- HALF WALL
- EXTERIOR WALL w/ BRICK VENEER
- EXTERIOR WALL w/ STONE VENEER

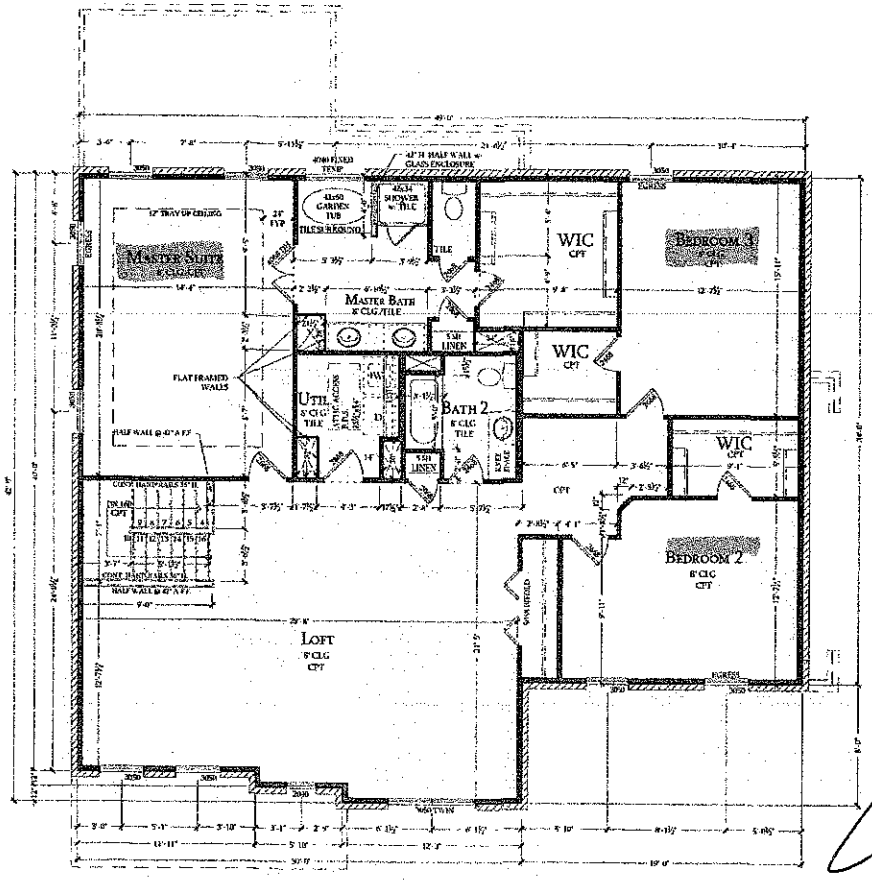

SECOND FLOOR PLAN

SCALE: 1/8"=1'-0"

Acknowledgement Of Plans Submittal ONLY!

Date 12/10/15

Date 12/10/15

FALLS PARK LOT 11

3237 Providence II

LiveWell Homes

501 Springcrest Dr.
Fort Mill, SC 29715

designed by:	kah
drawn by:	kb
checked by:	kh
date:	1/8/16

A-5.0r

SECOND FLOOR PLAN