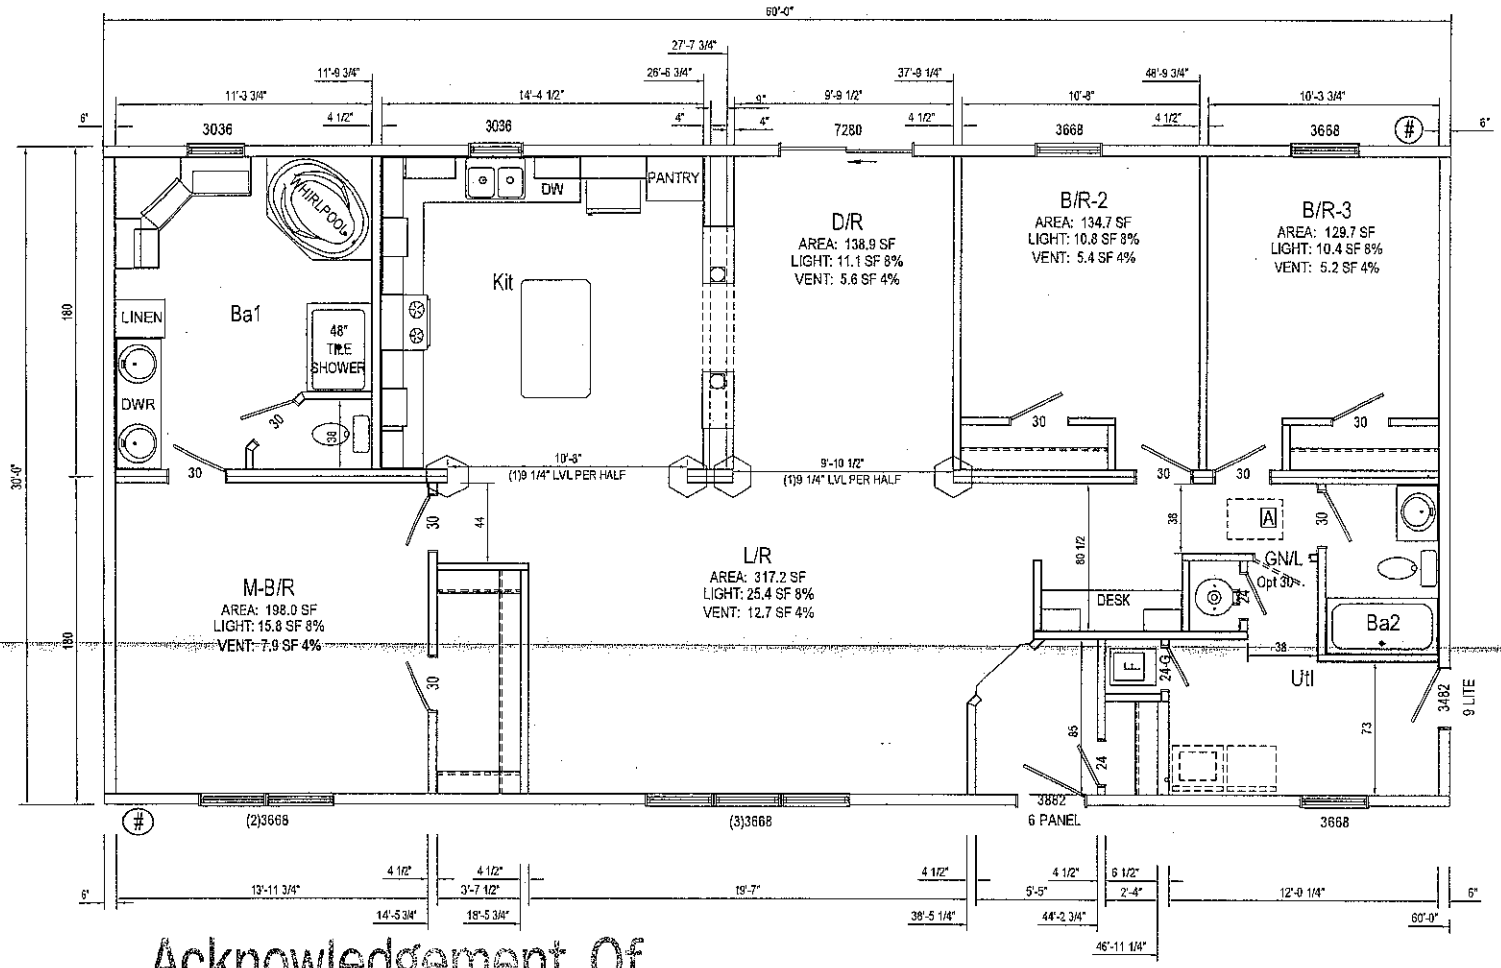


Acknowledgement Of
Plans Submittal ONLY!
Date 11-5-10

RADCO
APPROVED
10/21/2010
DENNIS WEBBER

See Schedules and General Notes Page

Builder: Commodore Homes of Virginia

Title: 3060 Floor Plan

Date 11-5-10

Revisions			Scale:	Date	Cust. Ambrozatis	Model/Eng. No.:
Date	Number		3/16" = 1'-0"	10/14/2010	Dlr. Freedom Homes	RJS034
			Drawn By: NE	Reference: #####	S/M	Pg. 2