

Acknowledgement Of Plans Submittal ONLY!

Date 3/14/16

Date 3/14/16

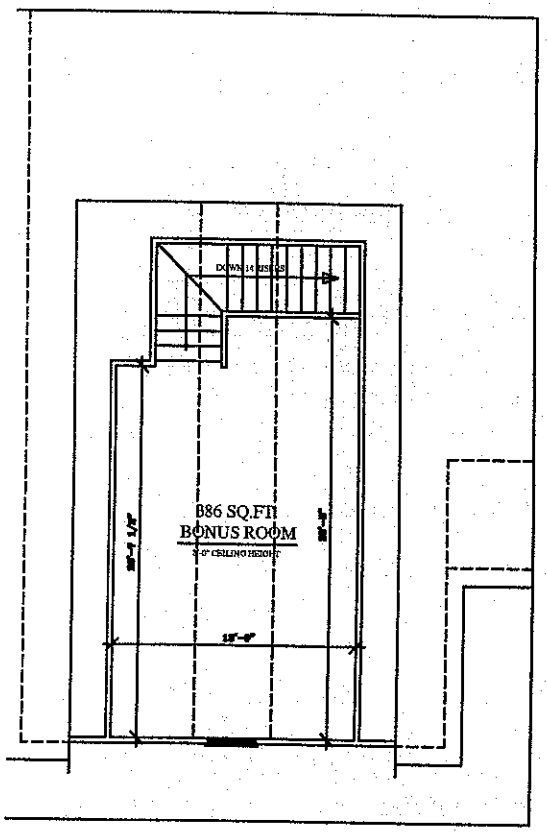

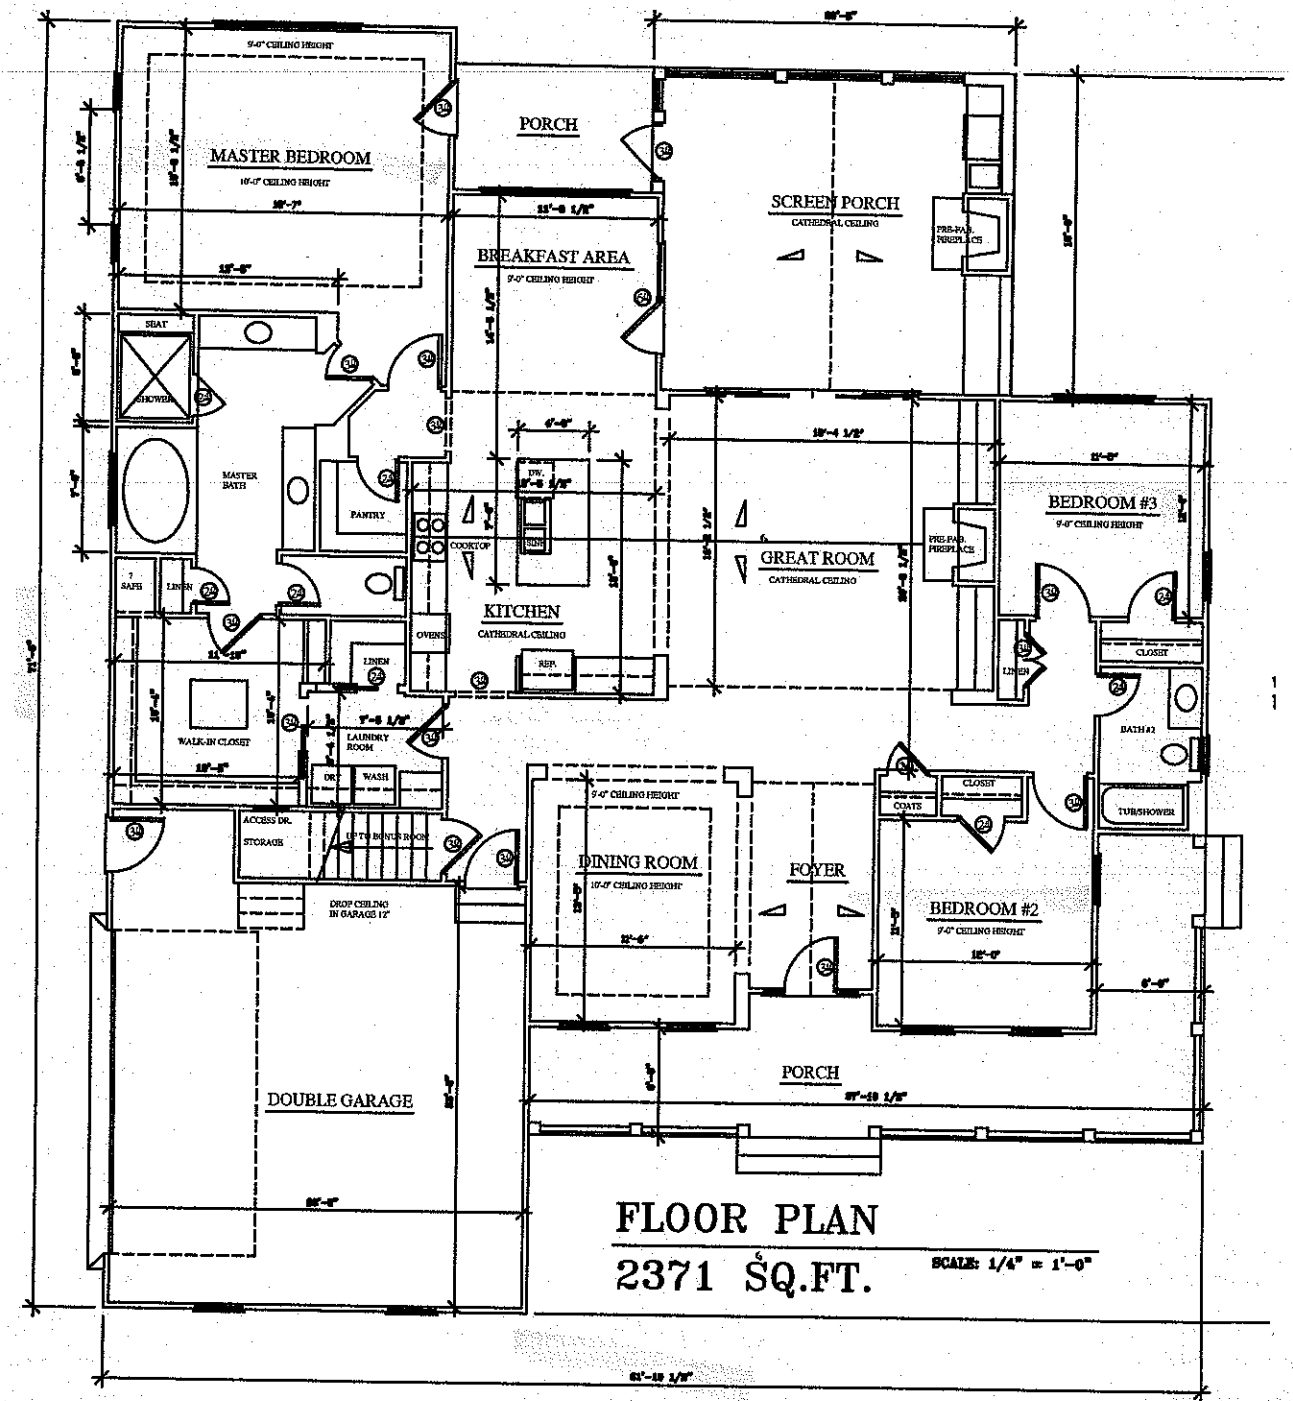

FLOOR PLAN

2371 SQ.FT.

SCALE: 1/4" = 1'-0"