IREDELL COUNTY HEALTH DEPARTMENT

ENVIRONMENTAL HEALTH DIVISION


PAGE 2: *SITE PLAN WORKSHEET*

FILE COPY

SEE THE "SAMPLE SITE PLAN" BELOW. *INCOMPLETE SITE PLANS WILL BE RETURNED TO YOU FOR COMPLETION AND MAY RESULT IN A DELAY IN THE ISSUANCE OF YOUR SEPTIC SYSTEM PERMIT!!!*

Place an (X) beside each item as you complete the site plan:

(X) Property Line measurements are clearly identified
( ) All proposed structures are indicated
(X) Front and side setbacks from property line
( ) Preferred driveway location and well location
( ) Area you prefer your septic system to be placed
(X) North arrow, or other sufficient indicator of direction

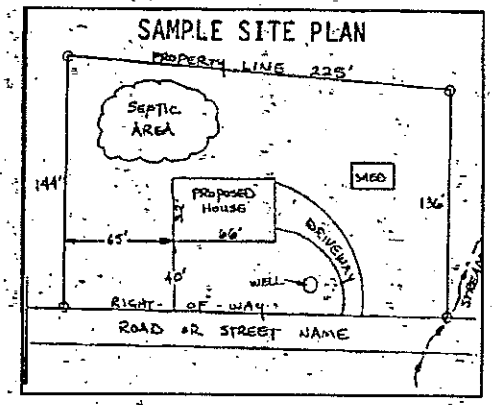


Circle N/A on the following if appropriate:

Location of septic systems and wells within 100' of your property	N/A
Location of easements and rights of ways on your property	N/A
Location of any designated wetlands on the property	N/A

USE THIS SPACE TO DRAW YOUR SITE PLAN

Show: proposed house or business footprint, wells, water lines, patios, pools and decks, and any other item that will occupy space on the site

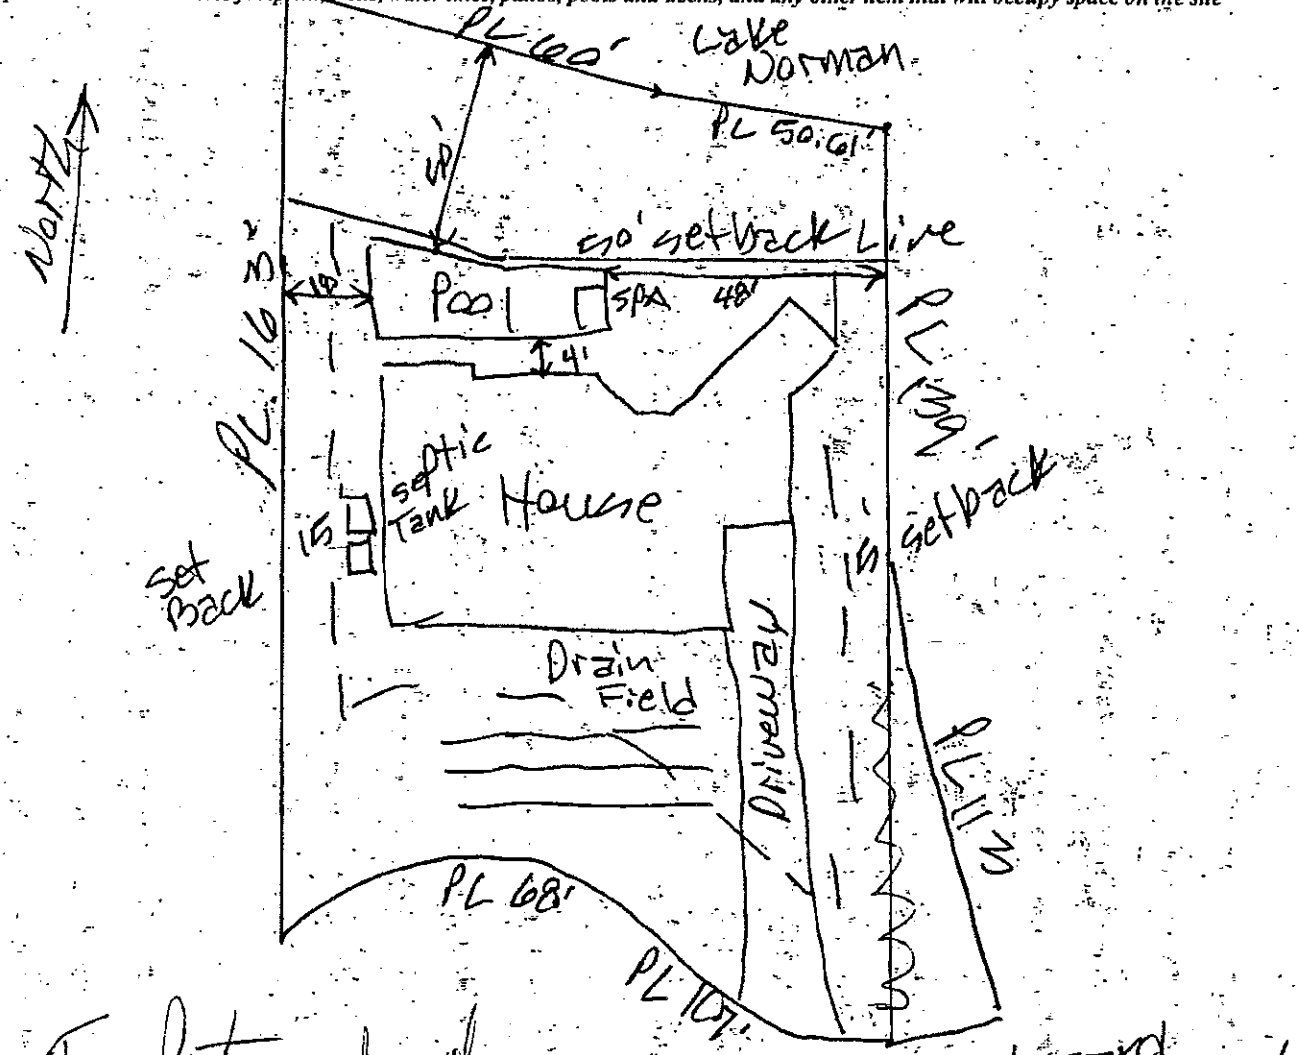

Signature: Jim Porter Agent
Property owner or owner's legal representative signature (SIGNATURE REQUIRED)

sept 22nd, 2014
DATE

IREDELL COUNTY HEALTH DEPARTMENT


ENVIRONMENTAL HEALTH DIVISION

PAGE 2: *SITE PLAN WORKSHEET*

SEE THE "SAMPLE SITE PLAN" BELOW. ***INCOMPLETE SITE PLANS WILL BE RETURNED TO YOU FOR COMPLETION AND MAY RESULT IN A DELAY IN THE ISSUANCE OF YOUR SEPTIC SYSTEM PERMIT!!!***

Place an (X) beside each item as you complete the site plan:

(Y) Property Line measurements are clearly identified
(Y) All proposed structures are indicated
(X) Front and side setbacks from property line
(X) Preferred driveway location and well location
(X) Area you prefer your septic system to be placed
(X) North arrow, or other sufficient indicator of direction

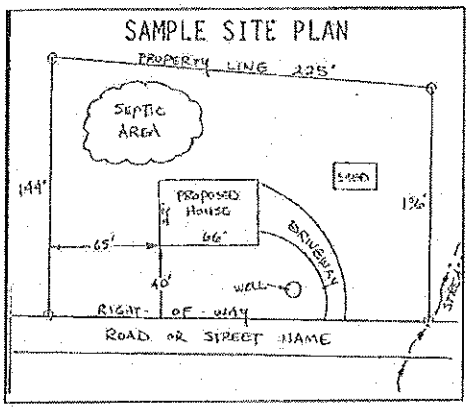


Circle N/A on the following if appropriate:

Location of septic systems and wells within 100' of your property N/A
Location of easements and rights of ways on your property N/A
Location of any designated wetlands on the property N/A


USE THIS SPACE TO DRAW YOUR SITE PLAN

Show: proposed house or business footprint, wells, water lines, patios, pools and decks, and any other item that will occupy space on the site

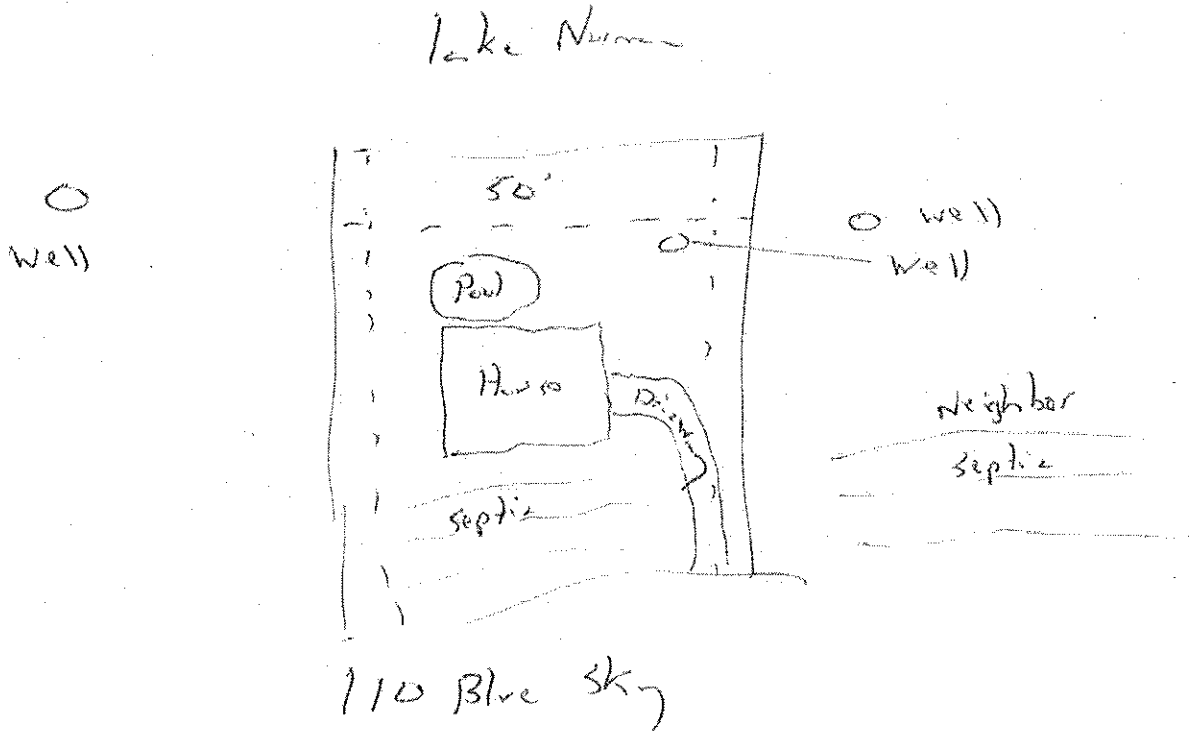


Signature: _____ 4/2/14

Property owner or owner's legal representative signature (SIGNATURE REQUIRED) DATE

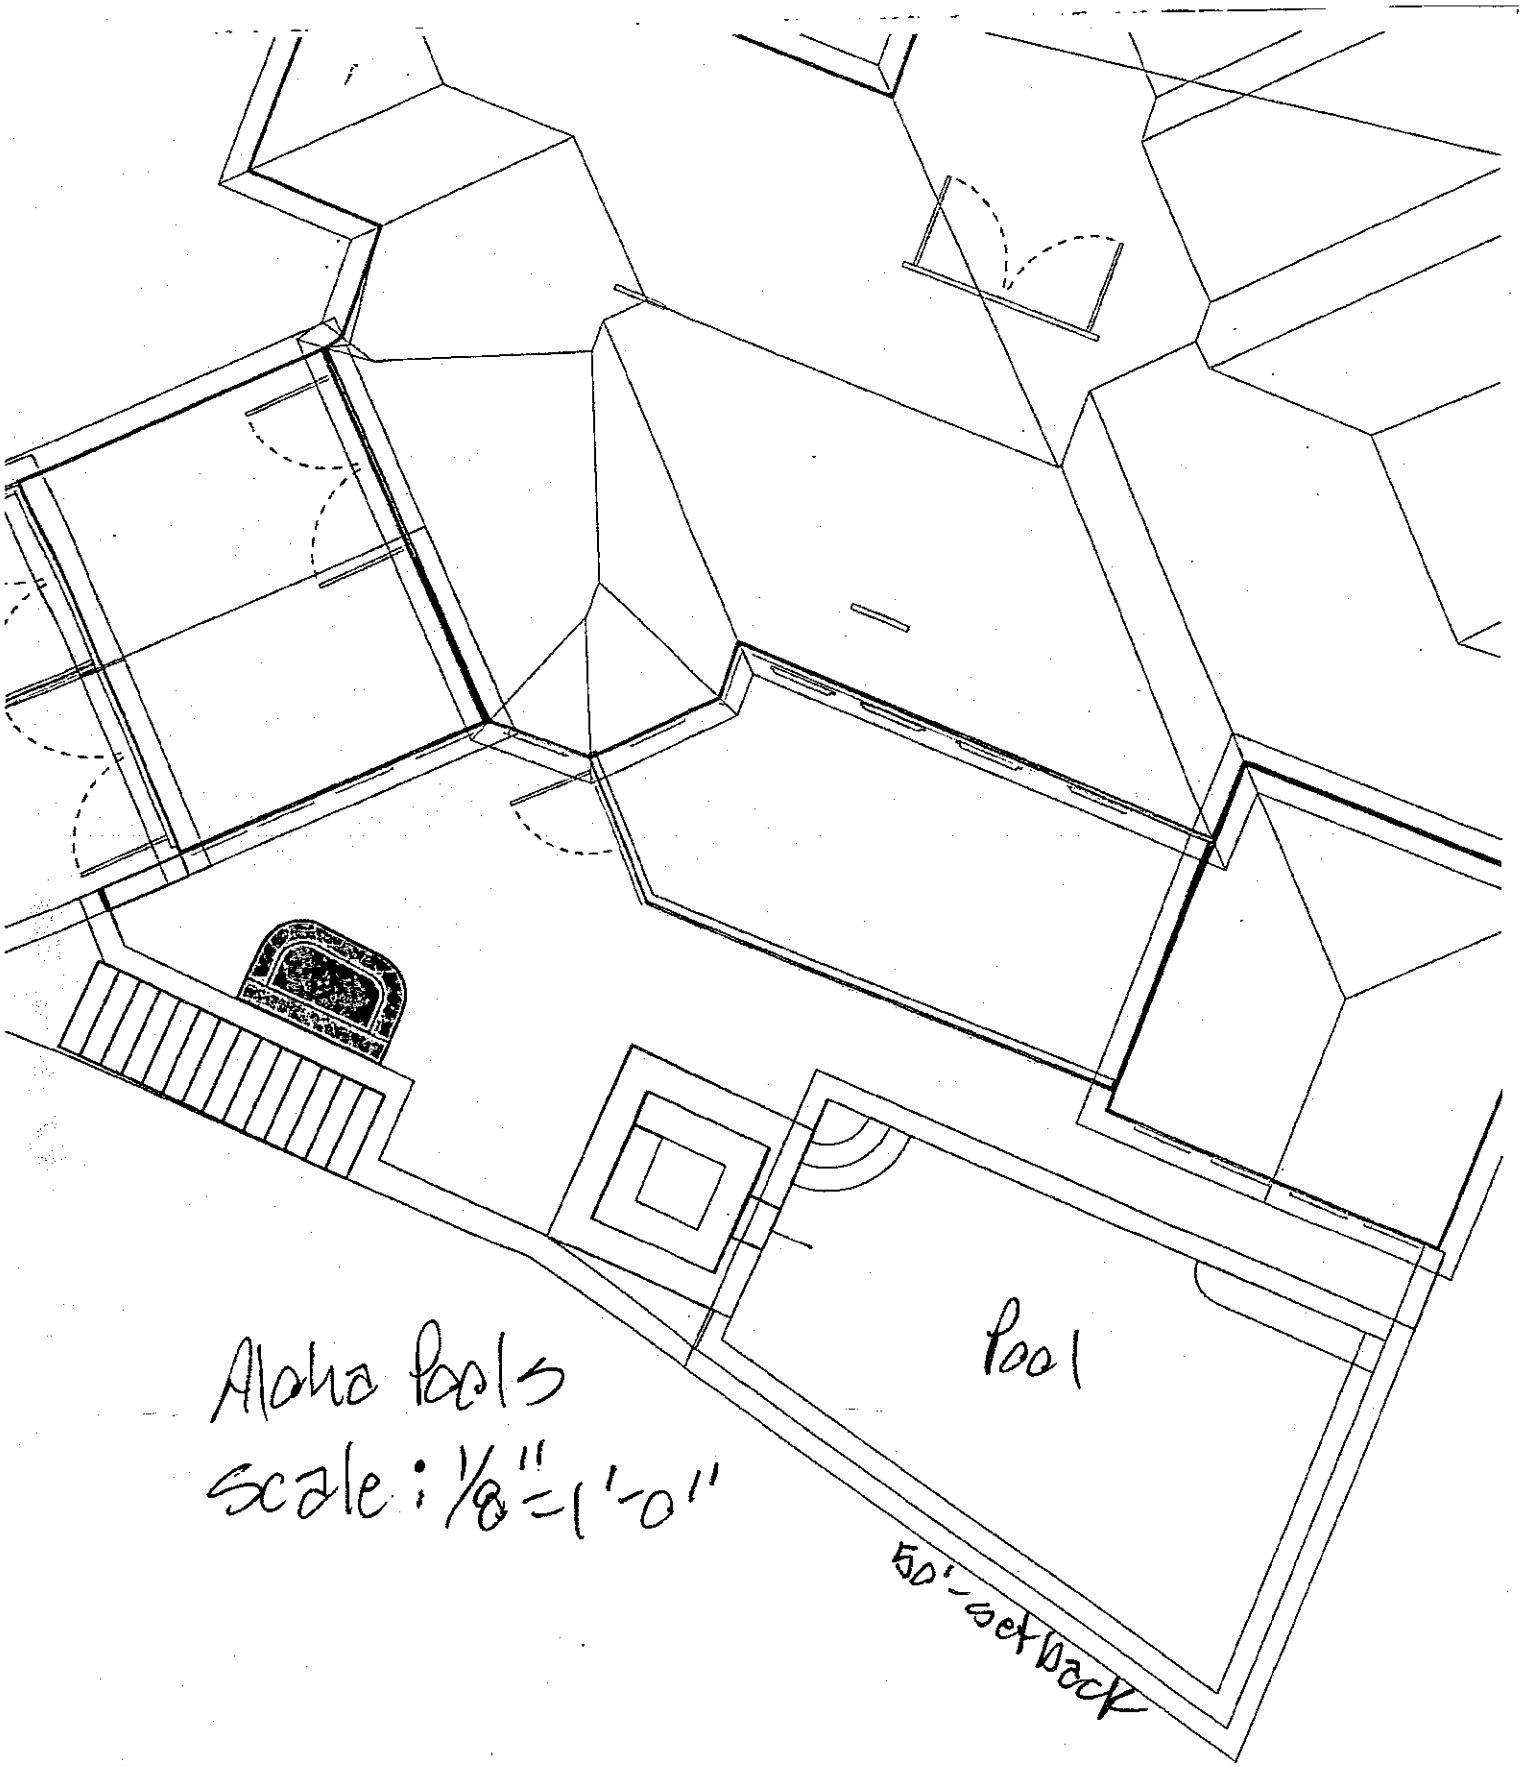

Aloha Pools
scale: 1/8"=1'-0"

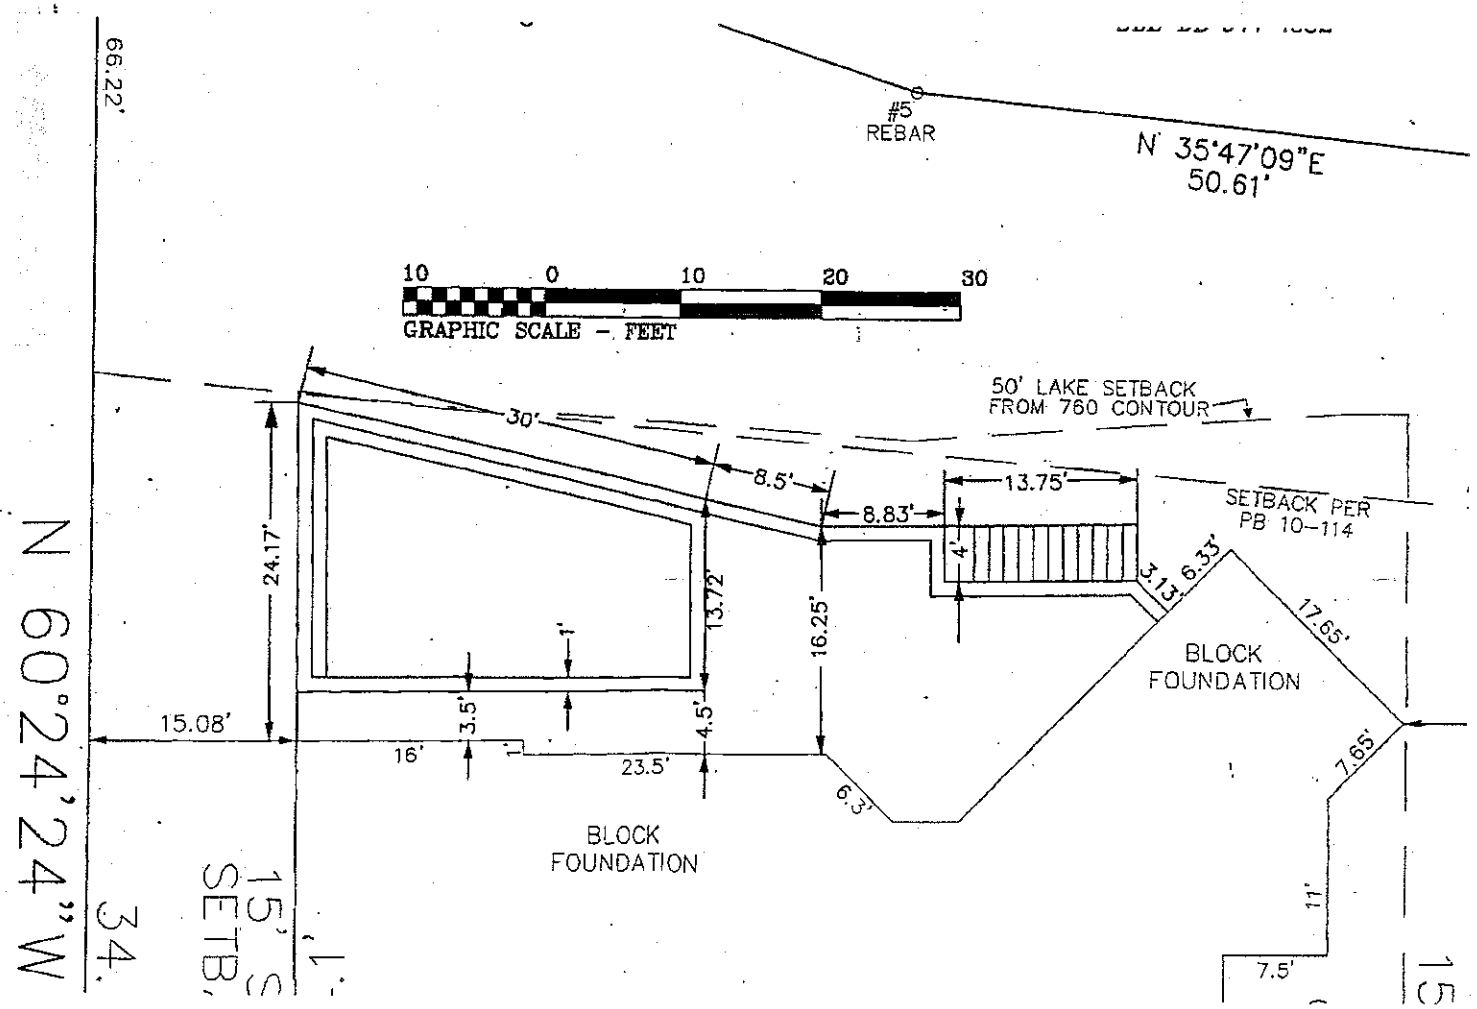
#5
REBAR
N 35°47'09"E
50.61'
10 0 10 20 30
GRAPHIC SCALE - FEET
50' LAKE SETBACK
FROM 760 CONTOUR
SETBACK PER
PB 10-114
30'
8.5'
8.83'
13.75'
4'
3.13'
6.33'
17.65'
BLOCK
FOUNDATION
24.17'
13.72'
16.25'
1'
15.08'
3.5'
4.5'
16'
1'
23.5'
6.3'
BLOCK
FOUNDATION
7.65'
11'
7.5'
N 60°24'24"W
99.22'
15' SETB.
1'