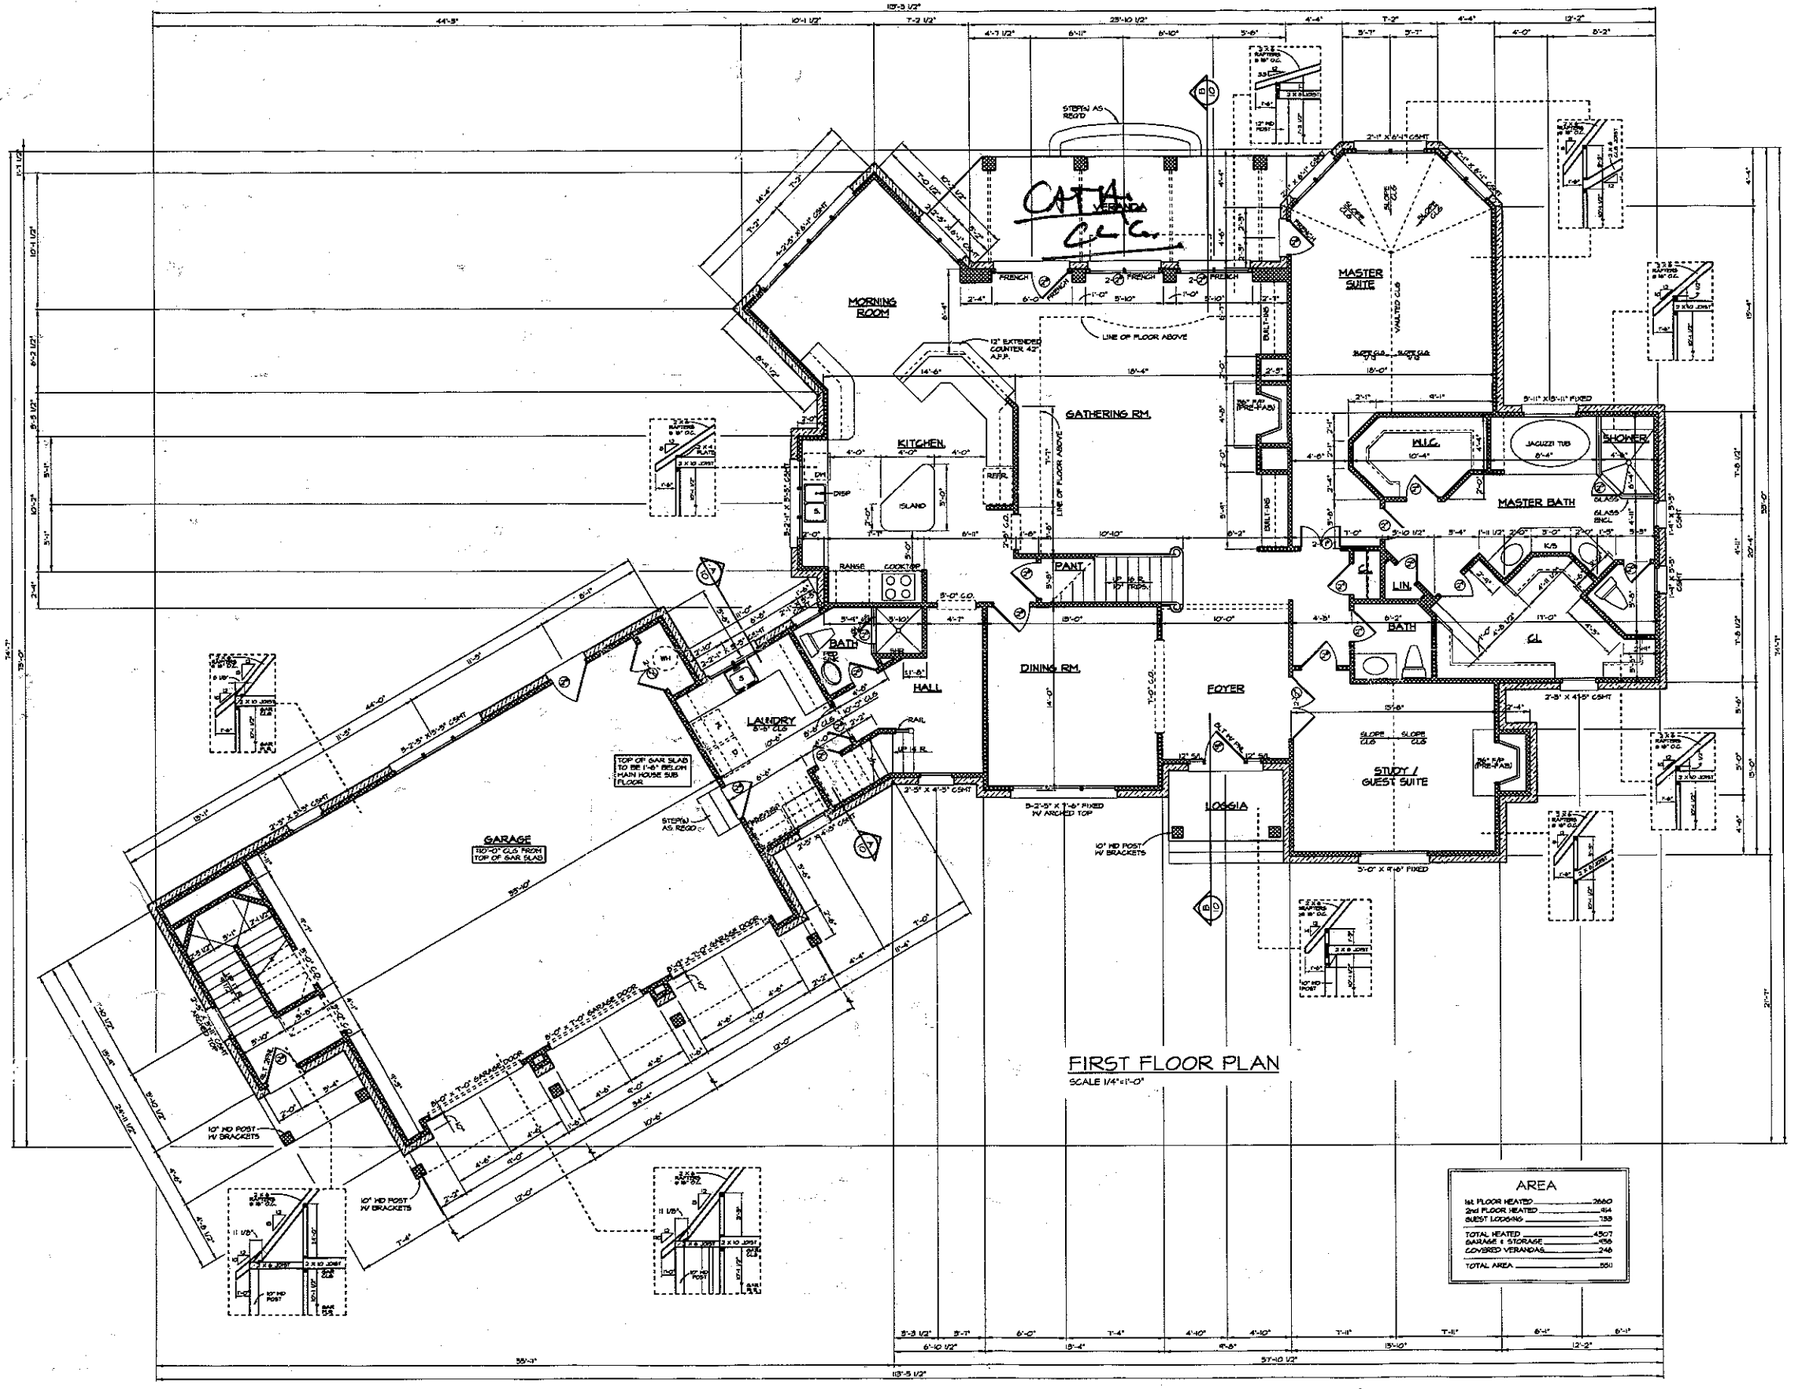


FIRST FLOOR PLAN

SCALE 1/4"=1'-0"

AREA

1st FLOOR HEATED	2660
2nd FLOOR HEATED	414
GUEST LODGING	138
TOTAL HEATED	4507
GARAGE & STORAGE	456
COVERED VERANDAS	248
TOTAL AREA	550

-DO NOT REPRODUCE WITHOUT PERMISSION- © BUILDING GRAPHICS, INC. 1997. ALL RIGHTS RESERVED.

BUILDING GRAPHICS
ARCHITECTURE
127 EAST MORRISSEY ST. SUITE 200 CEDARCITY, N.C. 28623
704 / 347-1074 (242) 704 / 347-1080

LACZKO RESIDENCE

LOT 15 KINGS LANDING

STRUCTURE XXX | CHECKED XX
CONSTRUCTION XXX | DRAWN BY XX

REVISIONS:

DATE : XX-XX-XX

SHEET NO.

3

OF 12