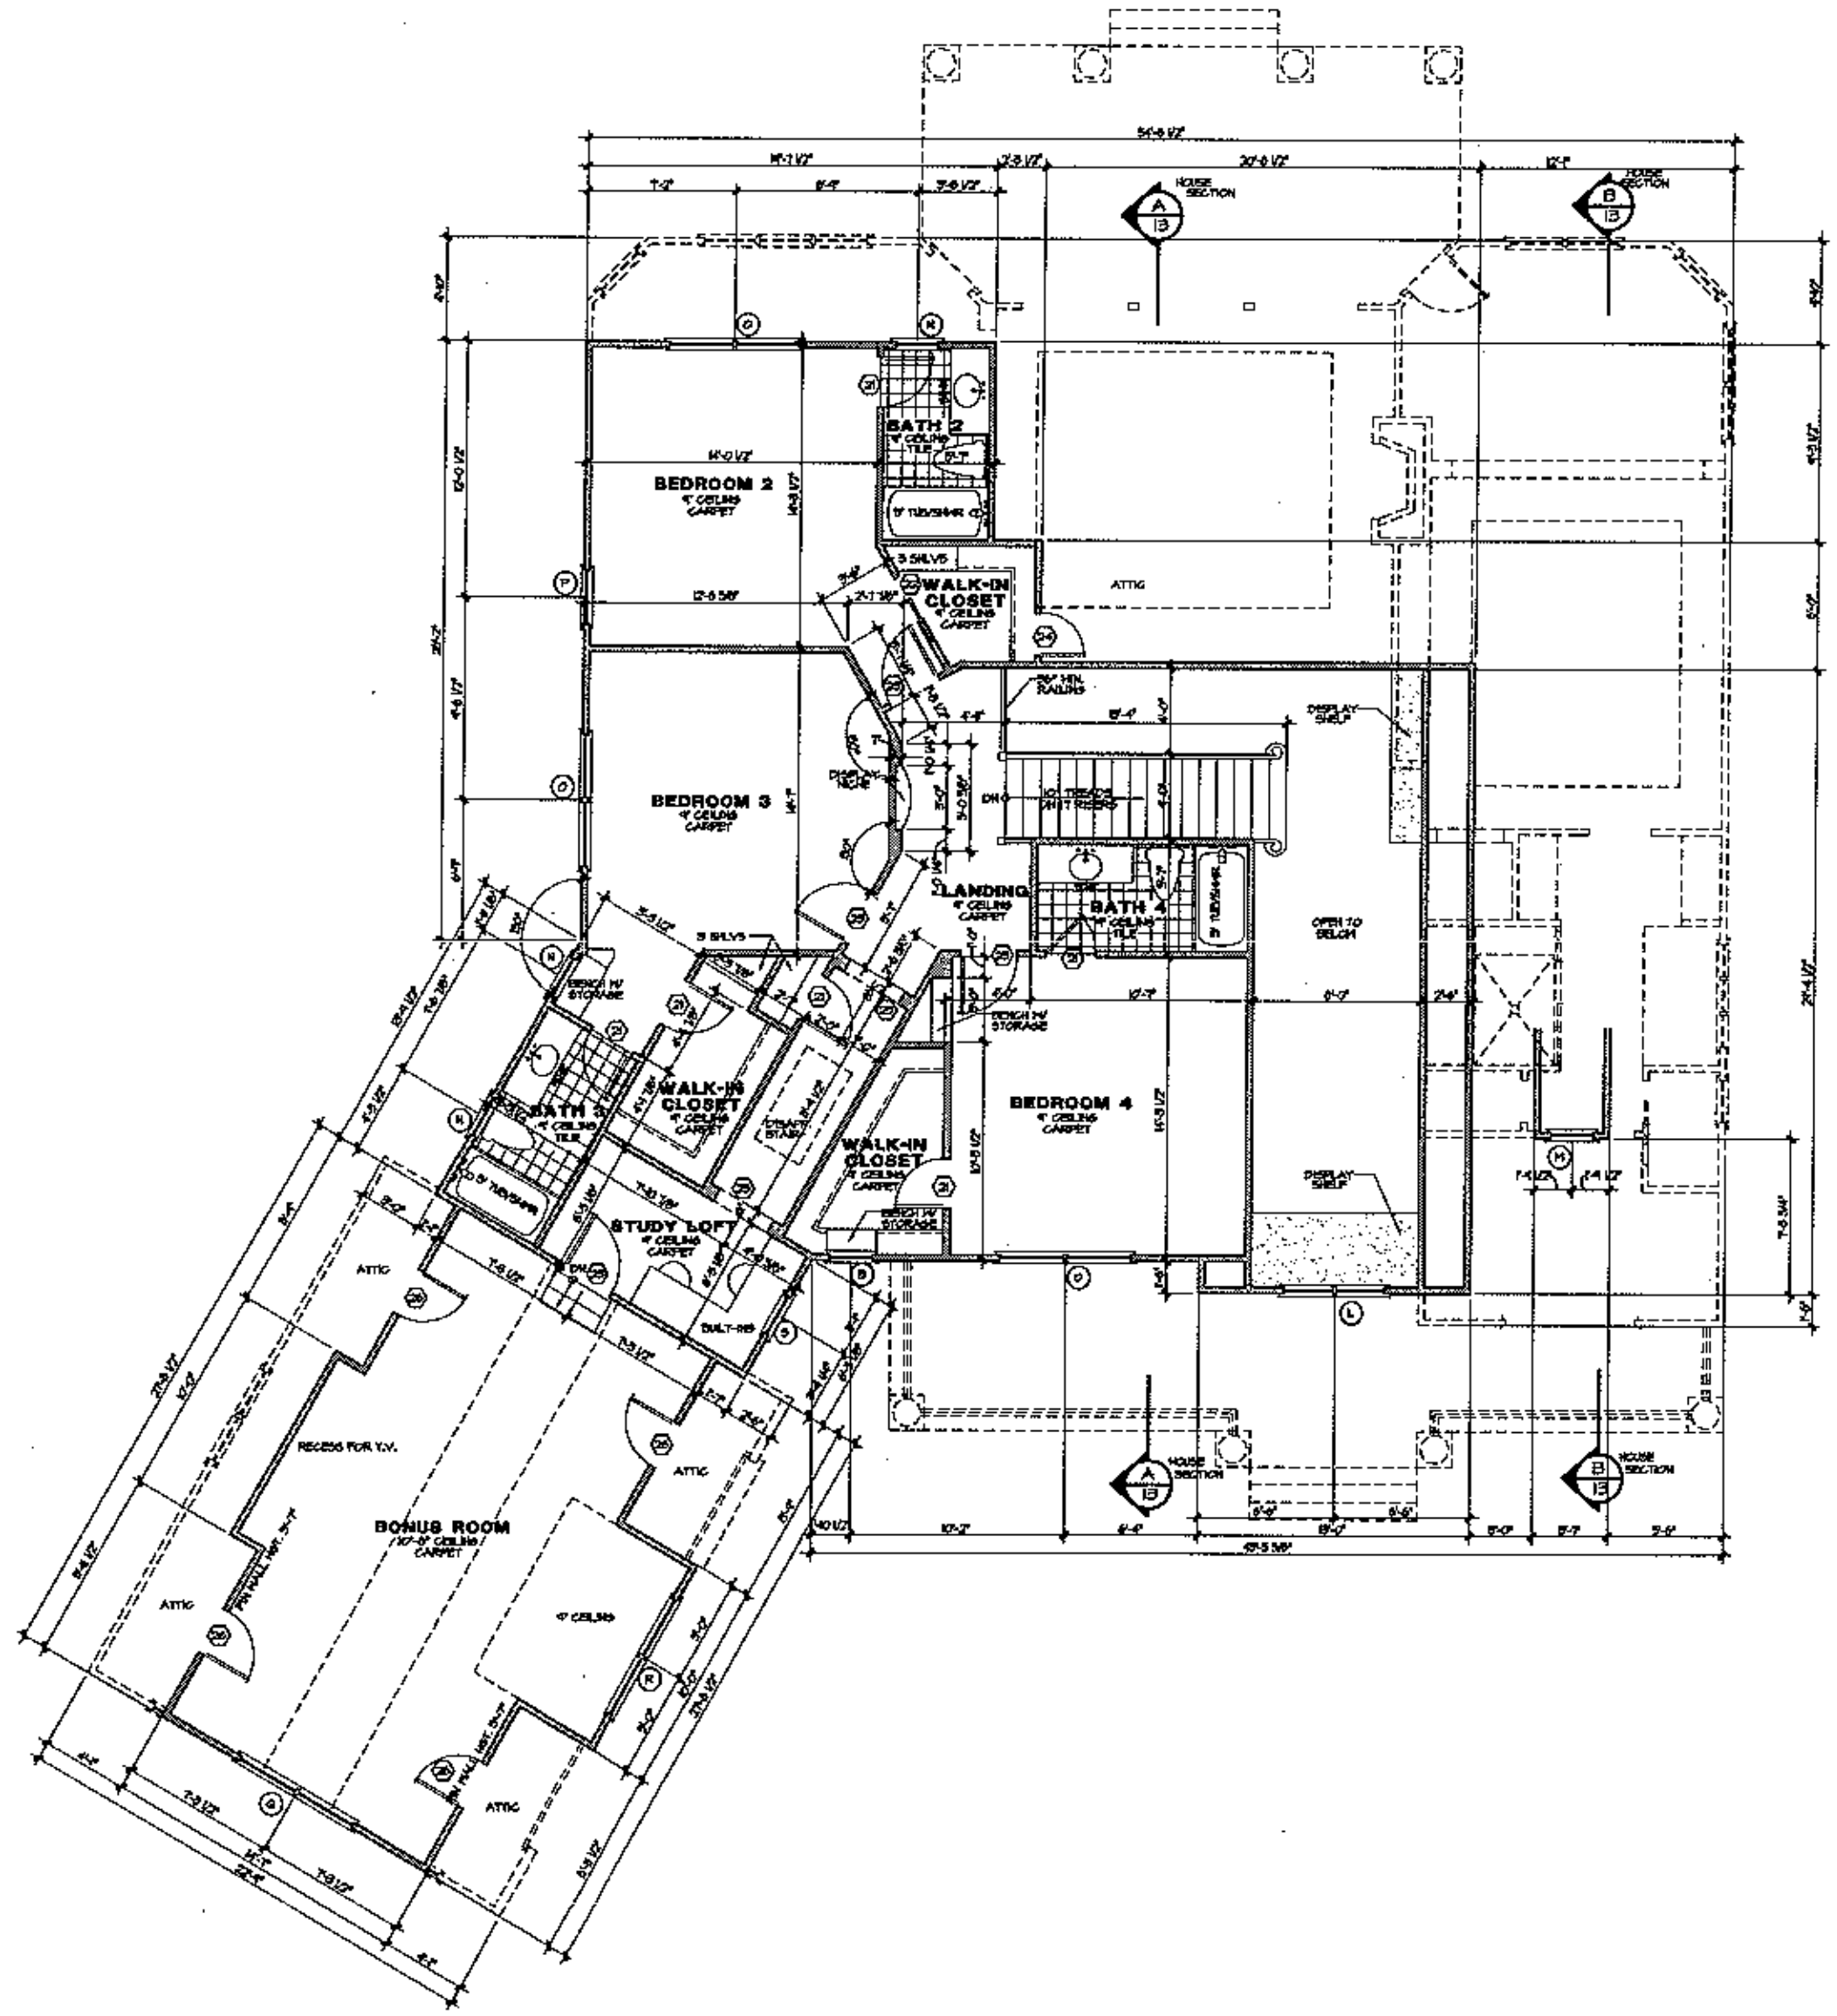


DOOR SCHEDULE

	SIZE	DESCRIPTION
1	$2\text{-}5^{0} \times 6^{8}$	FRONT ENTRY DOORS W/ GLASS [illegible]
2	$2^{8} \times 8^{0}$	FRENCH DOOR
3	$2\text{-}2^{8} \times 8^{0}$	FRENCH DOORS
4	$2^{8} \times 8^{0}$	SOLID PANEL
5	$2^{8} \times 6^{8}$	SOLID PANEL FIRE RATED
6	$2^{6} \times 6^{8}$	SOLID PANEL
7	$2^{6} \times 6^{8}$	SOLID PANEL
8	$2^{6} \times 6^{8}$	POCKET SLIDING
9	$2\text{-}2^{0} \times 6^{8}$	SOLID PANEL
10	$2\text{-}1^{6} \times 6^{8}$	SOLID PANEL
11	$2^{0} \times$	TEMP GLASS SHOWER DOOR
12	$2^{0} \times 6^{8}$	POCKET SLIDING
13	$2^{0} \times 6^{8}$	SOLID PANEL
14	$2\text{-}2^{4} \times 7^{0}$	GLASS DOORS BY OWNER
15	$12^{0} \times 8^{0}$	ARCHED OPENING
16	$5^{0} \times 8^{0}$	ARCHED OPENING
17	$8^{0} \times 8^{0}$	ARCHED OPENING
18	$16^{0} \times 6^{8}$	ARCHED OPENING
19	$5^{0} \times 6^{8}$	ARCHED OPENING
20	$5^{8} \times 8^{0}$	ARCHED OPENING
21	$2^{4} \times 6^{8}$	SOLID PANEL
22	$2^{4} \times 6^{8}$	POCKET SLIDING
23	$2^{8} \times 6^{8}$	SOLID PANEL
24	$2^{0} \times 5^{0}$	SOLID PANEL-ATTIC DOOR
25	$5^{0} \times 6^{8}$	ARCHED OPENING
26	$2^{4} \times 5^{0}$	SOLID PANEL-ATTIC DOOR
27		
28		
29		
30		

WINDOW SCHEDULE

	SIZE	DESCRIPTION
A	$2\text{-}5^{0} \times 6^{2}$	SINGLE HUNG
B	$2^{0} \times 4^{6}$	SINGLE HUNG
C	$3\text{-}1^{6} \times 4^{6}$	SINGLE HUNG
D	$2^{4} \times 6^{2}$	SINGLE HUNG
E	$2\text{-}2^{8} \times 6^{2}$	SINGLE HUNG
F	$2^{8} \times 6^{2}$	SINGLE HUNG
G	$3\text{-}2^{8} \times 6^{2}$	SINGLE HUNG
H	$2^{4} \times 5^{2}$	SINGLE HUNG
I	$8^{0} \times 5^{2}$	SINGLE HUNG
J	$2\text{-}2^{4} \times 5^{2}$	SINGLE HUNG
K	$2^{0} \times 5^{2}$	SINGLE HUNG
L	$2\text{-}2^{4} \times 4^{6}$	SINGLE HUNG W/ ARCH TOP TRANSOM
M	$2^{0} \times 5^{0}$	FIXED ARCH TOP
N	$2^{0} \times 5^{2}$	SINGLE HUNG
O	$2\text{-}3^{0} \times 4^{6}$	SINGLE HUNG
P	$2^{4} \times 4^{6}$	SINGLE HUNG
Q	$2\text{-}3^{0} \times 5^{2}$	SINGLE HUNG
R	$2\text{-}3^{0} \times 5^{2}$	SINGLE HUNG
S	$2^{0} \times 5^{0}$	FIXED ARCH TOP

Square Footage

5/29/09

Main Level Heated	2,477 Sq.Ft.
Upper Level Heated	1,215 Sq.Ft.
Total Heated	3,692 Sq.Ft.
Two Car Garage/Storage	822 Sq.Ft.
Future Bonus Room	460 Sq.Ft.
Covered Porch	331 Sq.Ft.
Rear Covered Terrace	298 Sq.Ft.
Total Under Roof	5,603 Sq.Ft.

Willie Bagga Jr
Residential Designer
(704) 737-9112
wbagga@yahoo.com

A New residence for
Dave & Debbie Luceri
Lot 29 Knoxview Lane
Kings Landing


SEAL

DRAWN BY: H.R. | DATE: May 24, 2009

DRAWING TITLE:
UPPER LEVEL FLOOR PLAN

SCALE: 1/4" = 1'-0"

SHEET NO.
6
OF 17 SHEETS

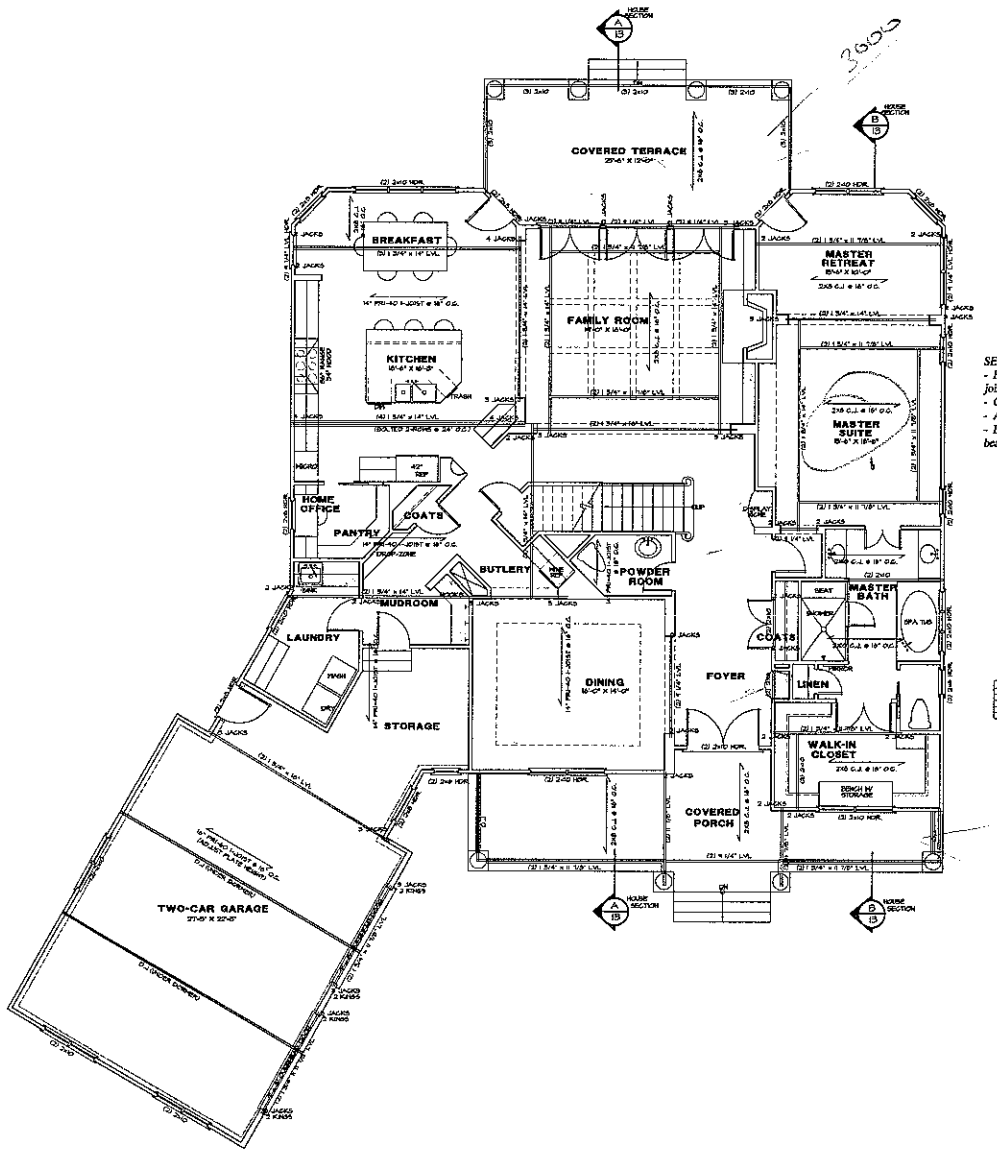

SECOND FLOOR NOTES:
- *Floor joists as notes on Plan, Install double joists under a parallel partition walls U.N.O.*
- *Ceiling Joists to be 2x8 @16" O.C., U.N.O.*
- *All load bearing headers to be 2-2x10's U.N.O.*
- *Install a minimum of (3) 2x4 studs under all beams, LVL or built-up U.N.O.*

TYPICAL HANGERS

HDR SIZE	HANGER
2x8	LUS28
2x10	LUS210
2x12	LUS212
(2)2x8	HUS28-2
(2)2x10	HUS210-2
(2)2x12	HUS212-2
(3)2x8	LUS28-3
(3)2x10	LUS210-3
(3)2x12	HUS12-3
(2)1 1/4"x7 1/4" LVL	HUS1.81/2
(2)1 1/4"x9 1/4" LVL	HUS1.81/2
(2)1 1/4"x11 7/8" LVL	HUS1.81/2
(3)1 1/4"x7 1/4" LVL	HUS1.81/2
(3)1 1/4"x9 1/4" LVL	HUS1.81/2
(3)1 1/4"x11 7/8" LVL	HUS1.81/2

WALL STUD REQUIREMENTS

NO. FLOORS IN	WALL TYPE 1 (EXTERIOR)
1 STORY OR TOP	2x4 @ 16" O.C.
2 STORIES OR TOP	2x4 @ 16" O.C.
3 STORIES OR TOP	2x4 @ 16" O.C.
4 STORIES OR TOP	CONSULT ENGINEER

William Amaya Jr
Residential Designer
(704) 737-9112
wmayajr@yahoo.com

A New residence for
Dave & Debbie Luceri
Lot 29 Knoxview Lane
Kings Landing


SEAL

DRAWN BY: MP
DATE: May 24, 2004

DRAWING TITLE:
UPPER FLOOR FRAMING PLAN

SCALE: 1/4" = 1'-0"

SHEET NO.
5
OF 17 SHEETS

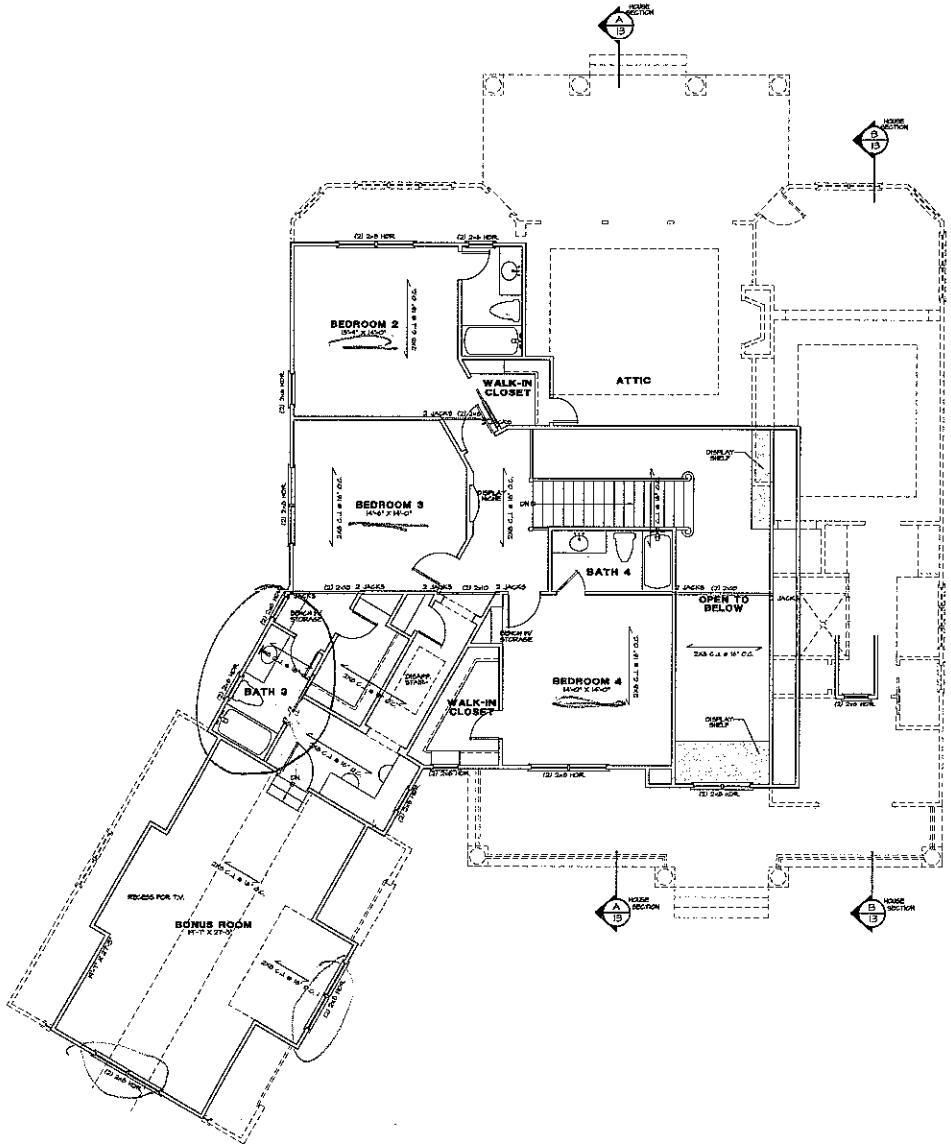

CEILING NOTES:
- *Ceiling Joists as noted*
- *All load bearing headers to be 2-2x8's U.N.O.*
- *Install a minimum of (2) 2x4 studs under all beams, LVL or built-up U.N.O.*

William Ellington Jr
Residential Designer
(704) 737-9112
wmellington@yahoo.com

A New residence for
Dave & Debbie Luceri
Lot 29 Knoxview Lane
Kings Landing

SEAL

DRAWN BY: MF
DATE: May 24, 2009

DRAWING TITLE:
UPPER LEVEL CEILING FRAMING PLAN

SCALE: 1/4" = 1'-0"

SHEET NO.
7
OF 17 SHEETS