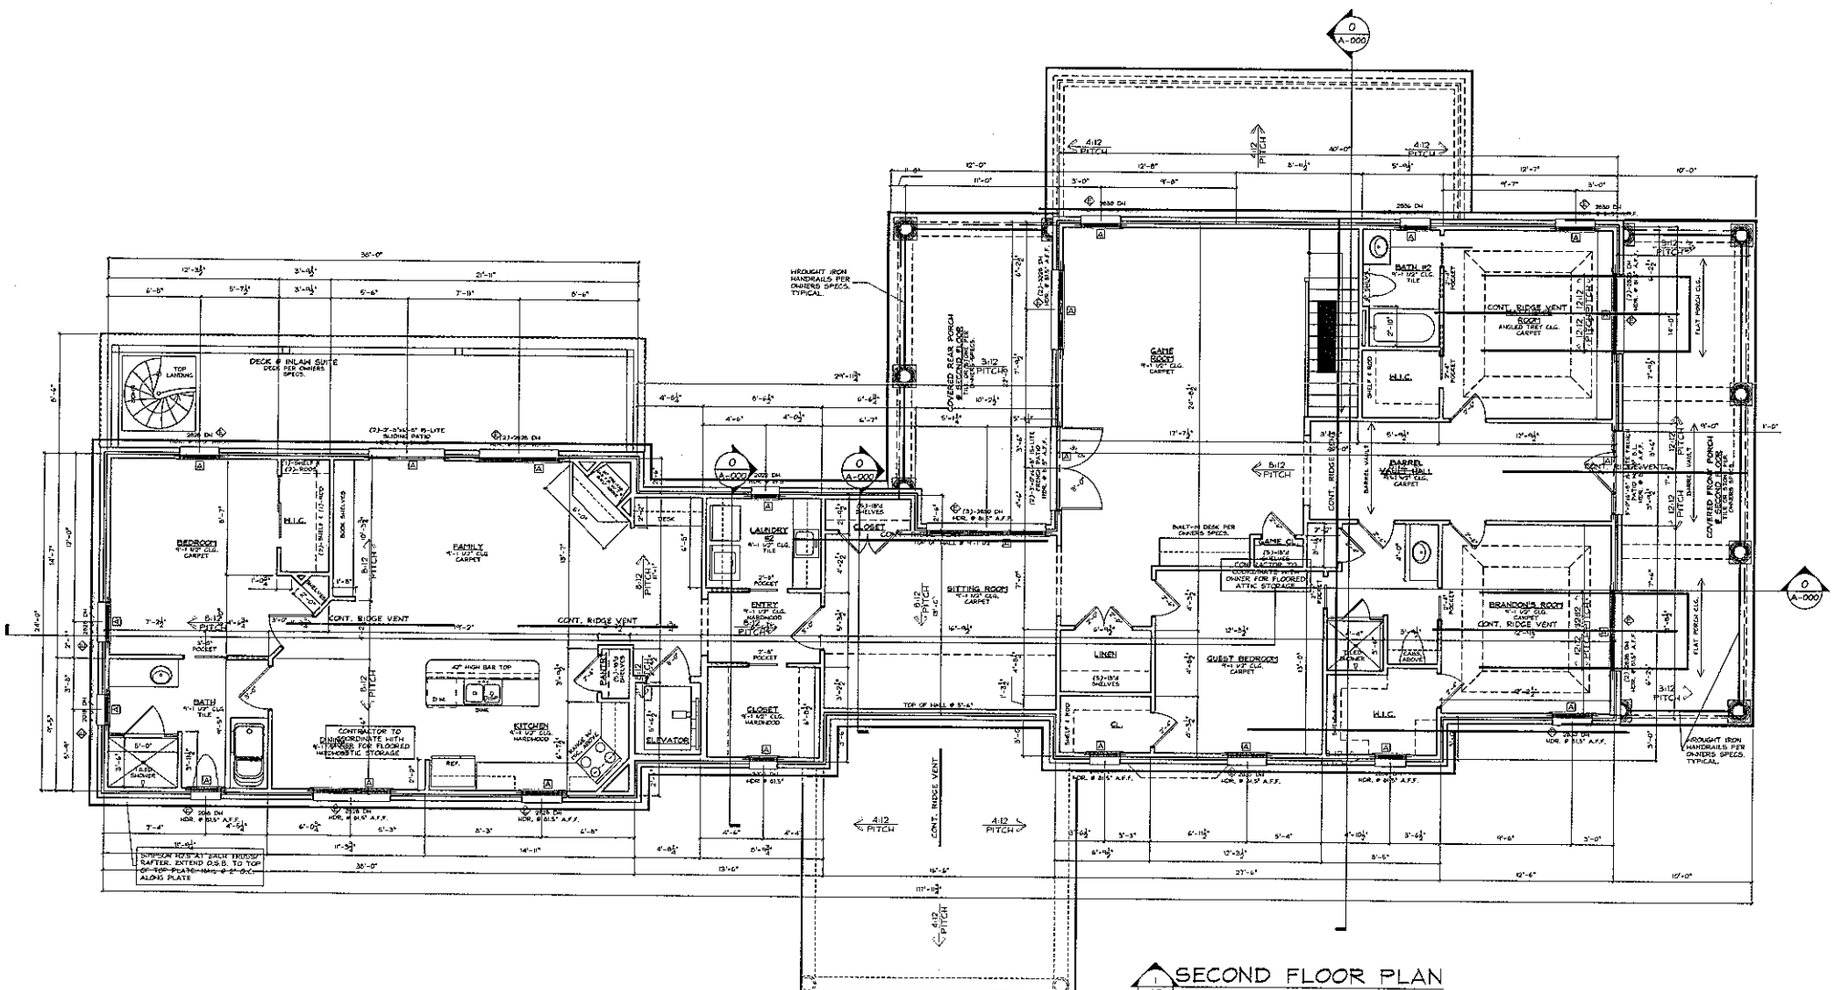


SECOND FLOOR PLAN

SCALE: 1/4"=1'-0"

DO NOT MAKE ILLEGAL COPIES-PRELIMINARY DRAWINGS ONLY-NOT FOR CONSTRUCTION

Engineer's Seal

DAVID R. BICKLEY, P.E.
142 WEST VALLEY LANE
STONY POINT, NC 28678
PHONE: (704)-585-4305
FAX: (704)-585-4353

SEAL

SwanDesign

Swan Design, Inc.

Traditional to Transitional Home Plan Design

Bryan & Jacquie Eakins Residence
Lot #55, King's Landing
Mooresville, NC 28117

Drawn By: TES
File Name: Eakins Bryan & Jacquie 05-05-06
Date: 05-05-06
Drawing Title: Second Floor Plan
Scale: 1/4"=1'-0"
Sheet No. A5

© Copyright