

BEFORE YOU DIG !
CALL 1-800-632-4949
N.C. ONE-CALL CENTER
IT'S THE LAW !

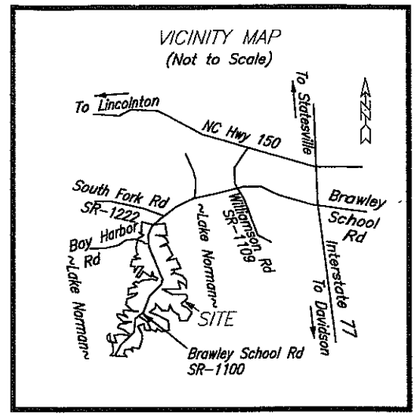

VICINITY MAP
NO SCALE

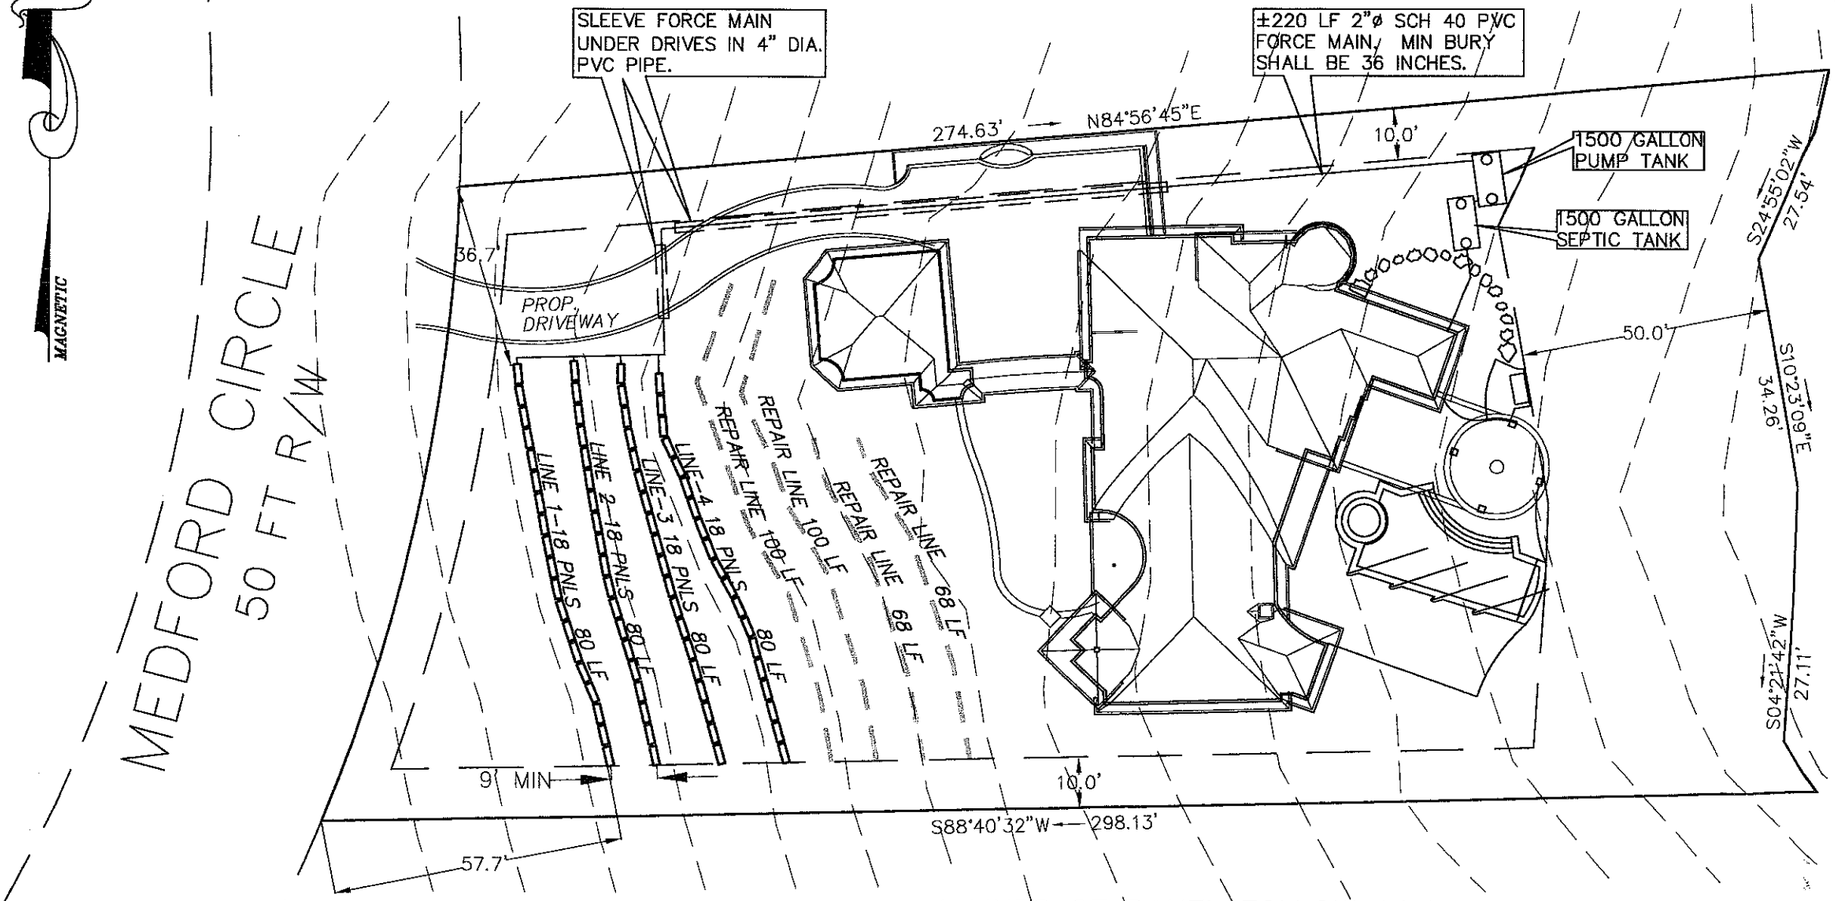

- 4 LINES OF PANEL FOLLOW CONTOURS.
- 72 LF EACH LINE (18 PANELS PER LINE
- TOTAL 72 PANELS 9 FT ON CENTER.
- VALVE EACH LINE.

10-5-05

NORTH CAROLINA PROFESSIONAL SEAL 3370 ENGINEER B. K. BARRINGER, JR.

PIEDMONT DESIGN
ERING/SURVEY PLANNING
Associates, P.A.
Suite 104 Westfield Center, 125 East Plaza Drive
Mooresville, North Carolina 28115
Phone:(704) 664-7888 Fax:(704) 664-1778

PREPARED FOR:
Elrod Custom Homes
PO Box 2393
Davidson, NC 28036
704-987-5022

Septic System Site Plan
Lot 1329 The Point
4 Bedroom Residence
Mooresville, Iredell County, NC


REVISIONS	BY

Date: 10/5/05
Scale: 1" = 20 FT
1' Contours
Drawn: DMD
Checked: DLM
Job: 05-10-05
Sheet
SITE
of 2 Sheets


PUBLICATION OR REUSE OF THESE DRAWINGS OR ANY DETAILS WITHIN MUST BE WITH THE WRITTEN CONSENT OF PIEDMONT DESIGN ASSOCIATES, P.A.

Owner:


Approved:

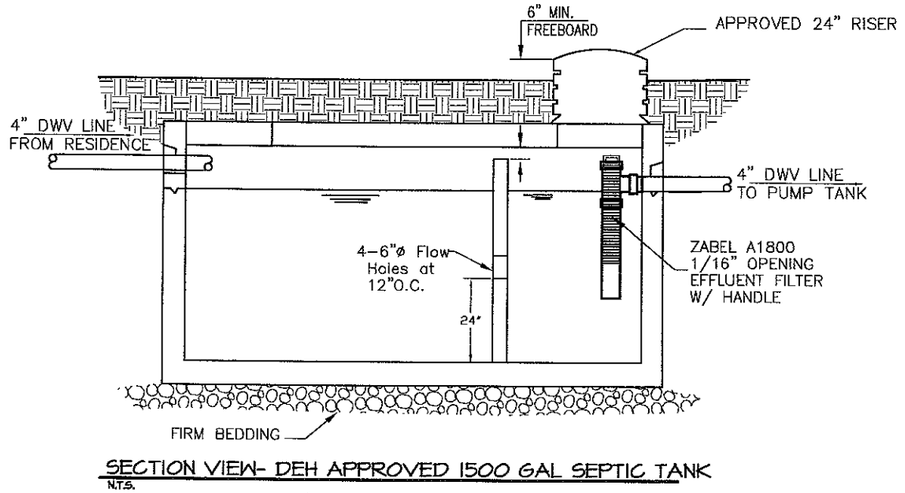


SECTION VIEW- DEH APPROVED 1500 GAL SEPTIC TANK
N.T.S.

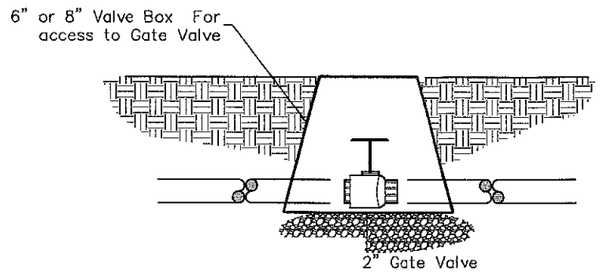

SECTION VIEW- VALVE BOX

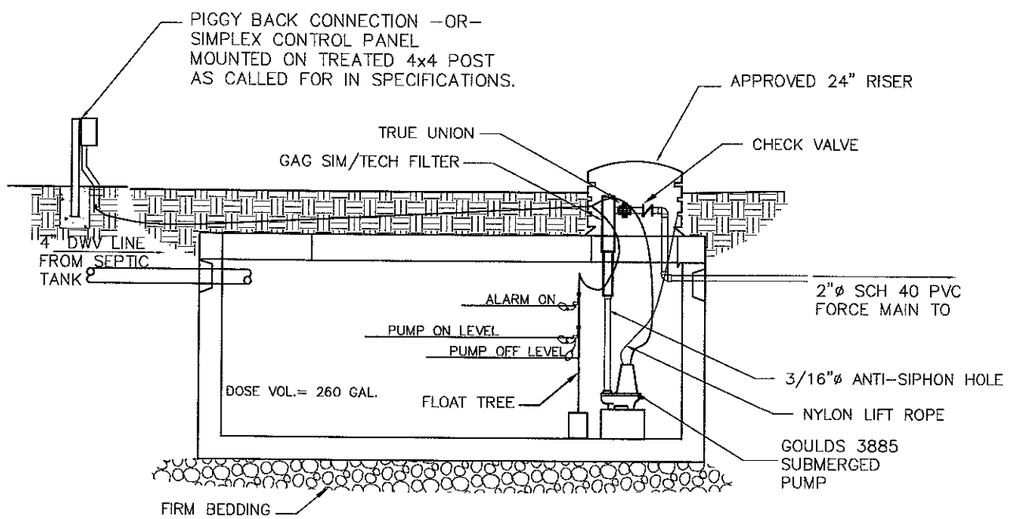

SECTION VIEW- DEH APPROVED 1500 GAL PUMP TANK
N.T.S.

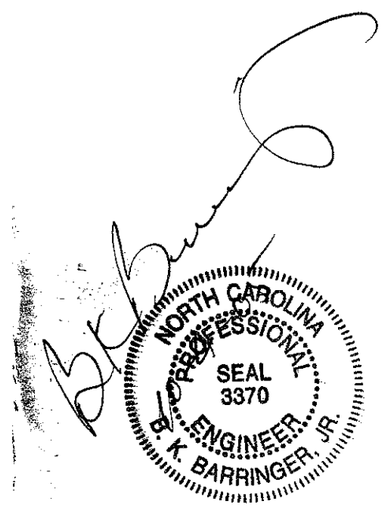

PIEDMONT DESIGN
MINING SURVEY PLANNING
Associates, P.A.
Suite 104 Westfield Center, 125 East Plaza Drive
Mooresville, North Carolina 28115
Phone: (704) 664-7888 Fax: (704) 664-1778

PREPARED FOR:
Elrod Custom Homes
PO Box 2393
Davidson, NC 28036
704-987-5022

Septic System Details
4 Bedroom T&J Panel Details
Lot 1329 @ The Point
Mooresville, Iredell County, North Carolina

BY | REVISIONS

Date: 10/5/05
Scale: AS SHOWN
Drawn: DMD
Checked: BKB
Job: 05-00-10
Sheet: DET
of 2 Sheets

PUBLICATION OR REUSE OF THESE DRAWINGS OR ANY DETAILS WITHIN MUST BE WITH THE WRITTEN CONSENT OF PIEDMONT DESIGN ASSOCIATES, P.A.

Owner:

Approved: