
4 BDRm

Acknowledgement Of
Plans Submittal ONLY!

W Sparks RS Date 10/10/05

Date 10/10-05

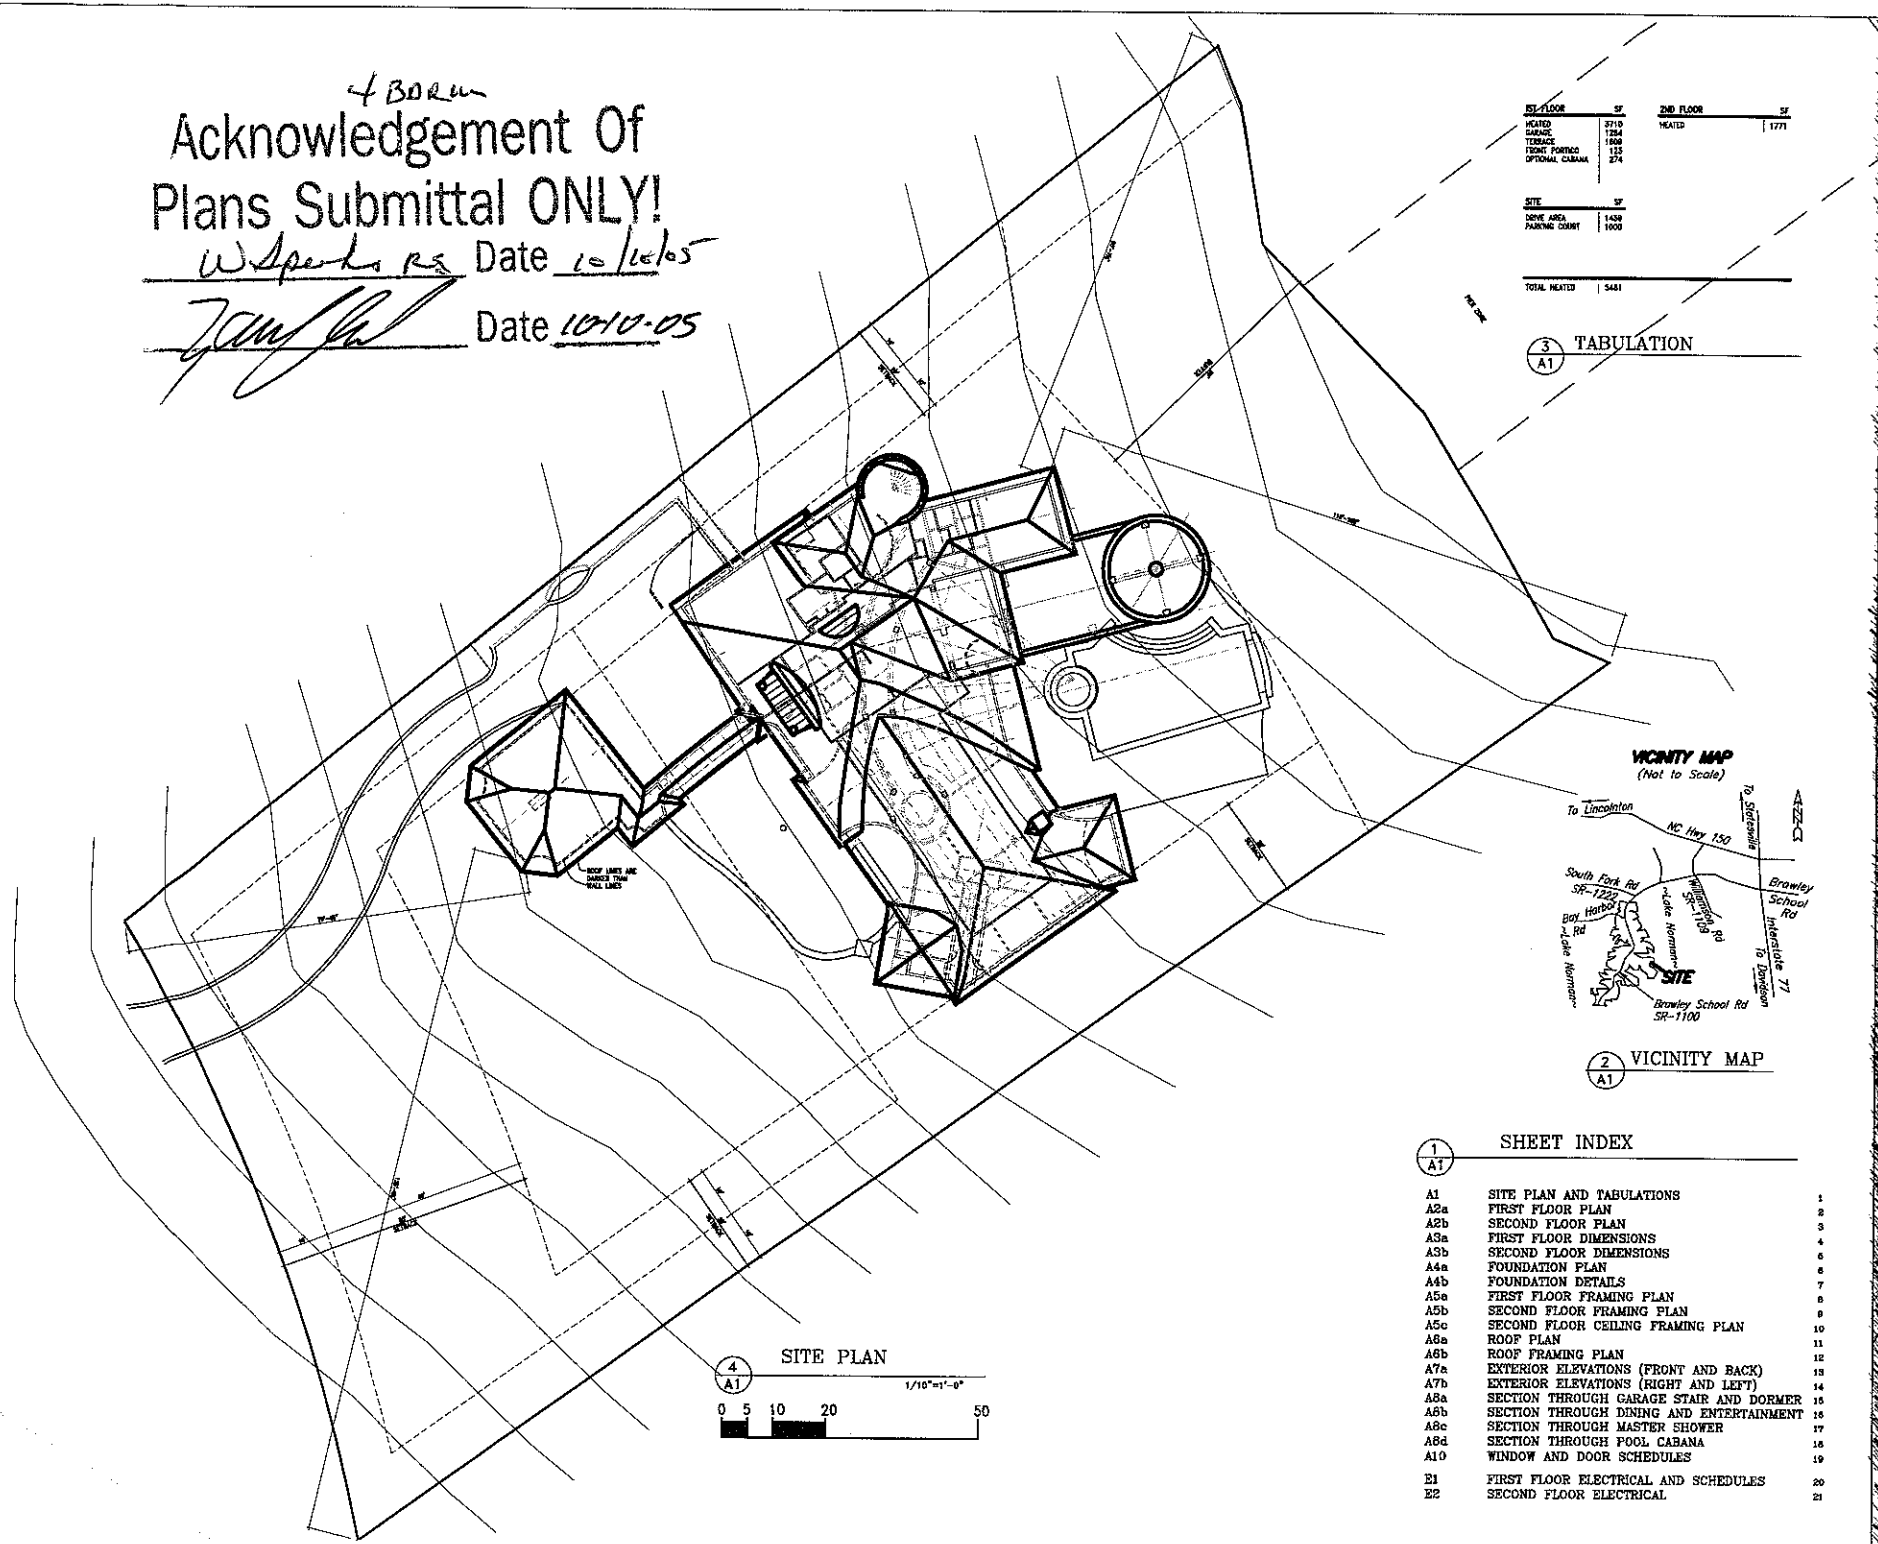

4 / A1 SITE PLAN

1/10"=1'-0"

0 5 10 20 50

1ST FLOOR	SF
HEATED	3715
GARAGE	1284
TERRACE	1908
FRONT PORTICO	155
OPTIONAL CABANA	274

2ND FLOOR	SF
HEATED	1771

SITE	SF
DRIVE AREA	1439
PARKING COURT	1000

TOTAL HEATED	5481

3 / A1 TABULATION

VICINITY MAP
(Not to Scale)

2 / A1 VICINITY MAP

1 / A1 SHEET INDEX

A1	SITE PLAN AND TABULATIONS	1
A2a	FIRST FLOOR PLAN	2
A2b	SECOND FLOOR PLAN	3
A3a	FIRST FLOOR DIMENSIONS	4
A3b	SECOND FLOOR DIMENSIONS	5
A4a	FOUNDATION PLAN	6
A4b	FOUNDATION DETAILS	7
A5a	FIRST FLOOR FRAMING PLAN	8
A5b	SECOND FLOOR FRAMING PLAN	9
A5c	SECOND FLOOR CEILING FRAMING PLAN	10
A6a	ROOF PLAN	11
A6b	ROOF FRAMING PLAN	12
A7a	EXTERIOR ELEVATIONS (FRONT AND BACK)	13
A7b	EXTERIOR ELEVATIONS (RIGHT AND LEFT)	14
A8a	SECTION THROUGH GARAGE STAIR AND DORMER	15
A8b	SECTION THROUGH DINING AND ENTERTAINMENT	16
A8c	SECTION THROUGH MASTER SHOWER	17
A8d	SECTION THROUGH POOL CABANA	18
A10	WINDOW AND DOOR SCHEDULES	19
E1	FIRST FLOOR ELECTRICAL AND SCHEDULES	20
E2	SECOND FLOOR ELECTRICAL	21

GIBLIN ARCHITECTURE

60705

a new residence by
Lakeland Luxury for Jamie McMurray
lot 1329 the point

DATE: SEP. 6, 2005 REVISED:
CONTRACT SET

SITE PLAN AND TABULATIONS

A1