IREDELL COUNTY HEATLH DEPARTMENT
ENVIRONMENTAL HEALTH DIVISION
PAGE 2: *SITE PLAN WORKSHEET*

SEE THE "SAMPLE SITE PLAN" BELOW. *INCOMPLETE SITE PLANS WILL BE RETURNED TO YOU FOR COMPLETION AND MAY RESULT IN A DELAY IN THE ISSUANCE OF YOUR SEPTIC SYSTEM PERMIT*!!!

Place an (X) beside each item as you complete the site plan:

- X — Property Line measurements are clearly identified...
- X — All proposed structures are indicated...
  SHOW: proposed house or business footprint, wells, water lines, patios, pools and decks, and any other item that will occupy space on the site
- X — Front and side setbacks from property line...
- X — Preferred driveway location and configuration, preferred well location...
- X — Area you prefer your septic system to be placed...
- X — North arrow, or other sufficient indicator of direction...

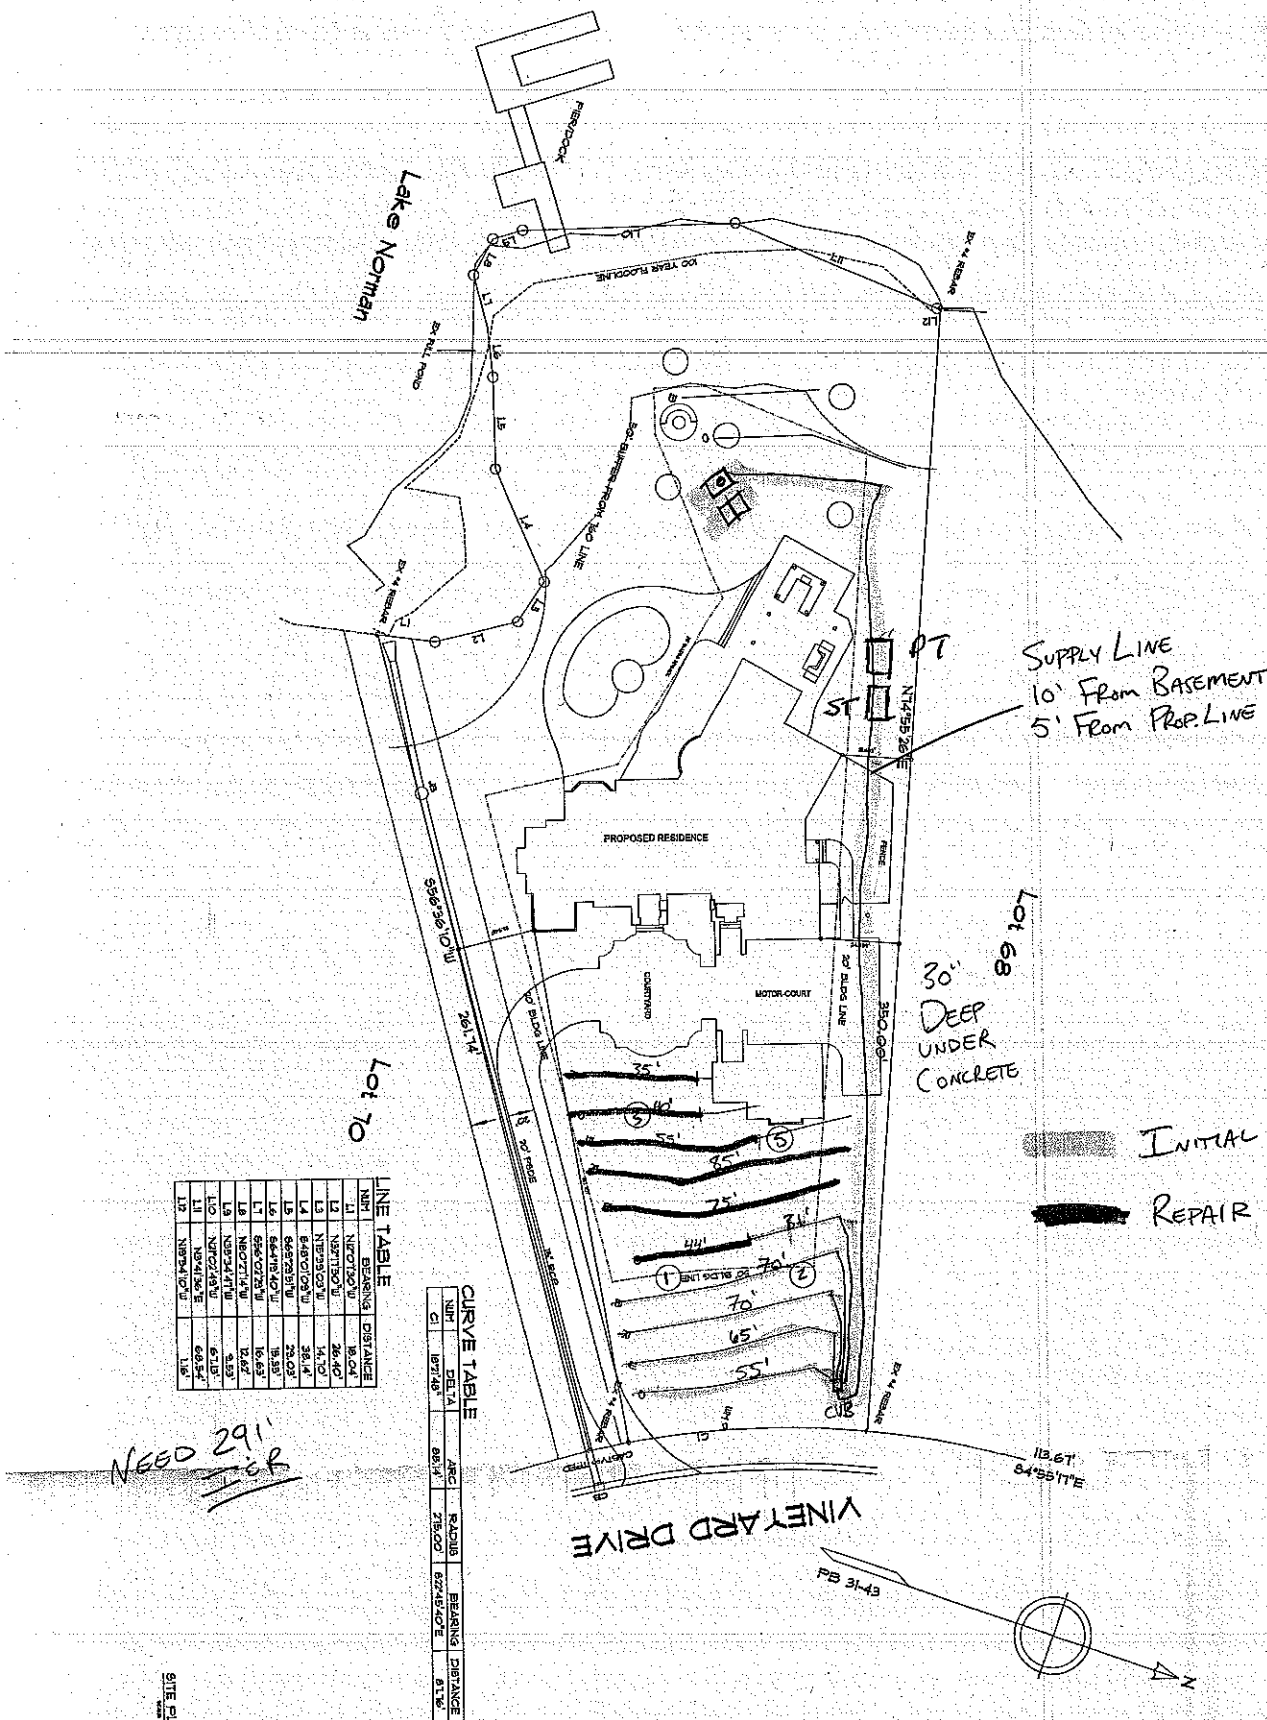
Circle N/A on the following if appropriate:

- X — Location of septic systems and wells within 100' of your property... N/A
- X — Location of easements and rights of ways on your property... N/A
- X — Location of any designated wetlands on the property... N/A

Signature: _____ 6-3-13

REQUIRED property owner or owner's legal representative signature. DATE

USE THIS SPACE TO DRAW YOUR SITE PLAN


Lake Norman
FERROCK
100 YEAR FLOODLINE
EX. RET. WALL
30' SURFACE WATER TIE LINE
EX. 4" BRICK
PROPOSED RESIDENCE
COURTYARD
MOTOR-COURT
20' BLDG LINE
S56°56'10"W 196.74'
N14°55'28"E
PT
ST
SUPPLY LINE
10' FROM BASEMENT
5' FROM PROP. LINE
Lot 70
Lot 68
30" DEEP UNDER CONCRETE
INITIAL
REPAIR
35'
40'
55'
35'
75'
31'
70'
70'
65'
55'
CURB
NEED 29' I & R
VINEYARD DRIVE
113.67'
S4°55'17"E
PB 31-43
N
LINE TABLE
CURVE TABLE
SITE PLAN
Lot 69, The Point
DRAWN BY: J.LARSEN
DATE: 12/20/2013
REVISED:
SHEET 1 OF 1