
Acknowledgement Of
Plans Submittal ONLY!
Maria Olson Date 4/22/13
Date

NOT FOR CONSTRUCTION

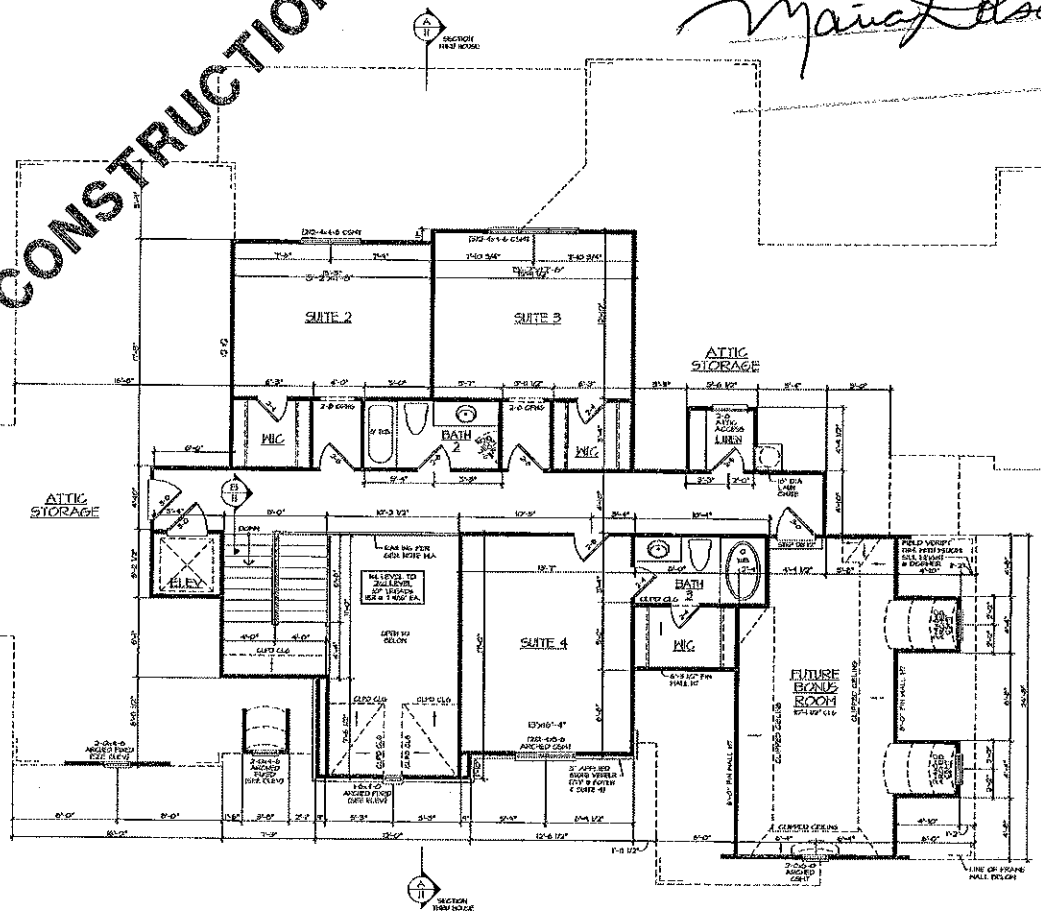

A/6 SECOND LEVEL FLOOR PLAN
SCALE: 1/4" = 1'-0"

NOTE: ALL DOORS AND CASED OPENINGS ON SECOND LEVEL ARE 7'-0" HIGH U.N.O.

NOTE: ANY WINDOWS NOT TAKEN NOTED TO BE CASEMENT.

NOTE: ALL ANGLED WALLS ARE AT 45 DEG. UNLESS NOTED OTHERWISE.

BUILDINGRAPHICS
7420 CARMEL EXECUTIVE PARK SUITE 150 CHARLOTTE, NC 28226
704 / 543-9199 (FAX) 704 / 543-9899

Eng Family Residence
VINEYARD DRIVE
MOORESVILLE, NC

REVISIONS: BY:

DATE: 04/02/13


SHEET NO.
6

DO NOT REPRODUCE WITHOUT PERMISSION © BUILDING GRAPHICS, INC. 2013 . ALL RIGHTS RESERVED. of 14

Acknowledgement Of
Plans Submittal ONLY!

Date 4/22/13

Date 4/22/13

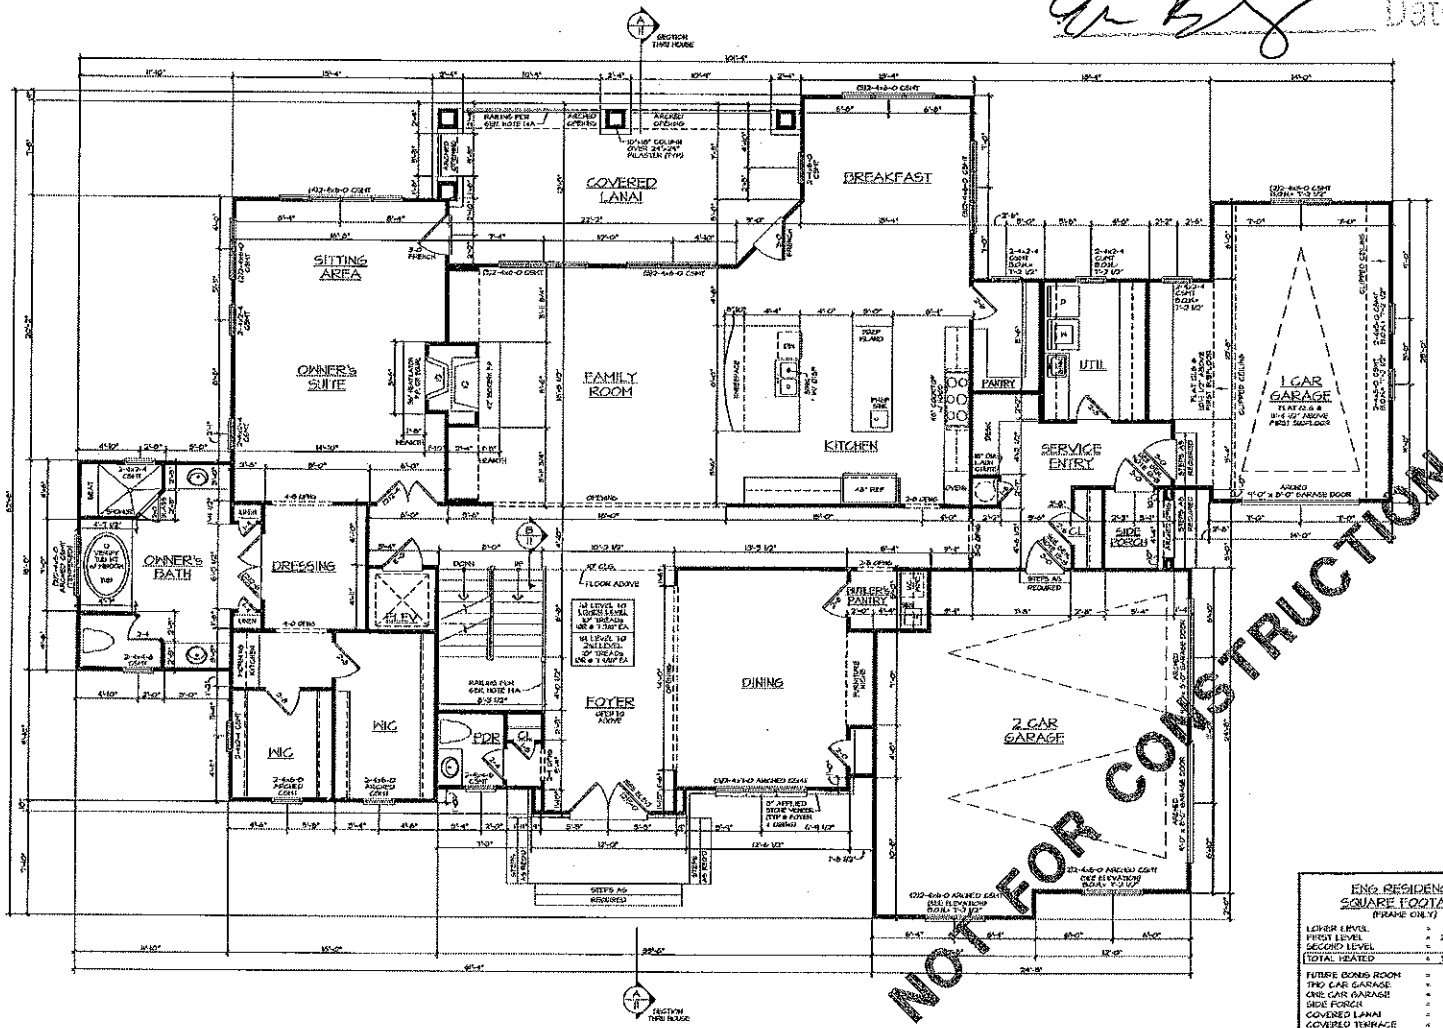

A/4 FIRST LEVEL FLOOR PLAN
SCALE: 1/8" = 1'-0"

NOTE: ALL DOORS AND CASED OPENINGS ON FIRST LEVEL ARE 6'-8" HIGH UNO.

NOTE: ANY WINDOWS NOT DIMENSIONED TO BE CENTERED.

NOTE: ALL ANGLED WALLS ARE AT 45 DEG. UNLESS NOTED OTHERWISE.

ENG RESIDENCE
SQUARE FOOTAGE:
(FRAME ONLY)

LOWER LEVEL	=	1,444 SQ. FT.
FIRST LEVEL	=	2,430 SQ. FT.
SECOND LEVEL	=	1,160 SQ. FT.
TOTAL HEATED	=	5,034 SQ. FT.
FUTURE BONUS ROOM	=	342 SQ. FT.
TWO CAR GARAGE	=	605 SQ. FT.
ONE CAR GARAGE	=	336 SQ. FT.
SIDE PORCH	=	32 SQ. FT.
COVERED LANAI	=	833 SQ. FT.
COVERED TERRACE	=	242 SQ. FT.
MECHANICAL / STORAGE	=	1000 SQ. FT.
LAKE STORAGE	=	393 SQ. FT.
TOTAL UNDER ROOF	=	9,004 SQ. FT.

STAIRS COUNTED ONCE

-DO NOT REPRODUCE WITHOUT PERMISSION- © BUILDING GRAPHICS, P.C. 2013 . ALL RIGHTS RESERVED.

BUILDING GRAPHICS
1520 CAMPUS EXECUTIVE PARK SUITE 201 CHARLOTTE, NC 28256
704 / 563-1993 (FAX) 704 / 563-1999

Eng Family Residence
VINEYARD DRIVE
MOORESVILLE, NC

STRUCTURE PER PLAN
FOUNDATION SEE PLAN
DRAWING SET REV
ORIGINAL SET


REVISIONS BY

DATE: 03/05/13

SHEET NO.
4
OF 14

Acknowledgement Of
Plans Submittal ONLY!
4/22/13

Date 4/22/13

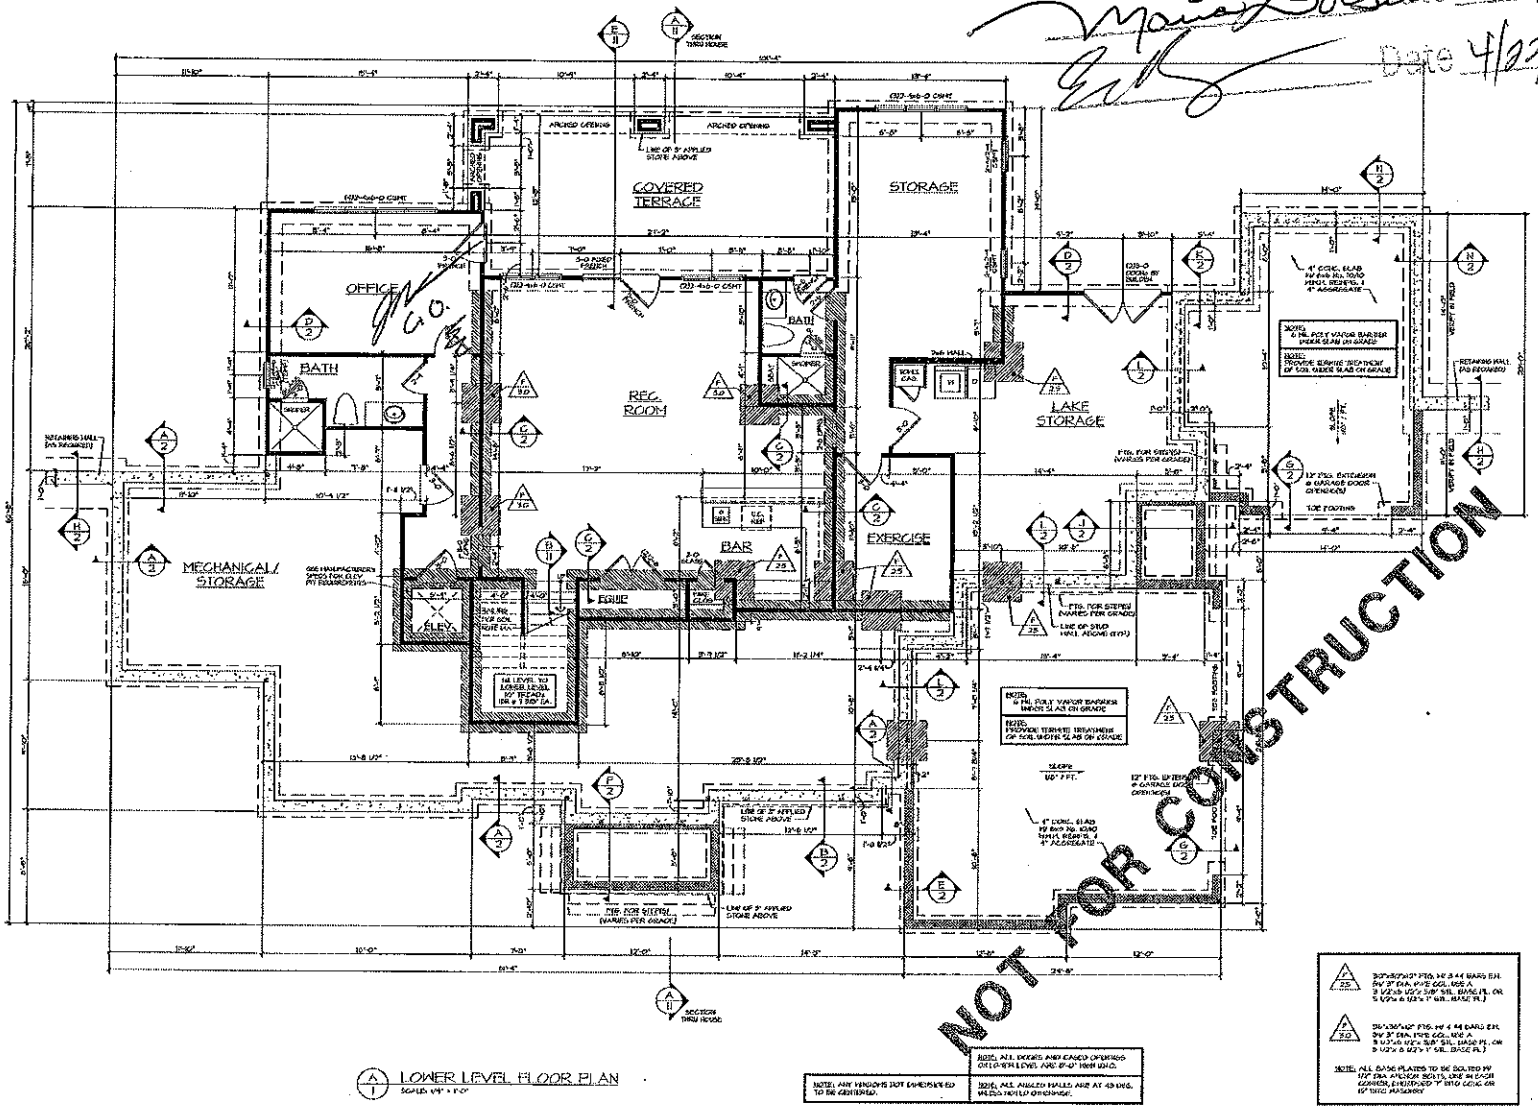

BUILDINGRAPHICS

Eng Family Residence
VINEYARD DRIVE
MOORESVILLE, NC

SHEET NO. 1

DO NOT REPRODUCE WITHOUT PERMISSION © BUILDING GRAPHICS, INC. 2013 ALL RIGHTS RESERVED.