IREDELL COUNTY HEATLH DEPARTMENT
ENVIRONMENTAL HEALTH DIVISION
PAGE 2: *SITE PLAN WORKSHEET*

SEE THE "SAMPLE SITE PLAN" BELOW. *INCOMPLETE SITE PLANS WILL BE RETURNED TO YOU FOR COMPLETION AND MAY RESULT IN A DELAY IN THE ISSUANCE OF YOUR SEPTIC SYSTEM PERMIT!!!*

Place an (X) beside each item as you complete the site plan:

- ✓ Property Line measurements are clearly identified...
- ✓ All proposed structures are indicated...
  SHOW: proposed house or business footprint, wells, water lines, patios, poo and decks, and any other item that will occupy space on the site
- ✓ Front and side setbacks from property line...
- ✓ Preferred driveway location and configuration, preferred well location...
- ✓ Area you prefer your septic system to be placed...
- ✓ North arrow, or other sufficient indicator of direction...


Circle N/A on the following if appropriate:

- ✓ Location of septic systems and wells within 100' of your property... **N/A**
- ✓ Location of easements and rights of ways on your property... **N/A**
- ✓ Location of any designated wetlands on the property... **N/A**


Signature: Richard E Jess
REQUIRED property owner or owner's legal representative signature.

1-28-13
DATE

USE THIS SPACE TO DRAW YOUR SITE PLAN

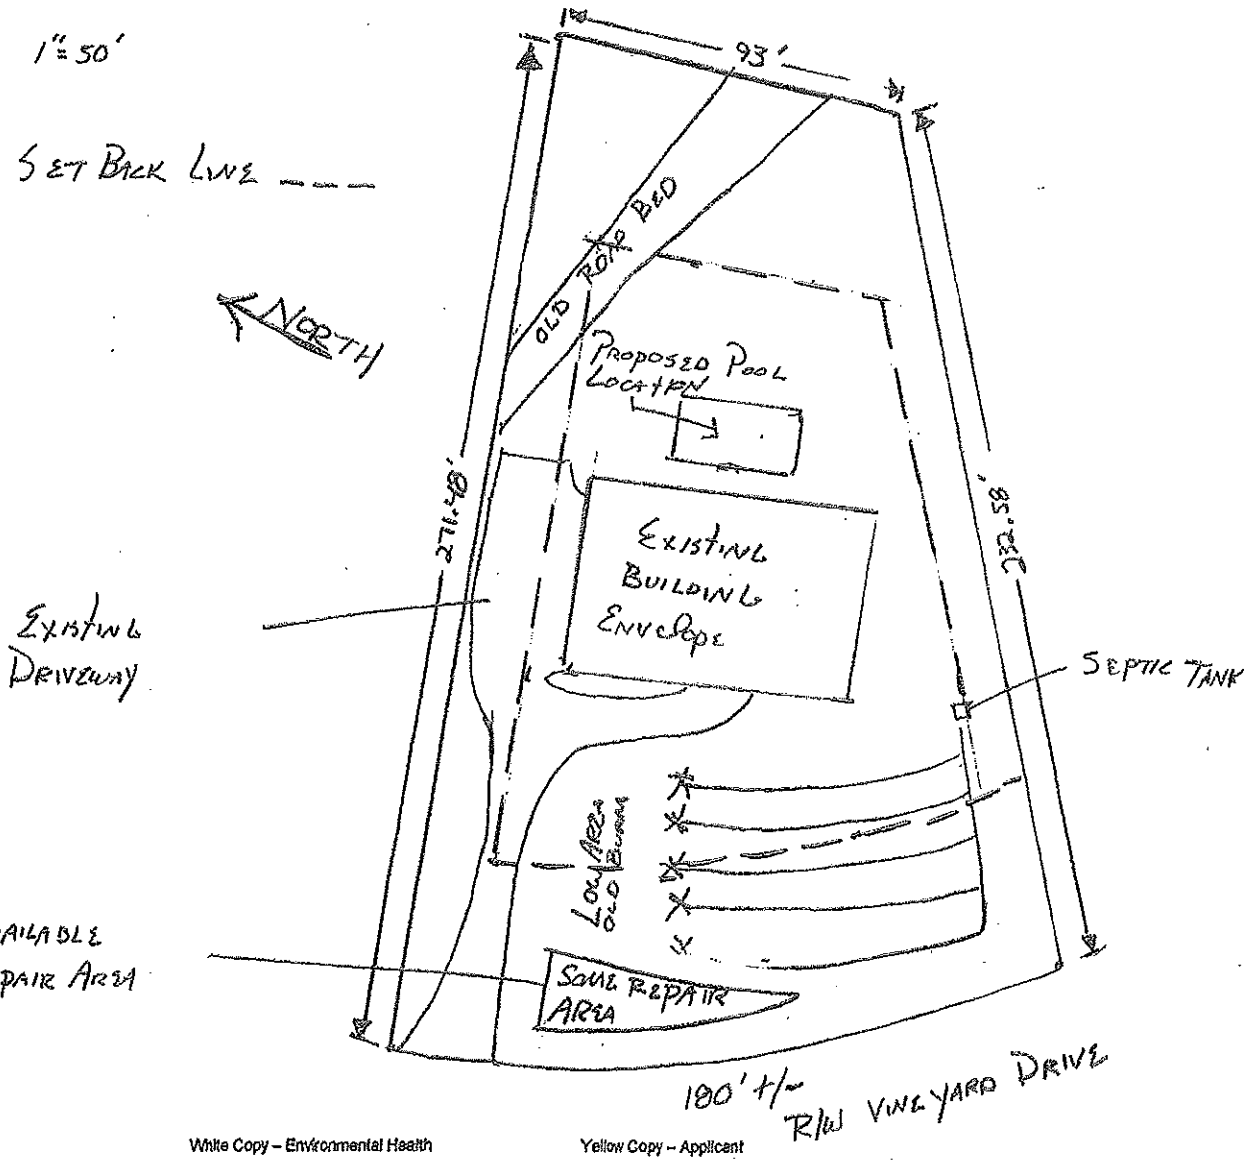

White Copy – Environmental Health Yellow Copy – Applicant

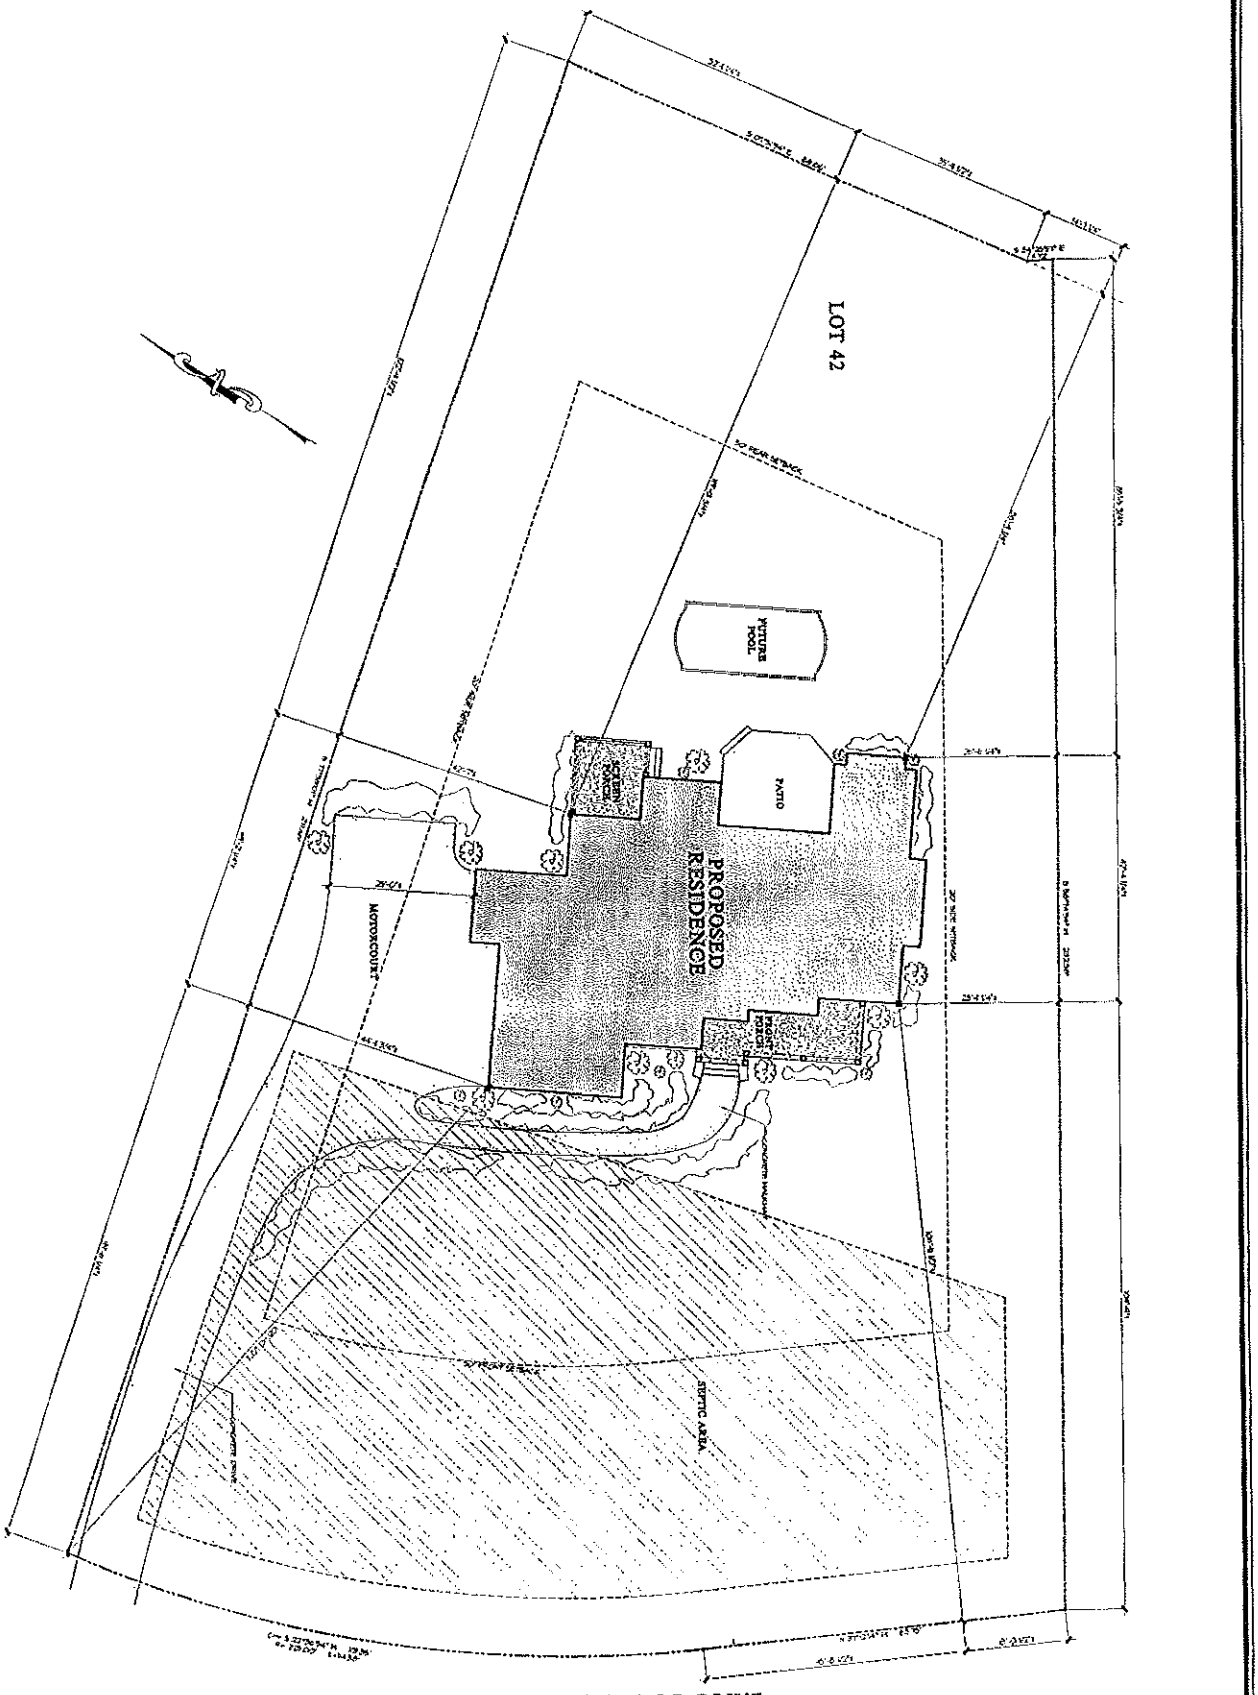

© Copyright, Carolina Design Group, Inc. - 2002

DRAWING TITLE: SITE PLAN

SHEET NO. 2 OF 15 SHEETS

DRAWN BY

DATE

SEAL

A New Residence For

Richard & Danielle Jess

Lot 42
Vineyard Drive
THE POINT

CAROLINA DESIGN GROUP
a residential design firm
10602 Bailey Road Suite A, Cornelius NC 28031
voice 704.895.7805 fax 704.895.0599
www.carolinadesigngroup.com