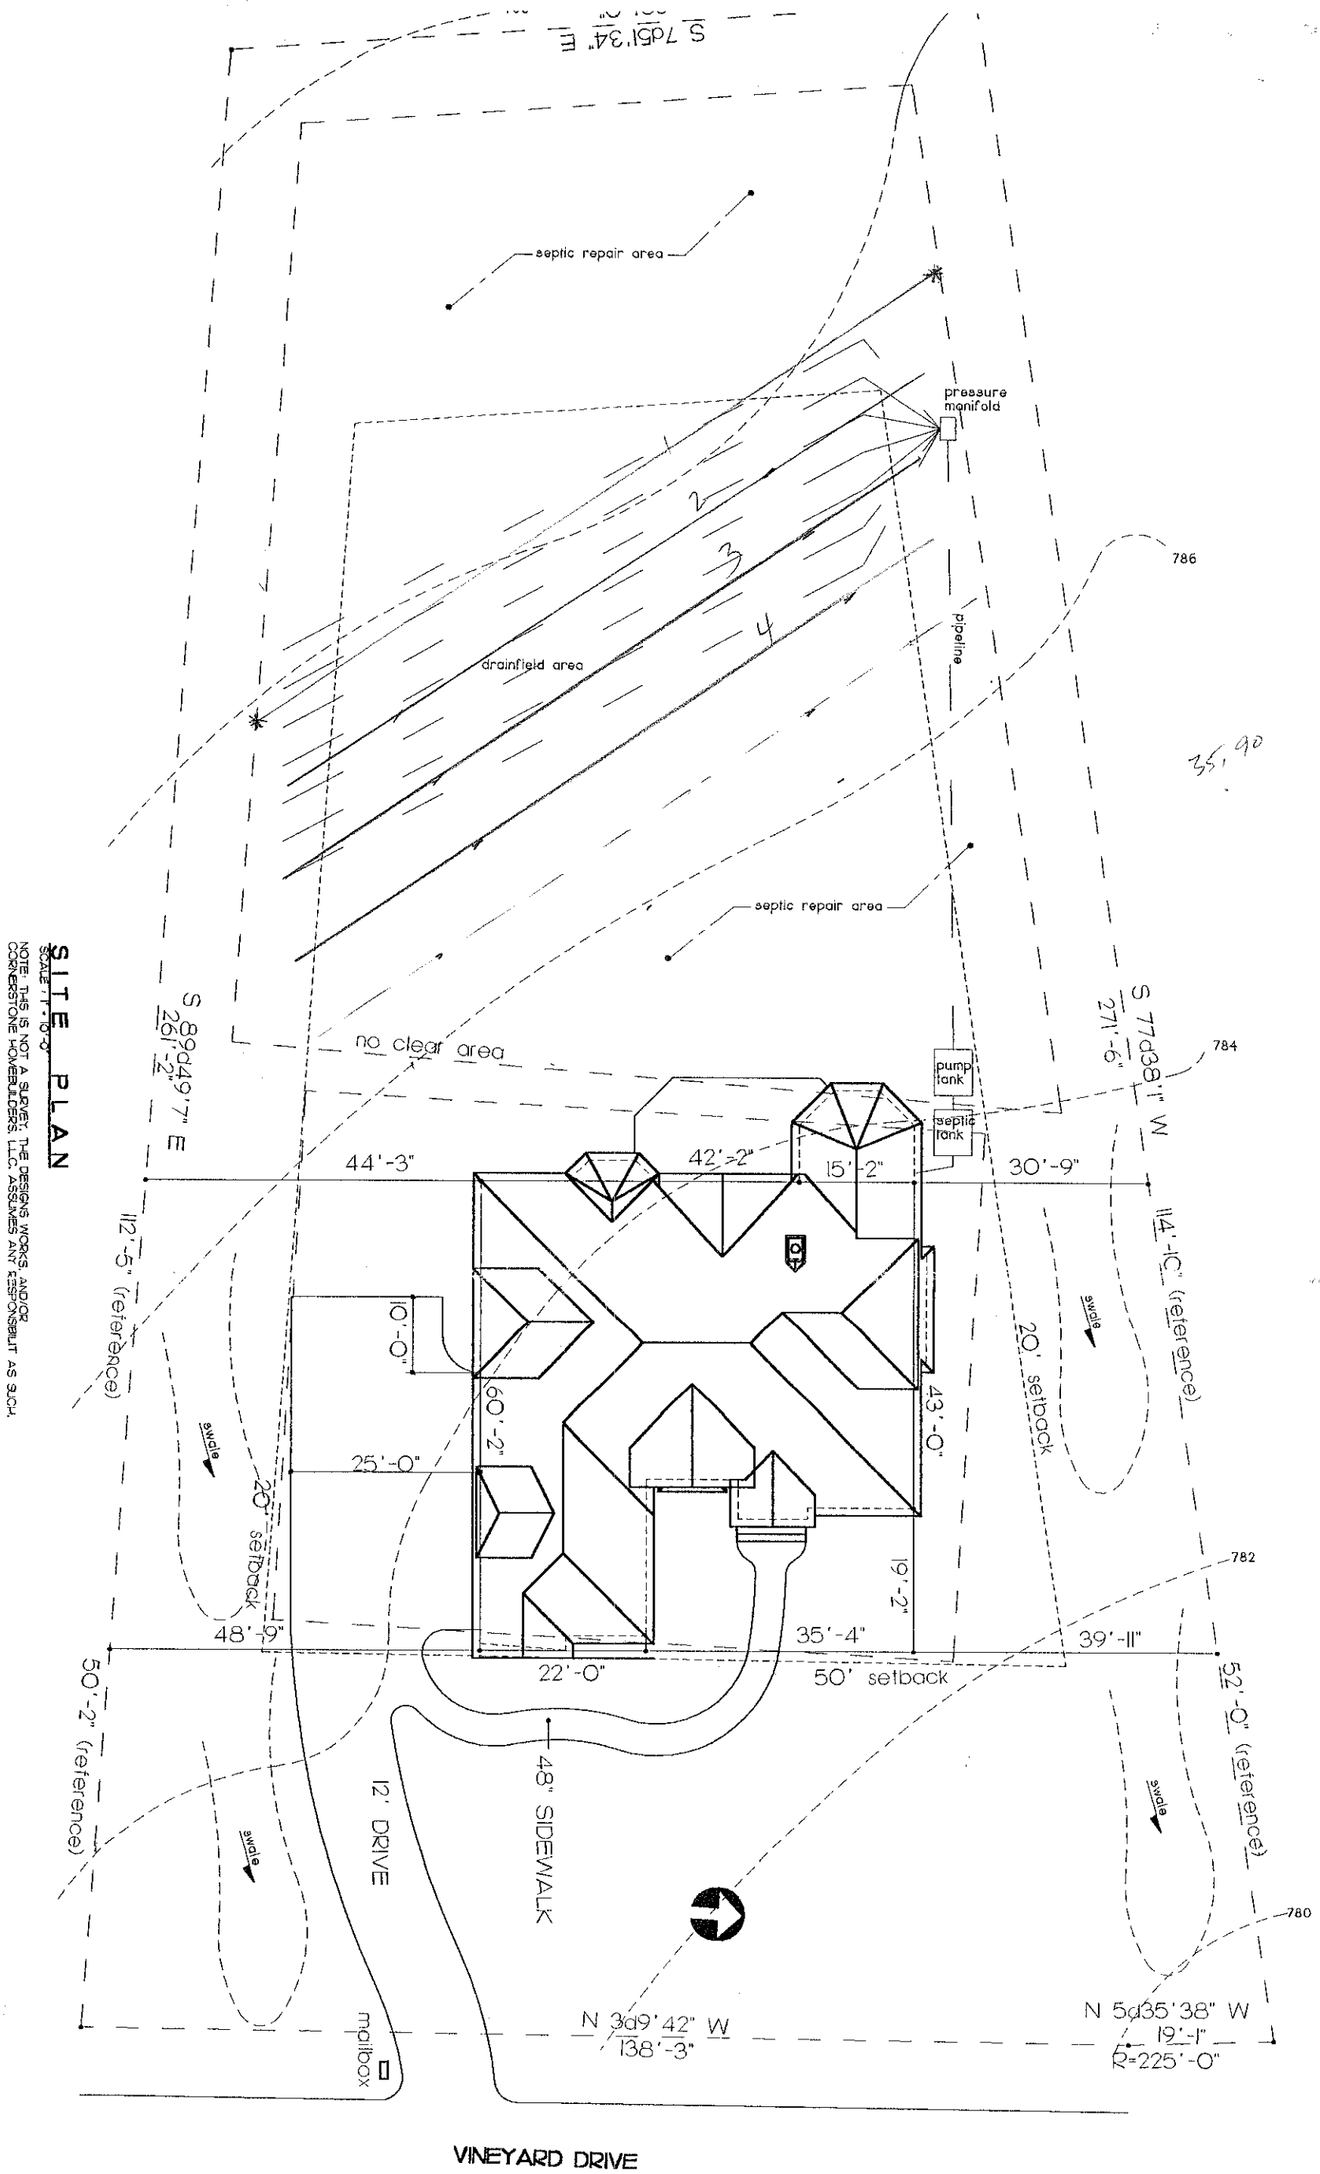


SITE PLAN

SCALE: 1"=10'-0"

NOTE: THIS IS NOT A SURVEY. THE DESIGNS WORKS AND/OR CORNERSTONE HOMEBUILDERS, LLC. ASSUMES ANY RESPONSIBILITY AS SUCH.

VINEYARD DRIVE

SHEET 1 OF 9	S1
DATE:	01-06-99
SCALE:	1/4" = 1'-0"
DRAWN BY:	Scott Dellinger
JOB NO.:	PT43
SHEET:	

The Design Works
PINEVILLE, N.C. (704)889-8229

CORNERSTONE HOMEBUILDERS, LLC
a Harry Grimmer Company
P.O. BOX 872 PINEVILLE, N.C. 28134
TELEPHONE: 704/889-8229

SHEET TITLE: **Site Plan**

PROJECT: **Lot 43 The Point**
The Alexander IV