

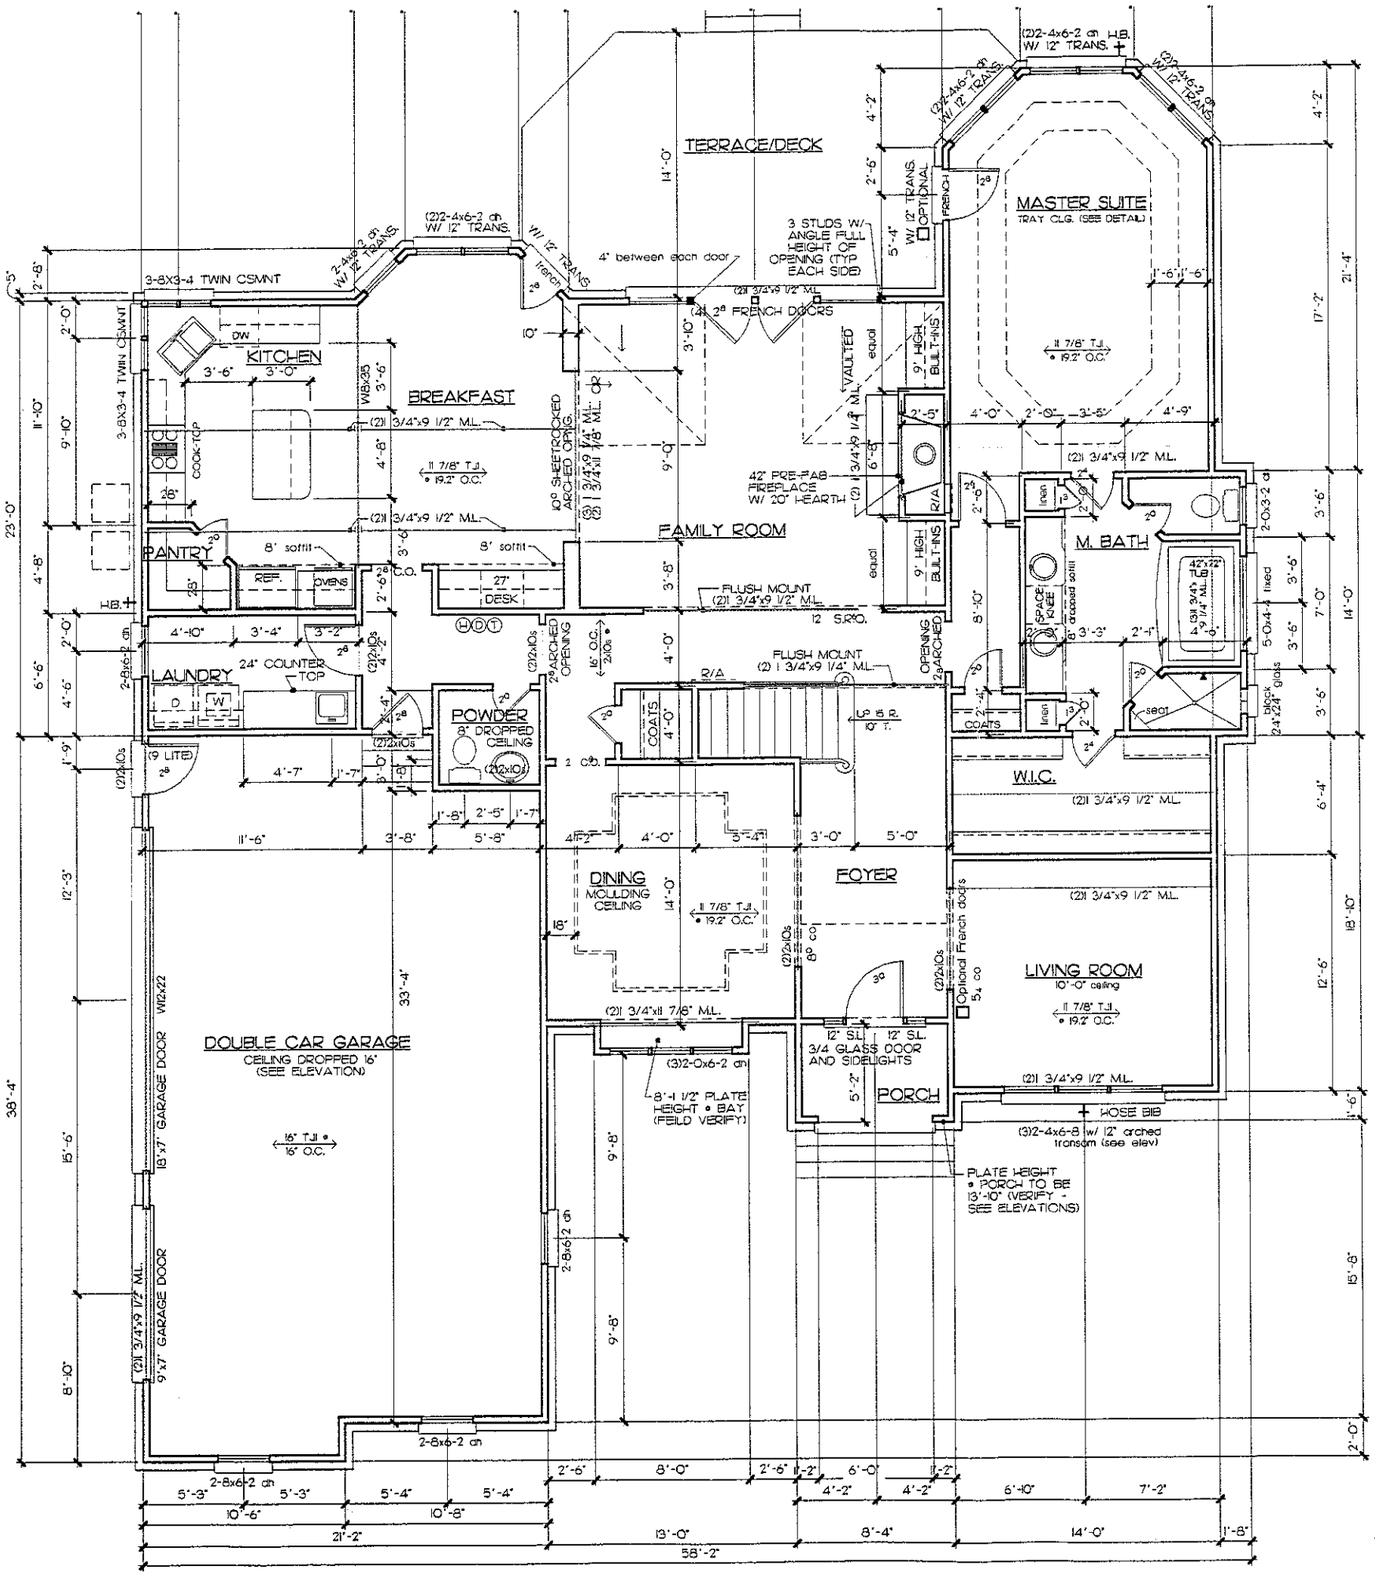


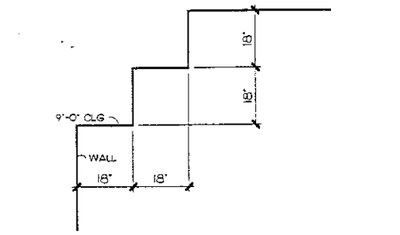

MASTER SUITE TRAY CEILING
SCALE : 1/2" = 1'-0"

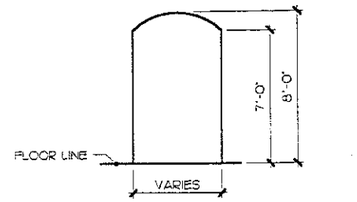

TYPICAL ARCH DETAIL
SCALE : 1/2" = 1'-0"

LEDGEND
- (T) THERMOSTAT
- (D) DOOR CHIMES
- (H) HUMIDISTAT

SQUARE FOOTAGES	
1st FLOOR	= 2,291 SQ. FT.
2nd FLOOR	= 1,590 SQ. FT.
TOTAL	= 3,881 SQ. FT.
GARAGE	= 811 SQ. FT.
TERRACE/DECK	= 295 SQ. FT.
FRONT PORCH	= 48 SQ. FT.

FIRST FLOOR PLAN
9'-0" CEILING HEIGHT (UNLESS OTHERWISE NOTED) SCALE : 1/4" = 1'-0"
SEE GARAGE / RECREATION / ELEVATIONS


SHEET TITLE: First Floor Plan

PROJECT: Lot 43 The Point
The Alexander IV

CORNERSTONE HOMEBUILDERS, LLC
a Harry Grimmer Company
P.O. BOX 872 PINEVILLE, N.C. 28134
TELEPHONE: 704/889-8229

The Design Works
Pineville N.C.
(704)889-8229

DATE: 01-06-99
SCALE: 1/4" = 1'-0"
DRAWN BY: Scott Dellinger
JOB NO.: PT43
SHEET: 4
SHEET 5 OF 9

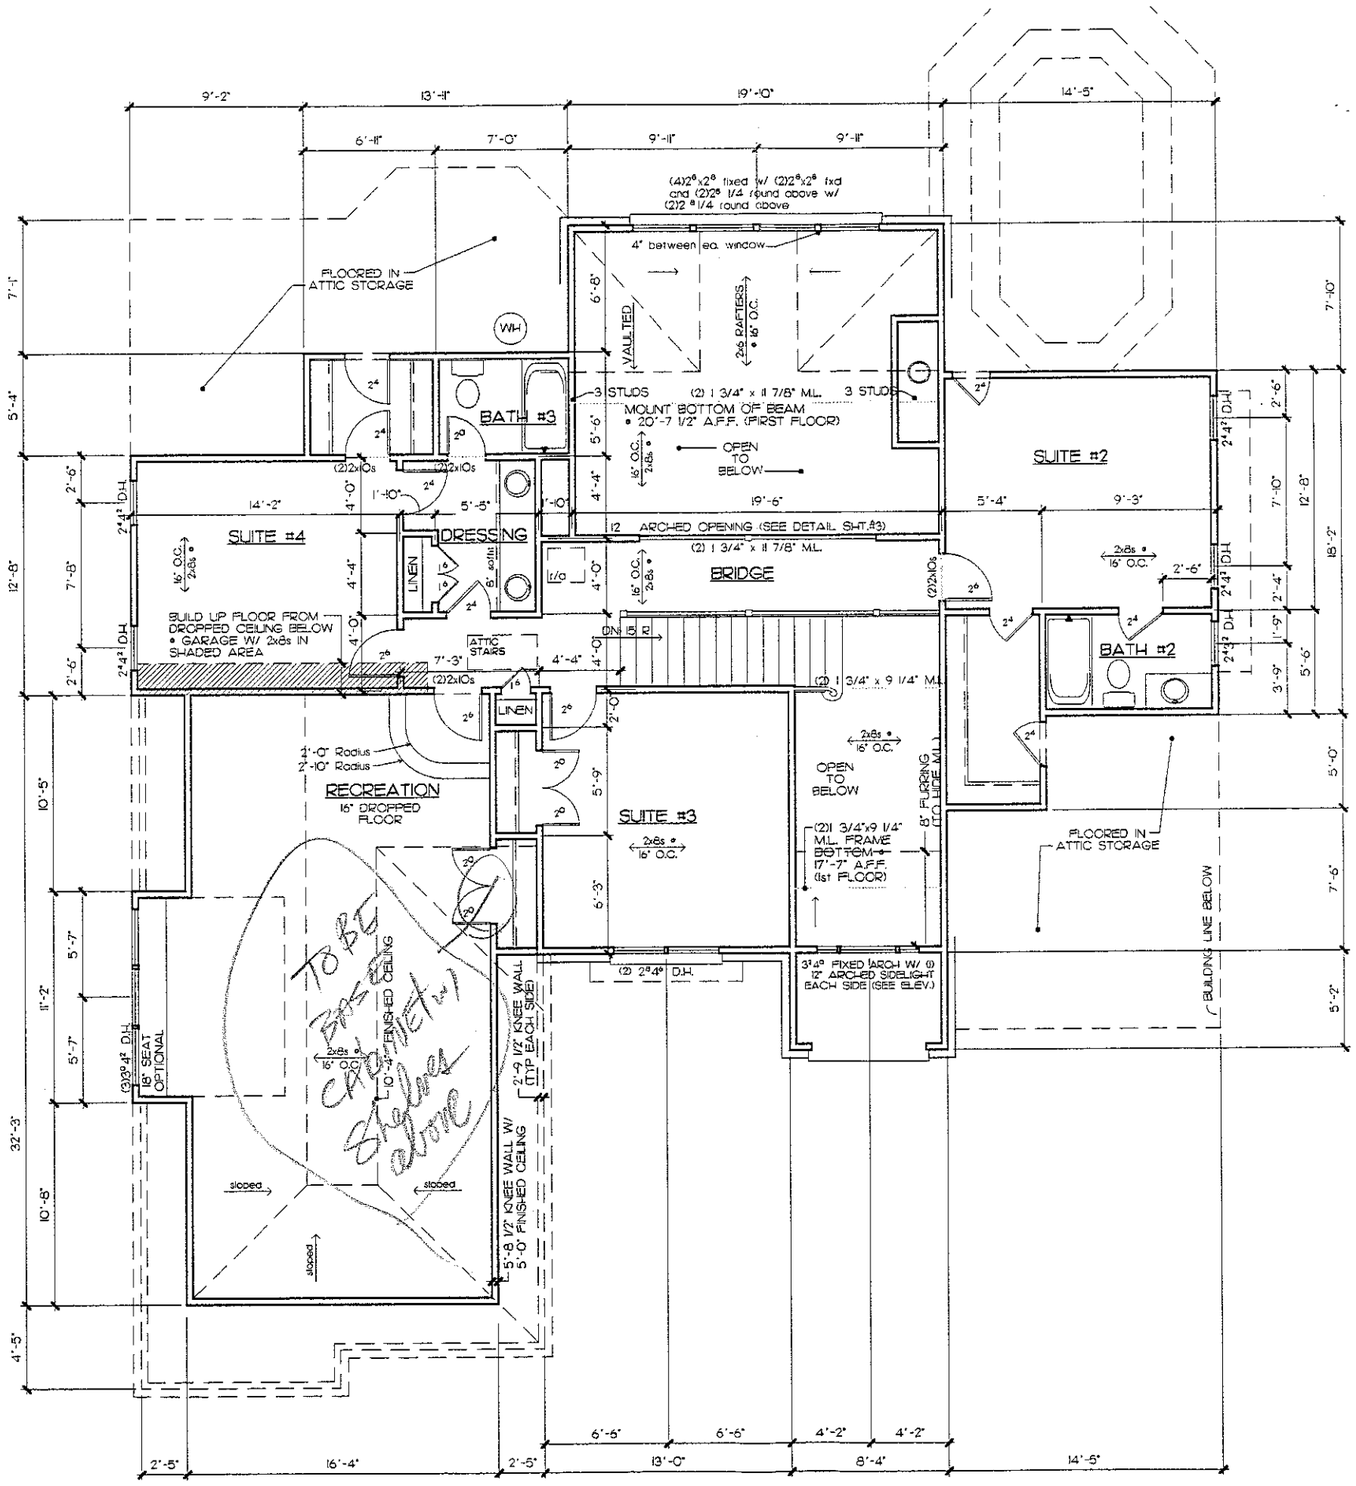

SECOND FLOOR PLAN

SCALE: 1/4" = 1'-0"

CORNERSTONE HOMEBUILDERS, LLC

a Harry Grimmer Company

P.O. BOX 872 PINEVILLE, N.C. 28134
TELEPHONE: 704/889-8229

SHEET TITLE: Second Floor Plan

PROJECT: Lot 43 The Point
The Alexander IV

The Design Works
Pineville NC
(704)889-8220

DATE: 01-06-99

SCALE: 1/4" = 1'-0"

DRAWN BY: Scott Dellinger

JOB NO.: PT43

SHEET: 5

SHEET 6 OF 9