IREDELL COUNTY HEALTH DEPARTMENT
ENVIRONMENTAL HEALTH DIVISION
Application For Improvement Permit
Site Plan Form

INSTRUCTIONS TO APPLICANT: (Items in Parentheses are to be performed by DEVELOPERS ONLY)

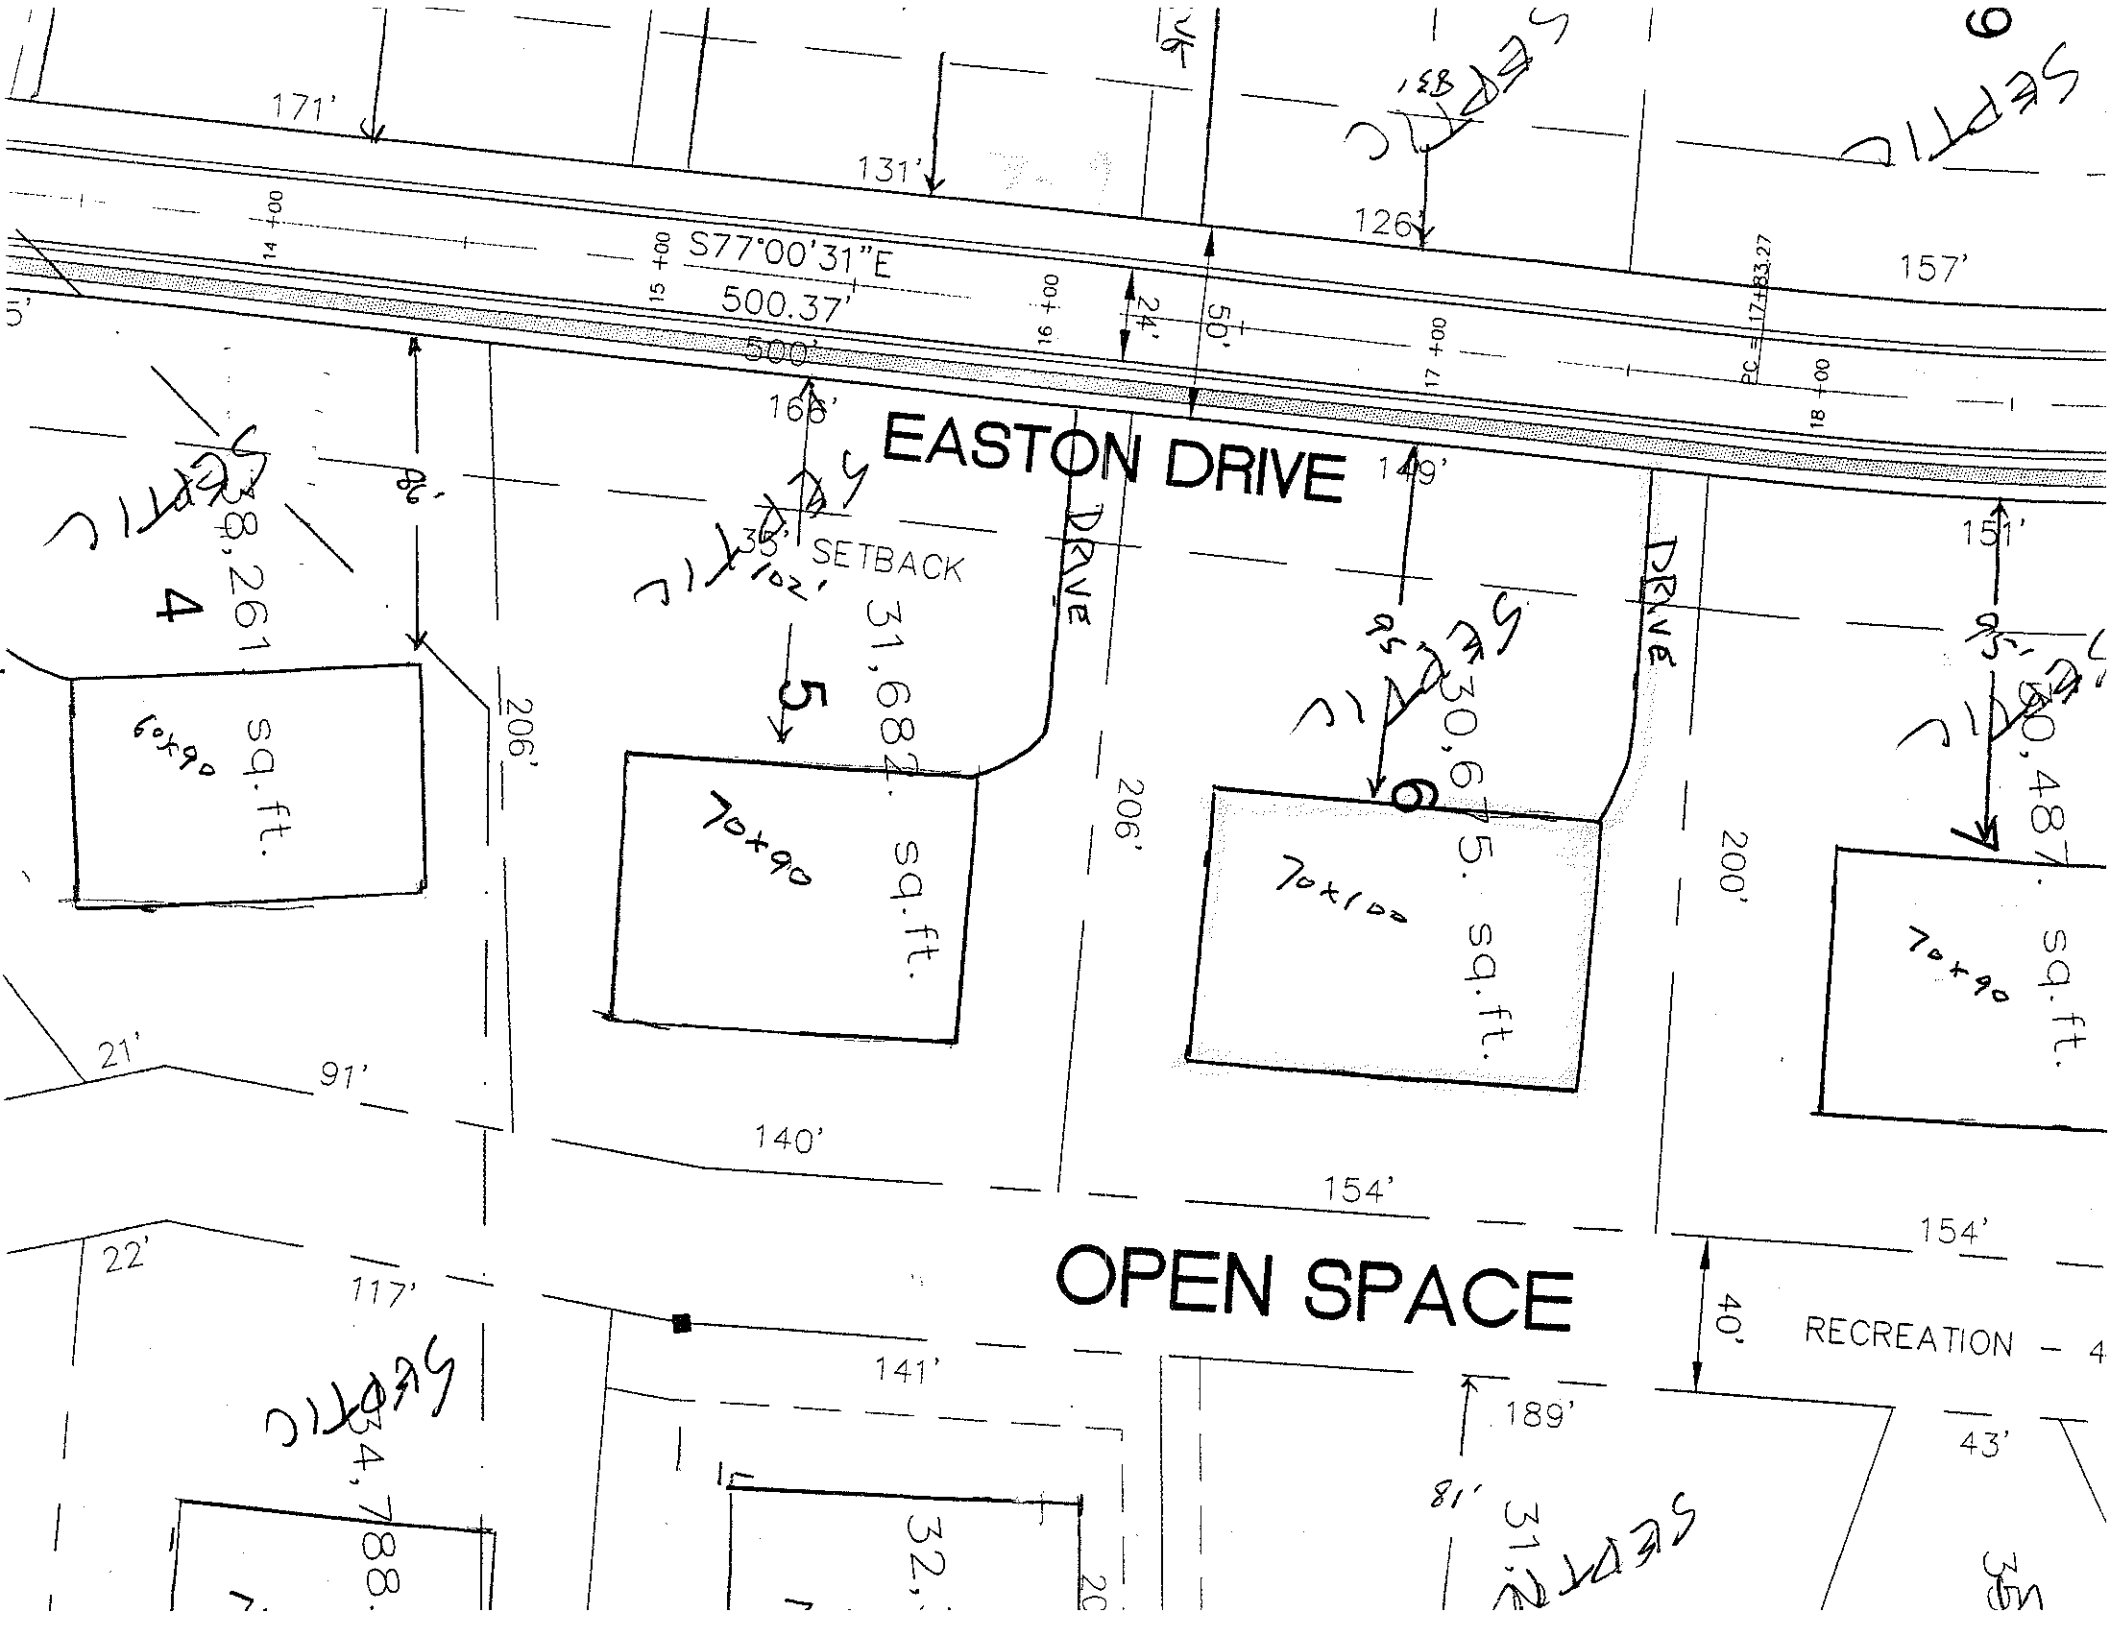
All property corners must be staked and flagged with dimensions matching those shown on an approved final (preliminary) plat (**and** proposed house dimensions must be staked and flagged) before the Iredell County Health Department can begin review work on this proposed site. An application for an Improvement Permit is considered complete **only** when this site plan form is completed, signed, and attached to the application form.

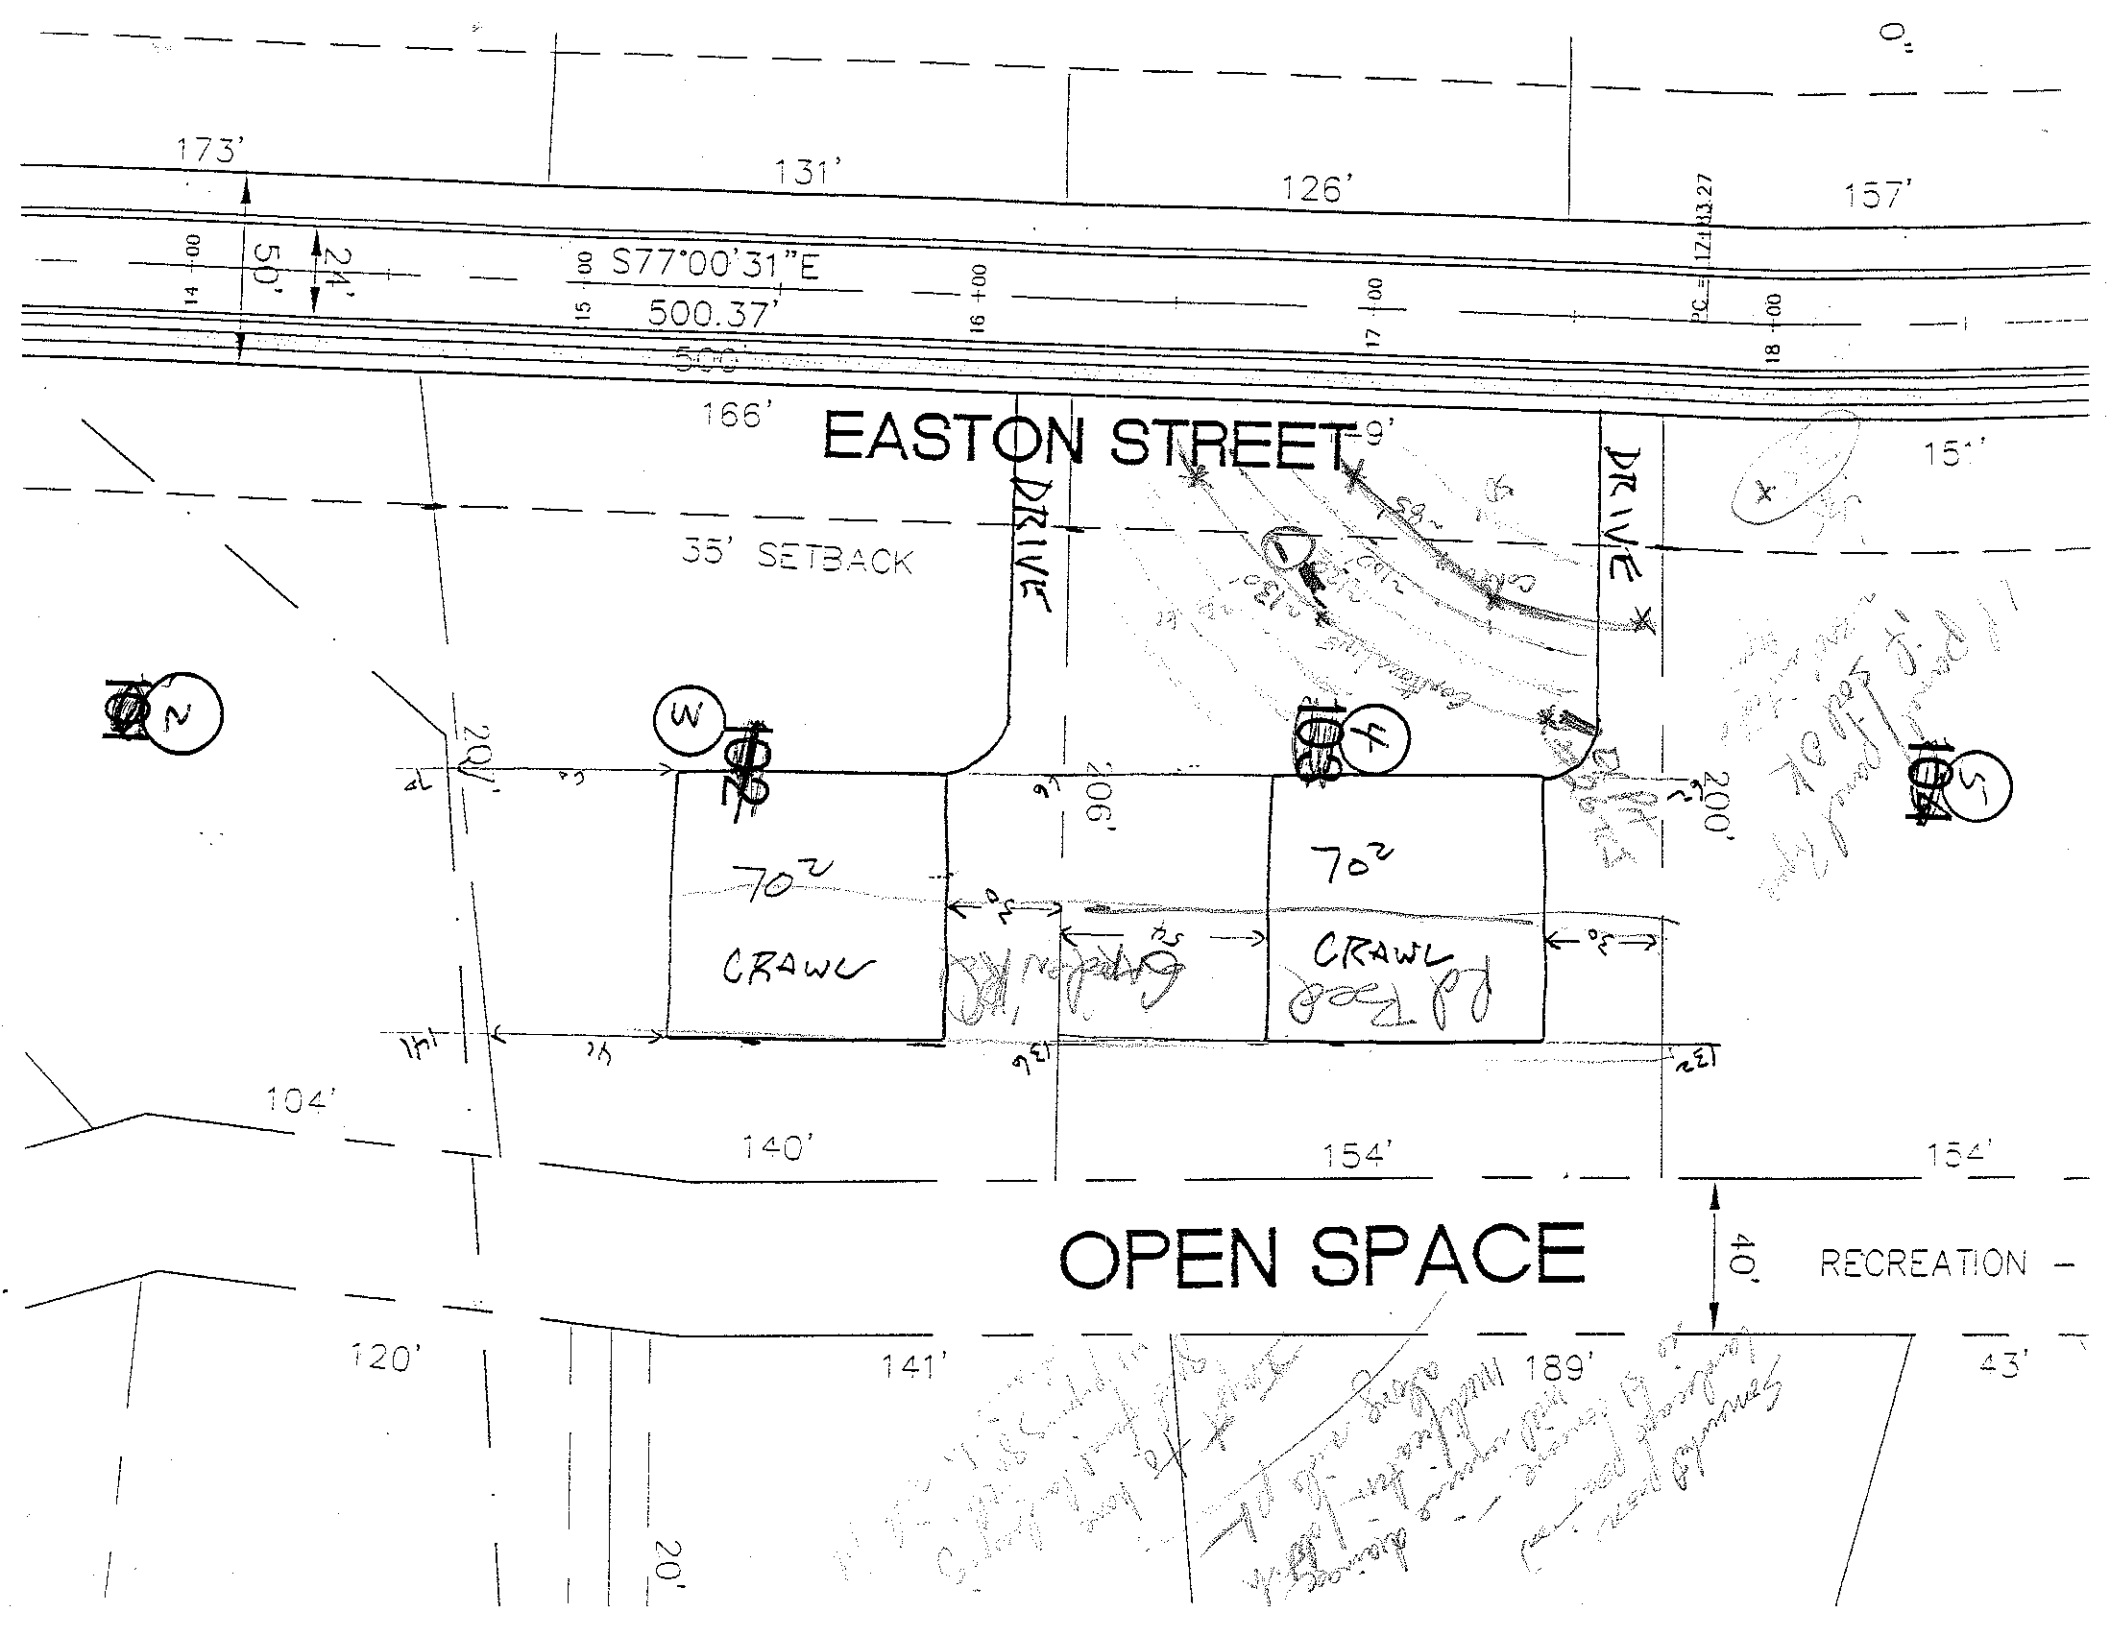
As Close To Scale As Is Possible: 1. Draw in the proposed lot showing **all** proposed lot dimensions and orientation to proposed streets or roads. 2. Draw in the proposed structure showing dimensions and distances to property lines (include decks, walkways, etc.). E. Draw in the proposed driveway location. 4. Draw in all wells, both existing and proposed, including those on adjacent property (if known). 5. Draw in any other structure ie. sheds, outbuildings, pools, etc. which will occupy space on the proposed lot.

See Attached 1" = 50'
Site Plan

I hereby convenant that the above representation is correct to the best of my knowledge and ability.

Dec 30, 1997 Date Phil G. Penny SIGNATURE OF OWNER/AUTHORIZED AGENT


EASTON DRIVE
S77°00'31"E
500.37'
171'
131'
126'
157'
149'
151'
166'
500'
35' SETBACK
DRIVE
DRIVE
DRIVE
206'
206'
200'
140'
154'
154'
141'
189'
117'
22'
21'
91'
43'
OPEN SPACE
RECREATION
40'
8,261 sq.ft.
60x90
31,682 sq.ft.
70x90
30,6 5. sq.ft.
70x100
sq.ft.
70x90
34,788
32,
31,2


173'
131'
126'
157'
50'
24'
S77°00'31"E
500.37'
166'
EASTON STREET
9'
15'
35' SETBACK
DRIVE
DRIVE
200'
206'
70²
70²
CRAWL
CRAWL
104'
140'
154'
154'
OPEN SPACE
40'
RECREATION –
120'
141'
189'
43'
20'

DIVISION OF ENVIRONMENTAL HEALTH
ON-SITE WASTEWATER SECTION

PROPERTY ID #: _____
COUNTY: _____

SOIL/SITE EVALUATION
for ON-SITE WASTEWATER SYSTEM

OWNER: Ott APPLICANT: _____
ADDRESS: _____ APPLICATION DATE: _____ DATE EVALUATED: 3/0 98
PROPOSED FACILITY: _____ PROPOSED DESIGN FLOW (.1949): _____ PROPERTY SIZE: _____
LOCATION OF SITE: Lot 4 The Point PROPERTY RECORDED: _____
WATER SUPPLY: ☐ Private ☐ Public ☐ Well ☐ Spring ☐ Other _____
EVALUATION METHOD: ☐ Auger Boring ☐ Pit ☐ Cut
TYPE OF WASTEWATER: ☐ Sewage ☐ Industrial Process ☐ Mixed

PROFILE #	1940 LANDSCAPE POSITION/ SLOPE %	HORIZON DEPTH (IN)	SOIL MORPHOLOGY (.1941) 1941 STRUCTURE/ TEXTURE	1941 CONSISTENCE/ MINERALOGY	OTHER PROFILE FACTORS 1942 SOIL WETNESS/ COLOR	1943 SOIL DEPTH	1956 SAPRO CLASS	1944 RESTR HORIZ	PROFILE CLASS & LTAR
1		0-31 31-49							P3 .3
2	Rob Tc	0-45							B .3
3									
4									

DESCRIPTION	INITIAL SYSTEM	REPAIR SYSTEM
Available Space (.1945)		
System Type(s)		
Site LTAR		

OTHER FACTORS (.1946): _____
SITE CLASSIFICATION (.1948): _____

EVALUATED BY: _____
OTHER(S) PRESENT: _____