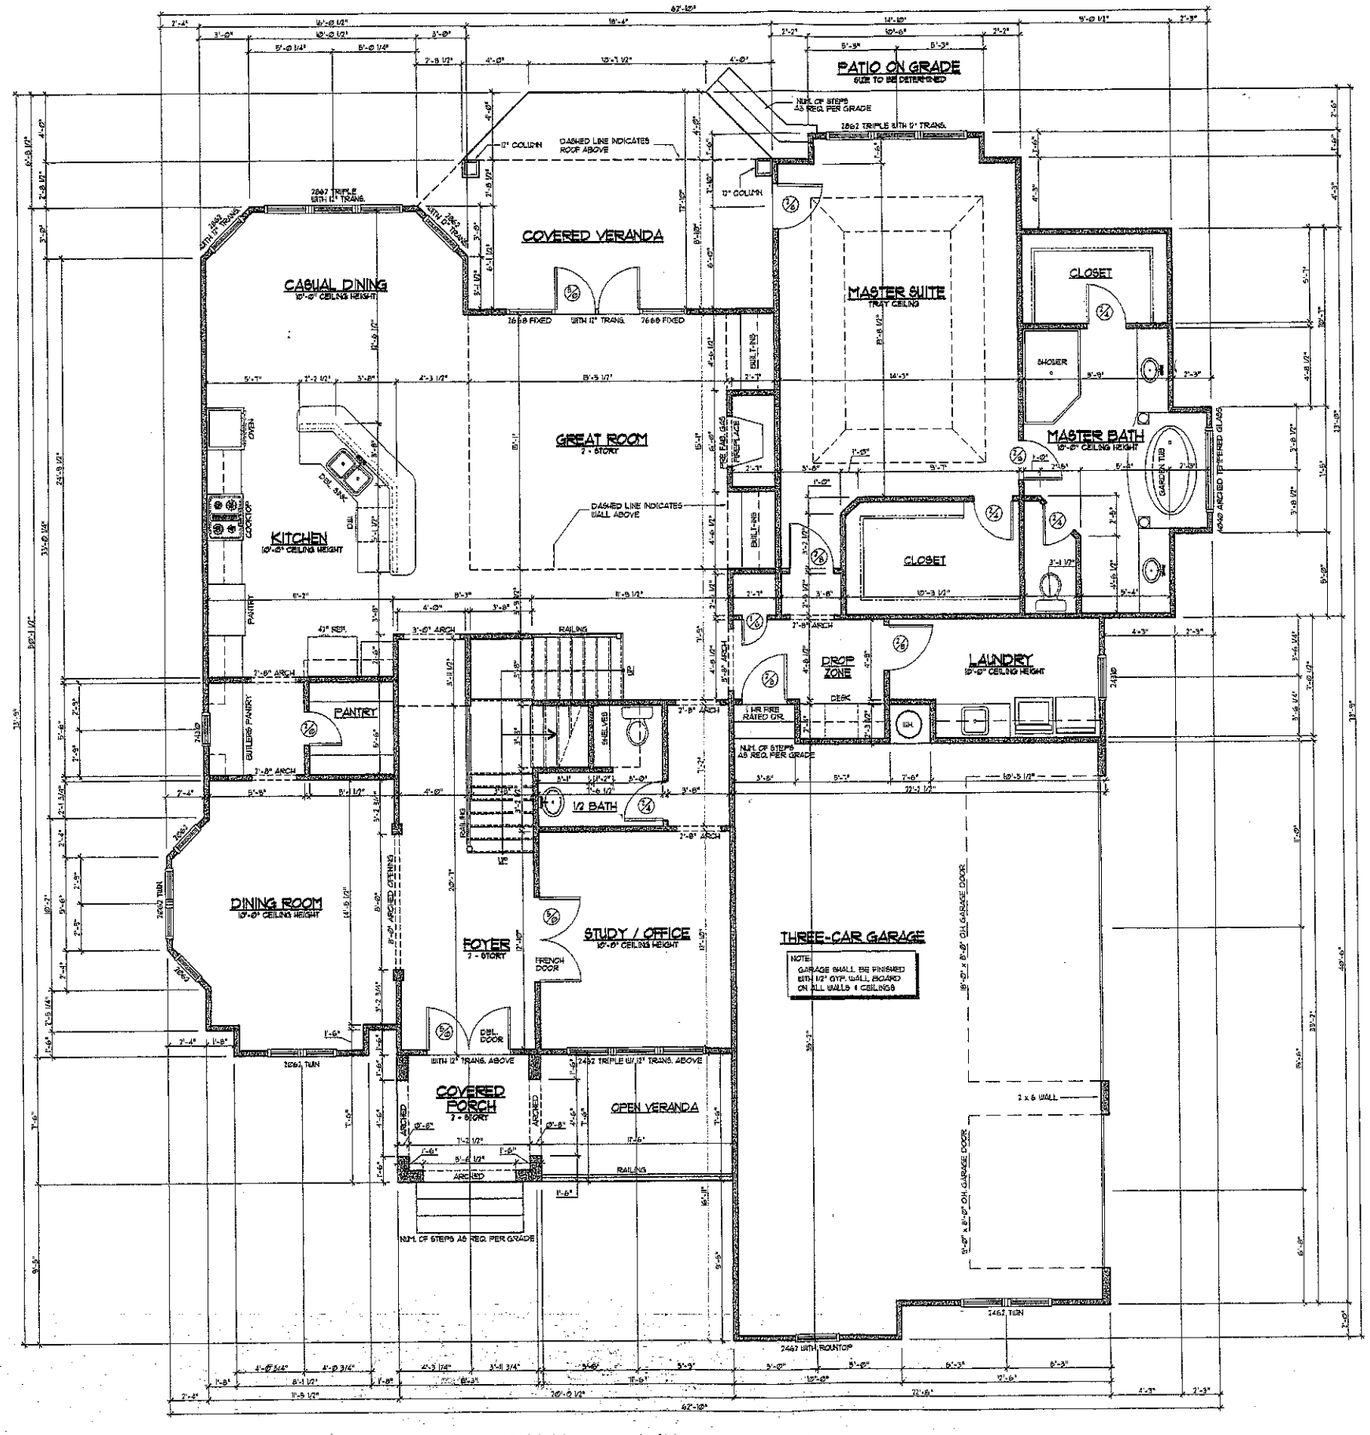


FIRST FLOOR PLAN 2,347 Sq. Ft.
SCALE: 1/4" = 1'-0"

NOTE:
CONTRACTOR TO VERIFY ALL DOOR AND WINDOW SIZES BEFORE CONST. BEGINS

SQUARE FOOTAGE CALCULATIONS

FIRST FLOOR	2,347 Sq. Ft.
SECOND FLOOR	1,617 Sq. Ft.
TOTAL AREA	3,964 Sq. Ft.
GARAGE	732 Sq. Ft.
COVERED PORCH	64 Sq. Ft.
OPEN VERANDA	86 Sq. Ft.
VERANDA (REAR)	730 Sq. Ft.

L·I·F·E·S·T·Y·L·E
CUSTOM HOMES
Stan Hines
65 McCurdy St.
Concord, NC 28027
Phone: 704-795-1733
Fax: 704-721-3626


LifeStyle Custom Homes

Date: June 12, 2004
Drawn By: Travis Hartsell
Checked By:
Revisions:

All designs and plans contained in these documents are the original work, owned and property of LifeStyle Custom Homes. Any reuse or reproduction of these documents in part or whole is strictly prohibited by law without prior written consent of LifeStyle Custom Homes. Notes and Dimensions are subject to change according to local building codes and the engineer/seals.

Plan Number:
PT - 13C

Sheet Number:
4 of 6

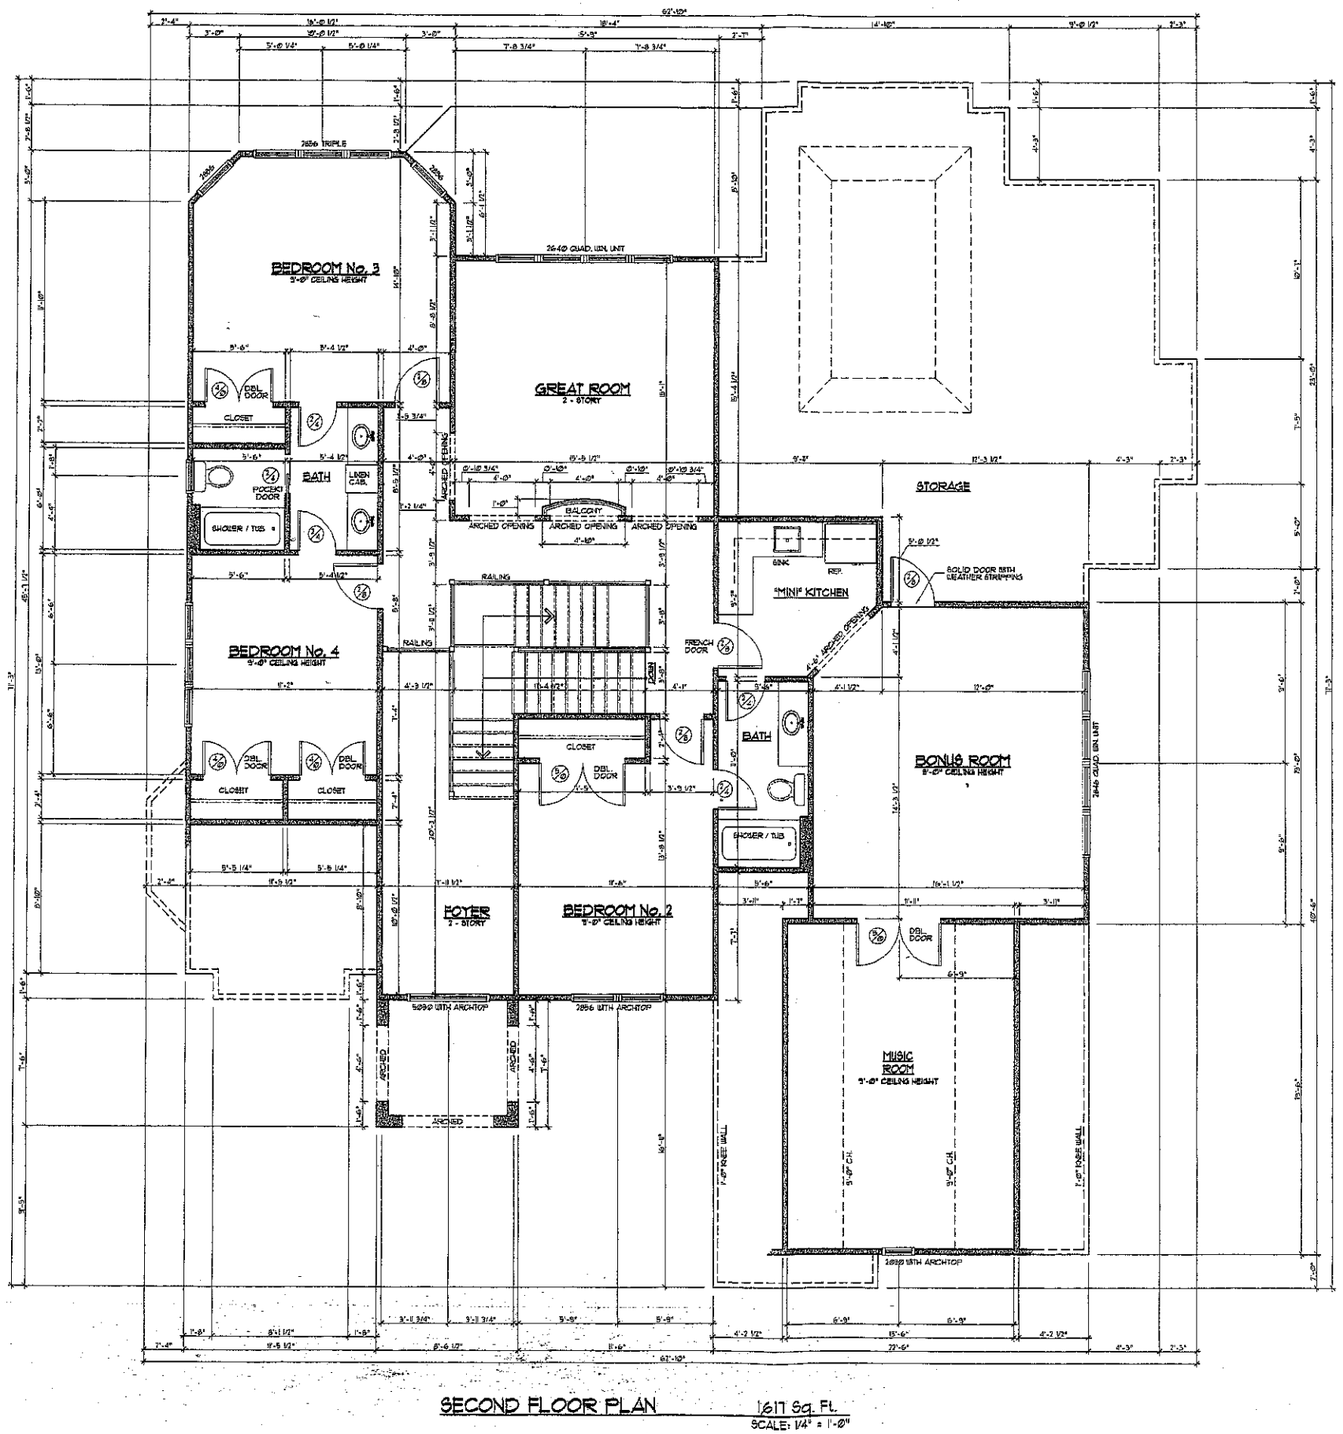

NOTE:
CONTRACTOR TO VERIFY ALL DOOR AND WINDOW SIZES BEFORE CONST. BEGINS

SQUARE FOOTAGE CALCULATIONS	
FIRST FLOOR	1947 Sq. Ft.
SECOND FLOOR	1617 Sq. Ft.
TOTAL AREA	3564 Sq. Ft.
GARAGE	770 Sq. Ft.
COVERED PORCH	64 Sq. Ft.
OPEN VERANDA	96 Sq. Ft.
VERANDA (REAR)	230 Sq. Ft.

L·I·F·E·S·T·Y·L·E
CUSTOM HOMES
Stan Hines
65 McCurdy St.
Concord, NC 28027
Phone: 704-795-1733
Fax: 704-721-1626

LifeStyle Custom Homes

Date: June 12, 2004

Drawn By: Travis Hartsell

Checked By:

Revisions:

All designs and plans contained in these documents are the original work, owned and property of LifeStyle Custom Homes. Any reuse or reproduction of these documents in part or whole is strictly prohibited by law without prior written consent from LifeStyle Custom Homes. Styles and Dimensions are subject to change according to local building codes and city requirements.

Plan Number:
PT - 13C

Sheet Number:
5 of 6