**IREDELL COUNTY HEALTH DEPARTMENT**
**ENVIRONMENTAL HEALTH DIVISION**
**Application For Improvement Permit**
**Site Plan Form**

INSTRUCTIONS TO APPLICANT: (Items in Parentheses are to be performed by DEVELOPERS ONLY)

All property corners must be staked and flagged with dimensions matching those shown on an approved final (preliminary) plat (**and** proposed house dimensions must be staked and flagged) before the Iredell County Health Department can begin review work on this proposed site. An application for an Improvement Permit is considered complete **only** when this site plan form is completed, signed, and attached to the application form.

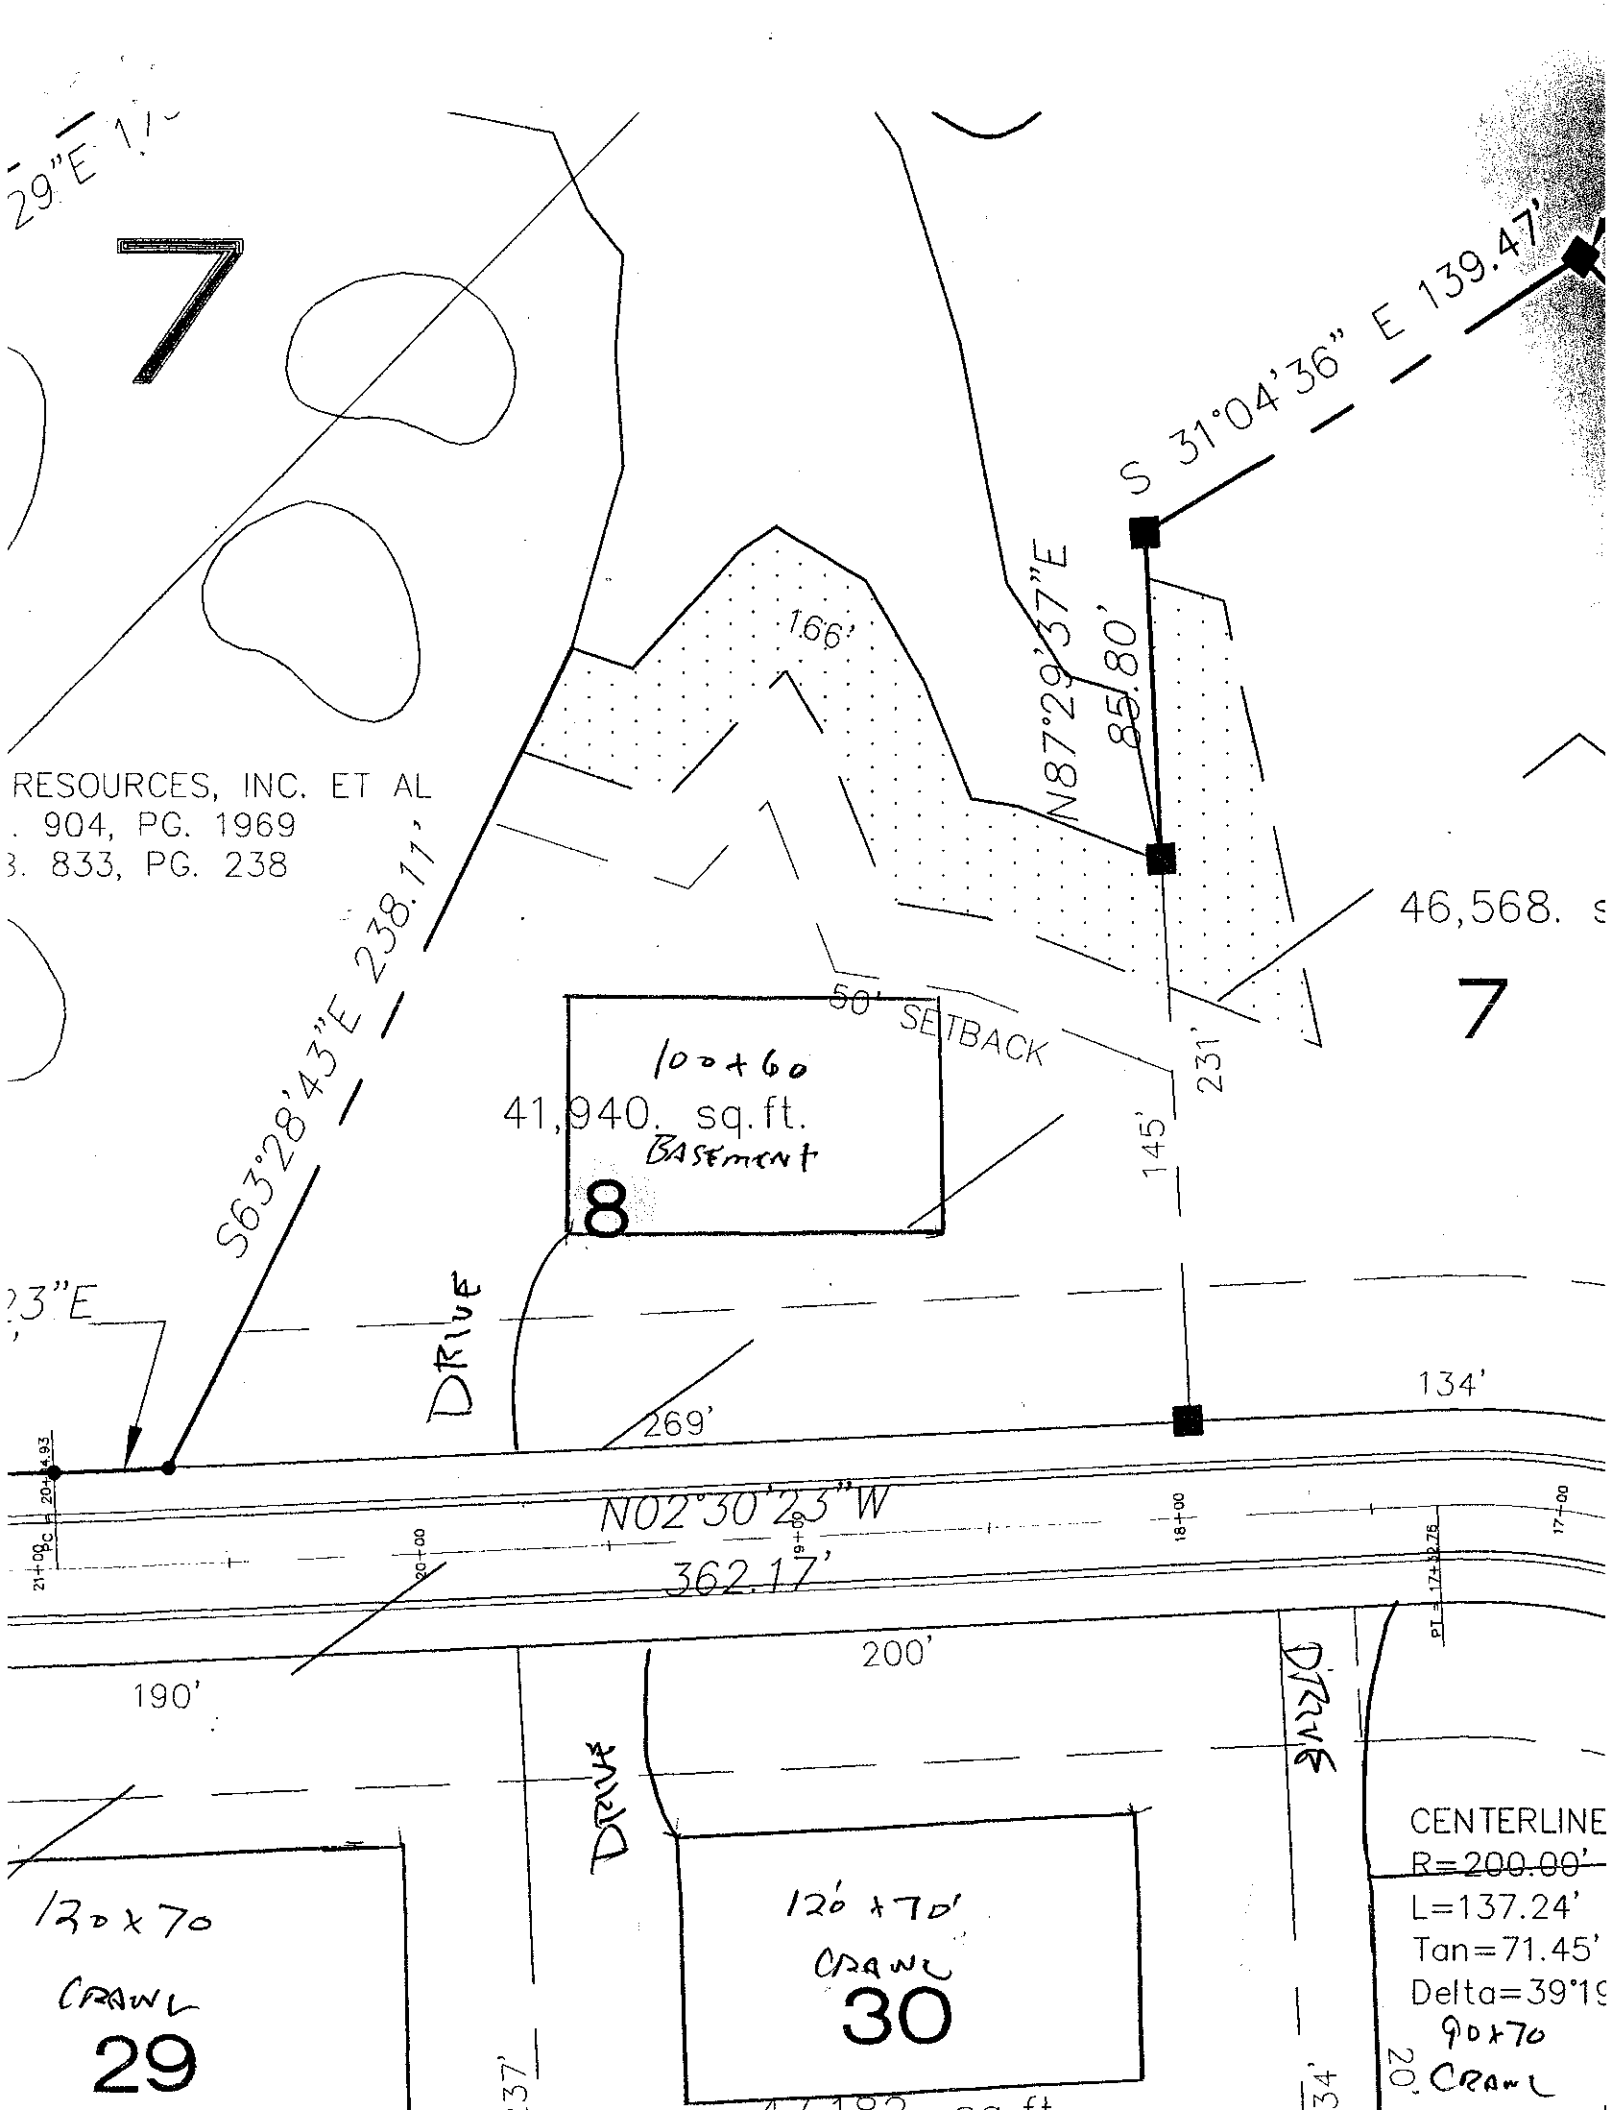
**As Close To Scale As Is Possible:** 1. Draw in the proposed lot showing **all** proposed lot dimensions and orientation to proposed streets or roads. 2. Draw in the proposed structure showing dimensions and distances to property lines (include decks, walkways, etc.). E. Draw in the proposed driveway location. 4. Draw in all wells, both existing and proposed, including those on adjacent property (if known). 5. Draw in any other structure ie. sheds, outbuildings, pools, etc. which will occupy space on the proposed lot.

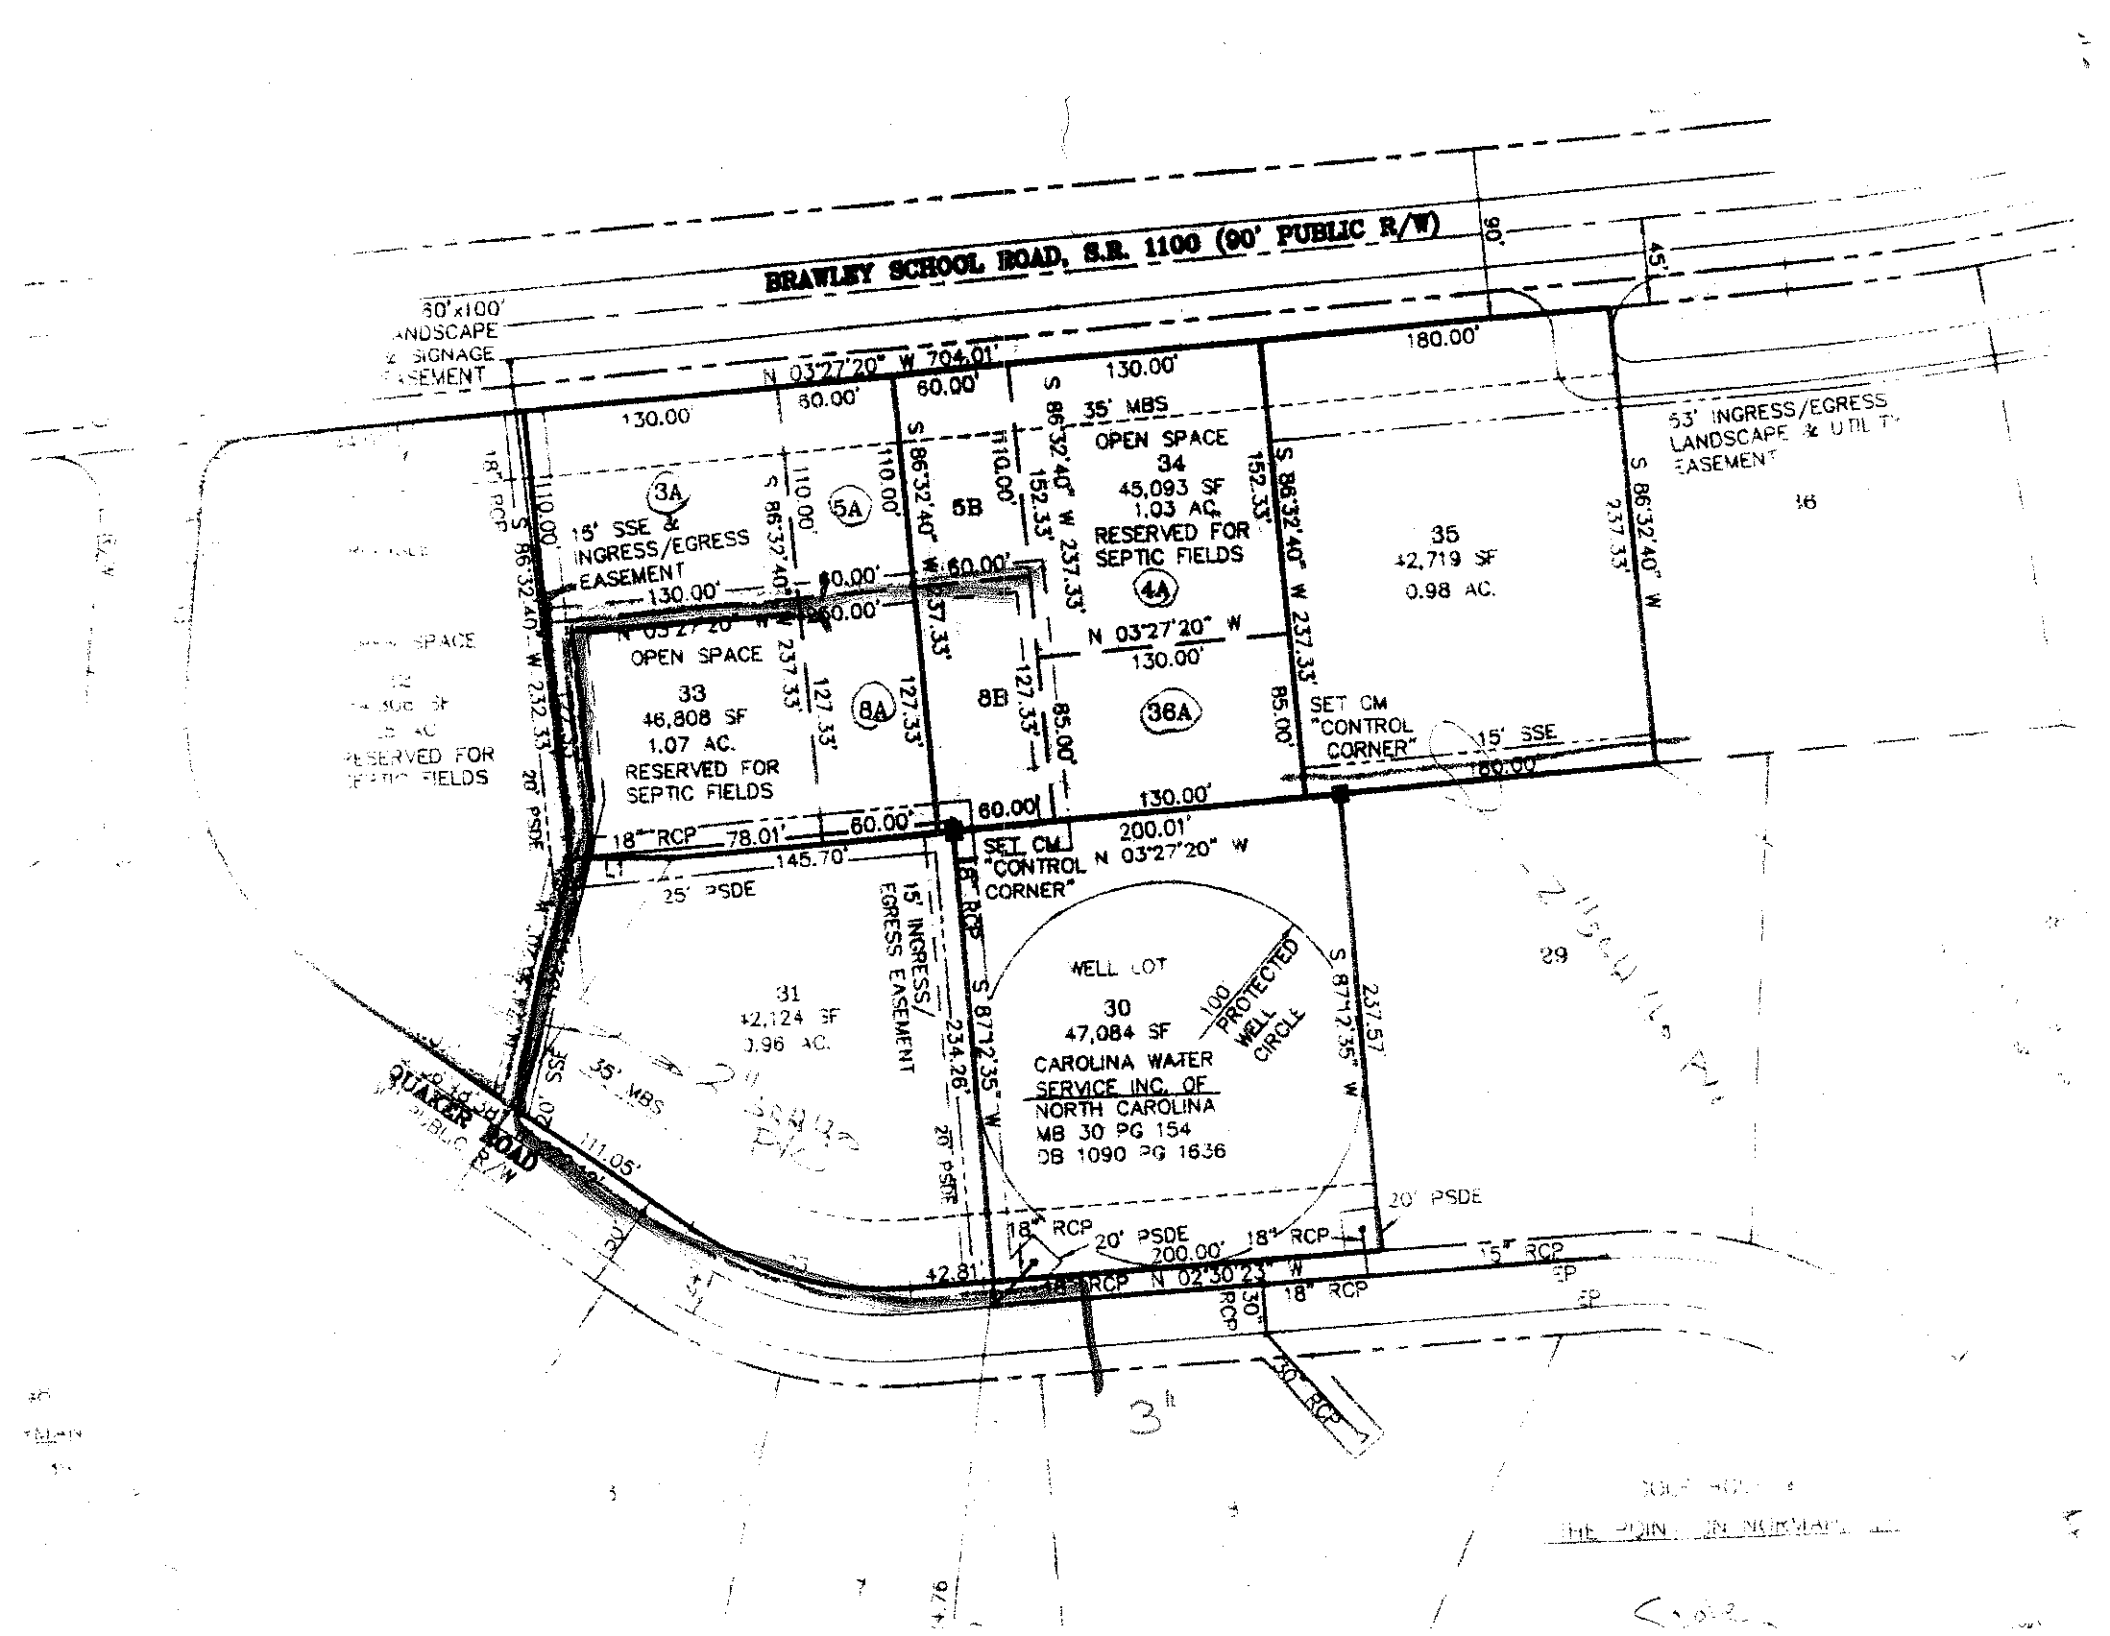
SEE ATTACHED

1" = 50'

I hereby convenant that the above representation is correct to the best of my knowledge and ability.

7-14-98 Date Paul C Ramey SIGNATURE OF OWNER/AUTHORIZED AGENT


29"E 1.
7
RESOURCES, INC. ET AL
. 904, PG. 1969
3. 833, PG. 238
S63°28'43"E 238.11'
S 31°04'36" E 139.47'
N87°29'37"E
85.80'
166'
46,568. s
7
50' SETBACK
231'
145'
100x60
41,940. sq.ft.
BASEMENT
8
DRIVE
23"E
134'
269'
N02°30'23"W
362.17'
200'
190'
DRIVE
DRIVE
120x70
CRAWL
29
120x70'
CRAWL
30
CENTERLINE
R=200.00'
L=137.24'
Tan=71.45'
Delta=39°19
90x70
CRAWL


BRAWLEY SCHOOL ROAD, S.R. 1100 (90' PUBLIC R/W)
90'
45'
60'x100'
LANDSCAPE
& SIGNAGE
EASEMENT
N 03°27'20" W 704.01'
130.00'
60.00'
130.00'
180.00'
35' MBS
53' INGRESS/EGRESS
LANDSCAPE & UTIL
EASEMENT
3A
5A
5B
OPEN SPACE
34
45,093 SF
1.03 AC.
RESERVED FOR
SEPTIC FIELDS
4A
15' SSE &
INGRESS/EGRESS
EASEMENT
S 86°32'40" W 237.33'
110.00'
152.33'
35
42,719 SF
0.98 AC.
OPEN SPACE
33
46,808 SF
1.07 AC.
RESERVED FOR
SEPTIC FIELDS
8A
8B
36A
127.33'
85.00'
N 03°27'20" W
130.00'
SET CM
"CONTROL
CORNER"
15' SSE
60.00'
18" RCP
78.01'
145.70'
200.01'
25' PSDE
15' INGRESS/
EGRESS EASEMENT
WELL LOT
30
47,084 SF
CAROLINA WATER
SERVICE INC. OF
NORTH CAROLINA
MB 30 PG 154
DB 1090 PG 1636
100' PROTECTED
WELL
CIRCLE
31
42,124 SF
0.96 AC.
S 87°12'35" W
237.57'
234.26'
20' PSDE
QUAKER ROAD
PUBLIC R/W
111.05'
42.81'
200.00'
N 02°30'23" W
15" RCP
30" RCP
29