IREDELL COUNTY HEALTH DEPARTMENT
ENVIRONMENTAL HEALTH DIVISION
Application For Improvement Permit
Site Plan Form

INSTRUCTIONS TO APPLICANT: (Items in Parentheses are to be performed by DEVELOPERS ONLY)

All property corners must be staked and flagged with dimensions matching those shown on an approved final (preliminary) plat (**and** proposed house dimensions must be staked and flagged) before the Iredell County Health Department can begin review work on this proposed site. An application for an Improvement Permit is considered complete **only** when this site plan form is completed, signed, and attached to the application form.

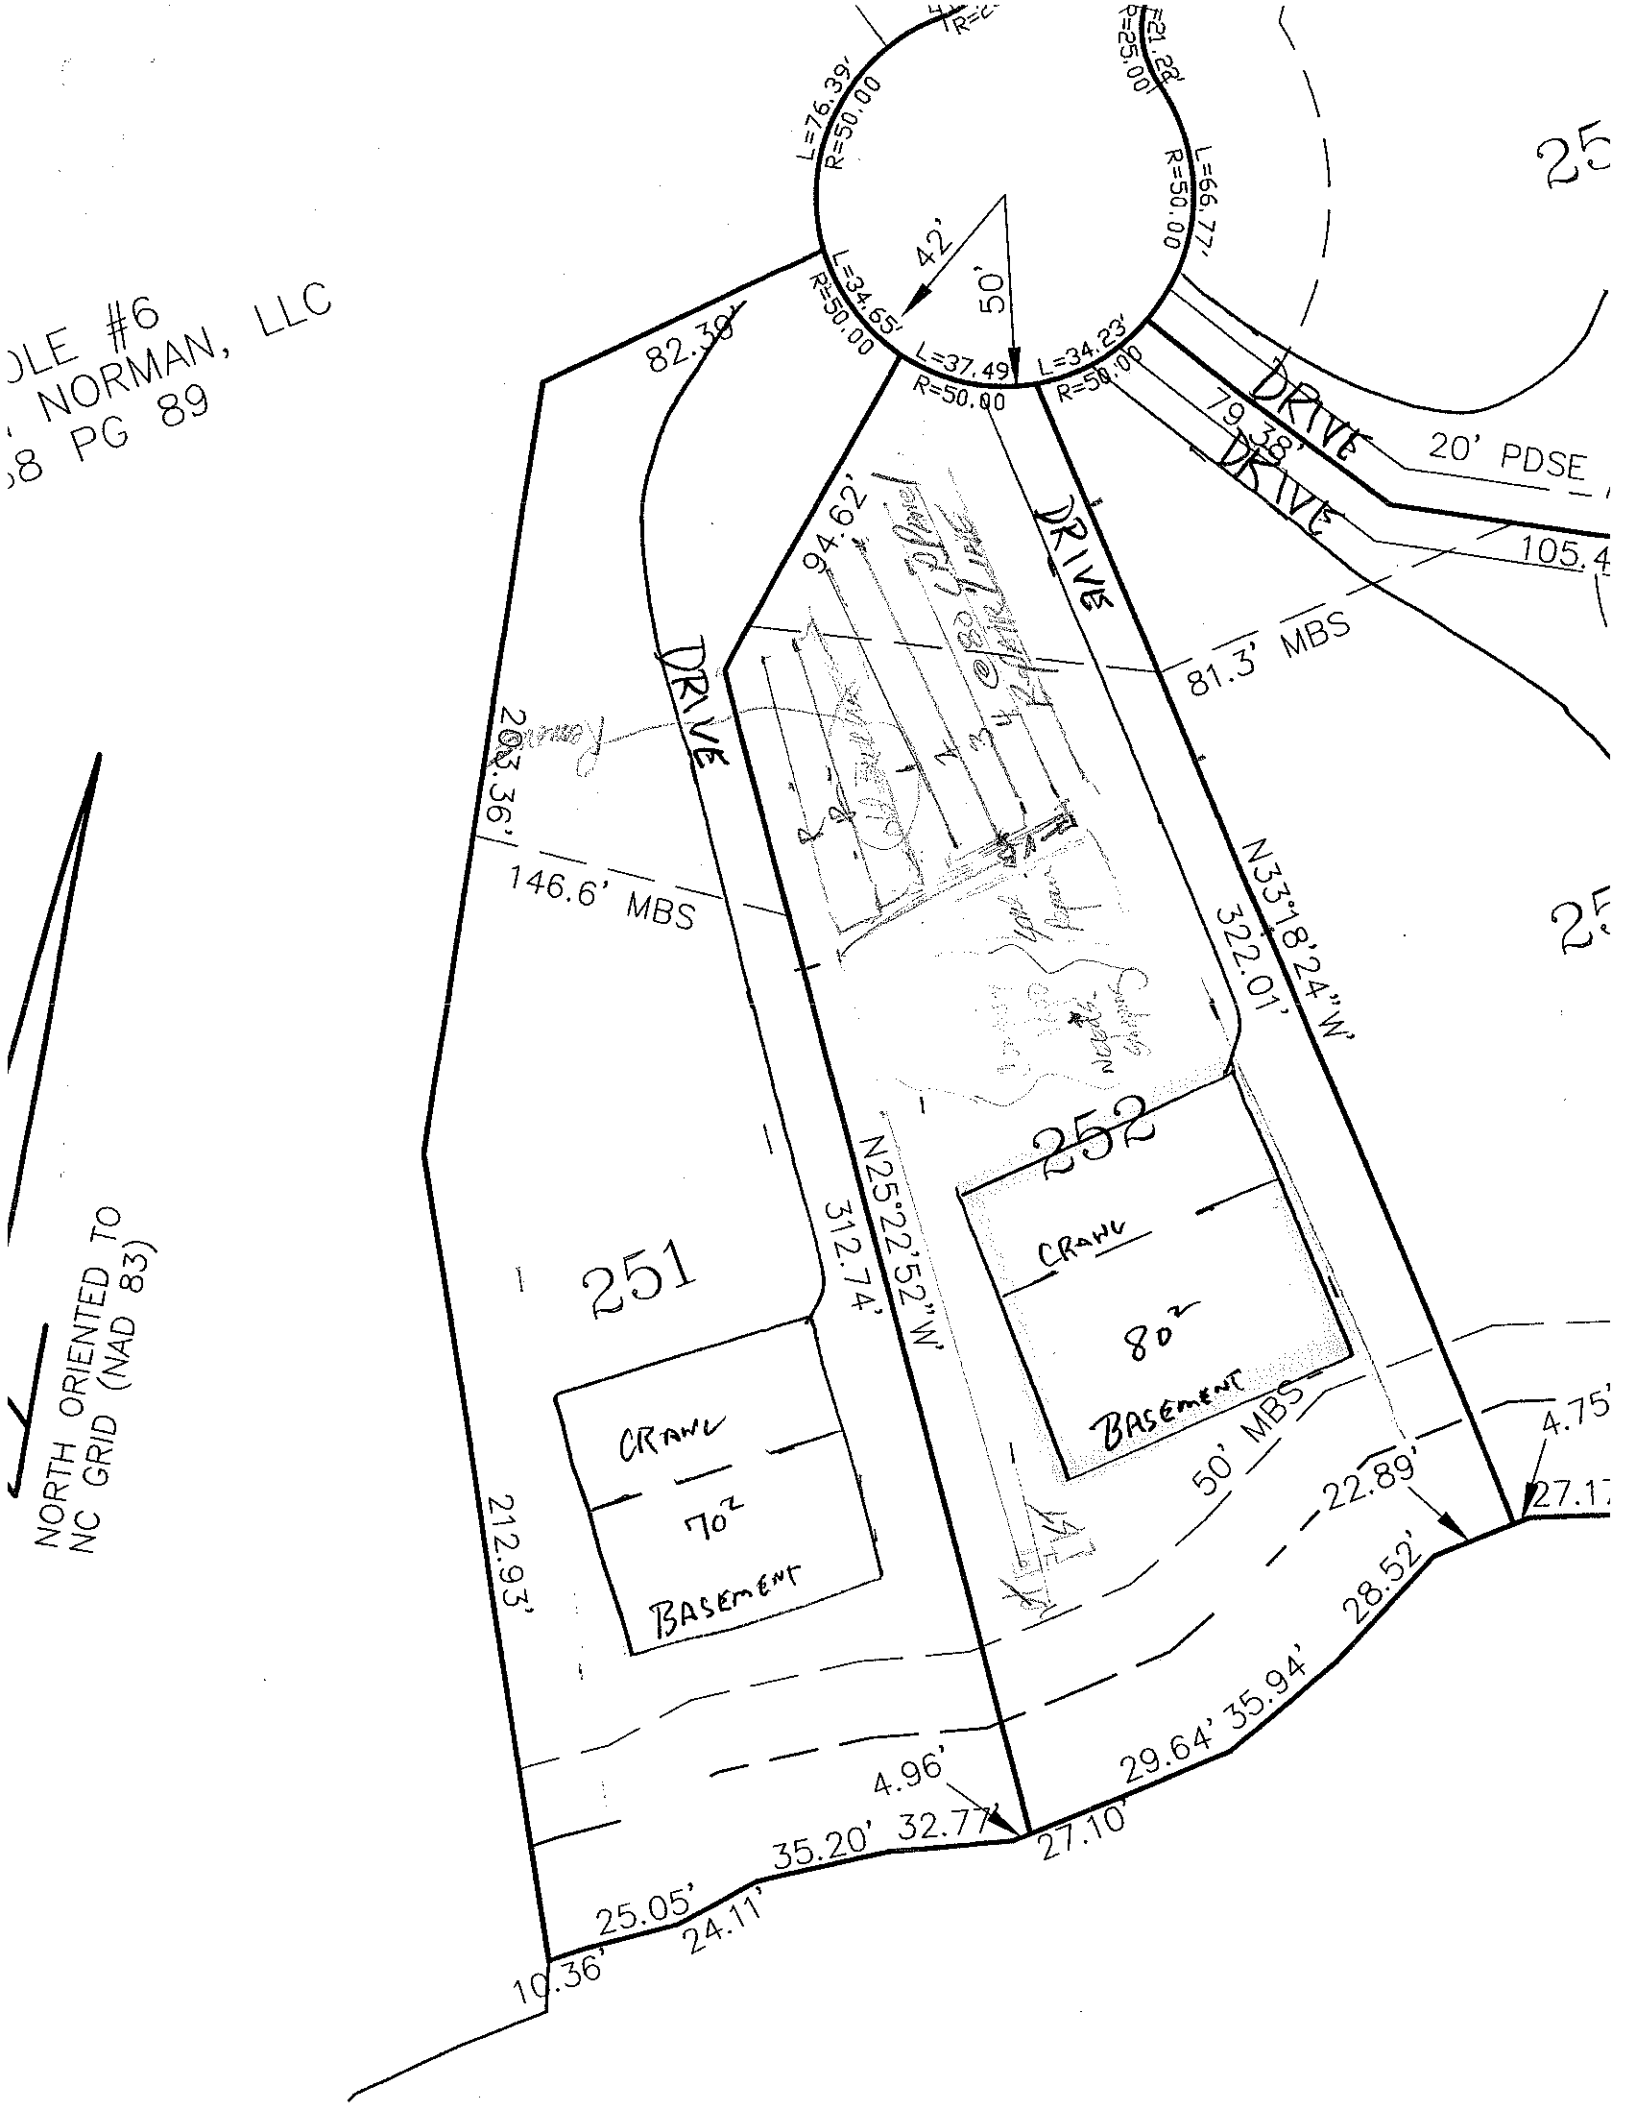
As Close To Scale As Is Possible: 1. Draw in the proposed lot showing **all** proposed lot dimensions and orientation to proposed streets or roads. 2. Draw in the proposed structure showing dimensions and distances to property lines (include decks, walkways, etc.). E. Draw in the proposed driveway location. 4. Draw in all wells, both existing and proposed, including those on adjacent property (if known). 5. Draw in any other structure ie. sheds, outbuildings, pools, etc. which will occupy space on the proposed lot.

See 1"=50' Attached

Site PLAN

I hereby convenant that the above representation is correct to the best of my knowledge and ability.

11-30-98 Date Paul G. Page SIGNATURE OF OWNER/AUTHORIZED AGENT


OLE #6
NORMAN, LLC
68 PG 89
L=76.39'
R=50.00
R=25.00'
21.28'
L=66.77'
R=50.00
42'
50'
L=34.65'
R=50.00
L=37.49'
R=50.00
L=34.23'
R=50.00
82.30'
DRIVE
79.38'
DRIVE
20' PDSE
105.4
94.62'
DRIVE
81.3' MBS
203.36'
146.6' MBS
N33°18'24"W
322.01'
N25°22'52"W
312.74'
252
CRAWL
80²
BASEMENT
251
CRAWL
70²
BASEMENT
212.93'
50' MBS
22.89'
4.75'
28.52'
29.64'
35.94'
4.96'
27.10'
35.20'
32.77'
25.05'
24.11'
10.36'
NORTH ORIENTED TO
NC GRID (NAD 83)