
Acknowledgement Of
Plans Submittal ONLY!
Maria Dotson Date 9/29/05
_____ Date _____

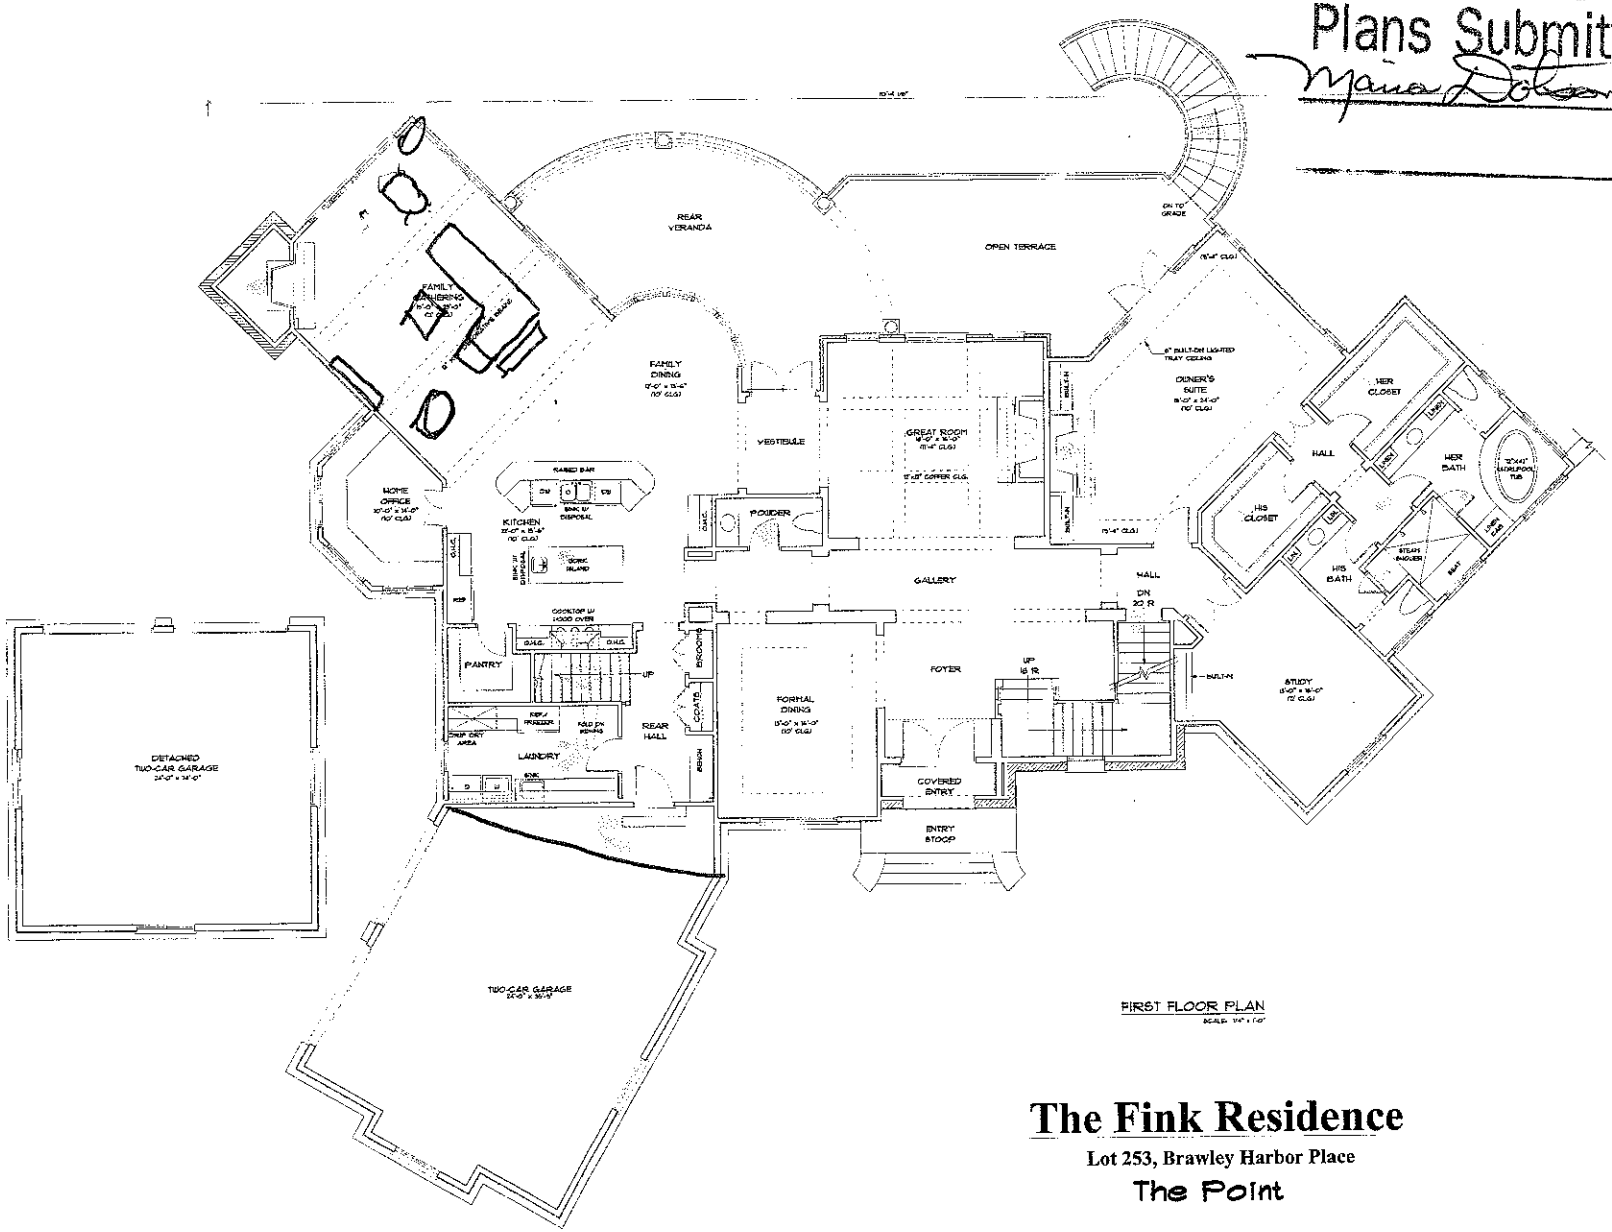

FIRST FLOOR PLAN

SQUARE FOOTAGE	
First Floor Heated	3,752
Second Floor Heated	1,936
Lower Level Heated	2,735
Total Heated Space	8,423
Two-Car Garage	783
Detached Two-Car Garage	633
Covered Entry	41
Rear Veranda	406
Lower Veranda	739
Safe Room	78
Mechanical / Storage	1,087
Total Under Roof	12,190

The above square footage calculations are approximate as they are derived from a non-dimensioned design sketch. Final working drawings shall have a calculated square footage that will be accurately figured to the outside of the veneer.

The Fink Residence

Lot 253, Brawley Harbor Place

The Point


Christopher Phelps & Associates
a residential design firm
225 Fairforthington Avenue
Suite 200
Charlotte, NC 28203
TEL: 704-377-6188
FAX: 704-377-6959

JULY 1, 2005

Acknowledgement Of
Plans Submittal ONLY!

Date 9/29/05

Date

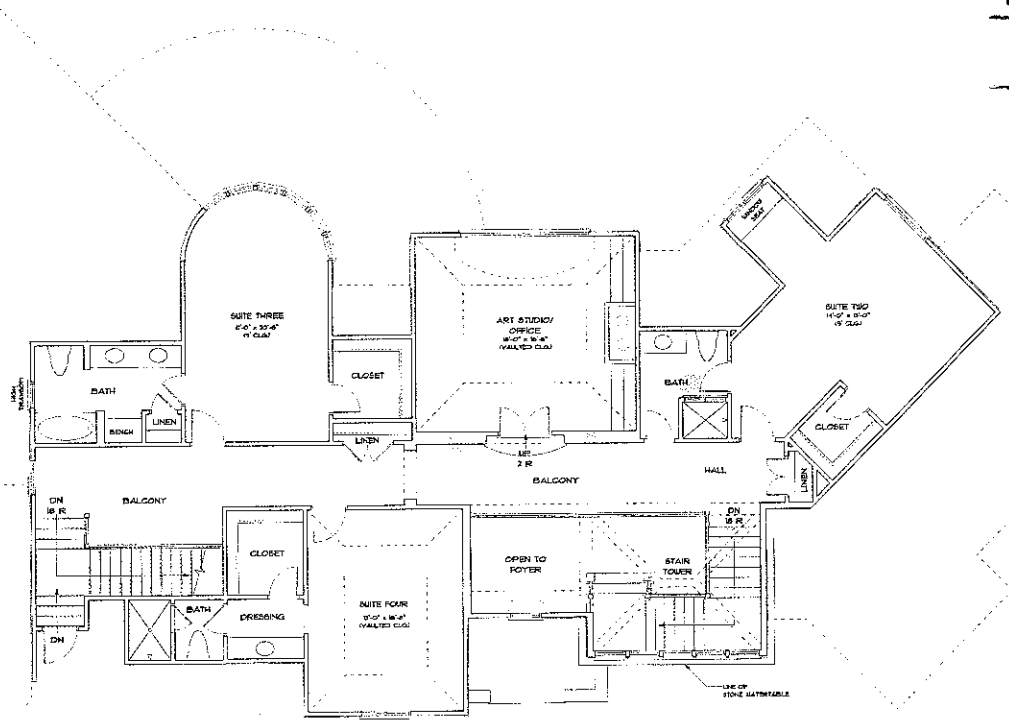

SECOND FLOOR PLAN

SCALE: 3/4" = 1'-0"

SQUARE FOOTAGE	
First Floor Heated	3,752
Second Floor Heated	1,936
Lower Level Heated	2,735
Total Heated Space	8,423
Two-Car Garage	783
Detached Two-Car Garage	633
Covered Entry	41
Rear Veranda	406
Lower Veranda	739
Safe Room	78
Mechanical / Storage	1,087
Total Under Roof	12,190

The above square footage calculations are approximate as they are derived from a two-dimensional design sketch. Final working drawings shall have a calculated square footage that will be accurately figured to the outside of the veneer.

Christopher Phelps & Associates
a residential design firm
225 East Worthington Avenue
Suite 200
Charlotte, NC 28203
TEL: 704-377-0569
FAX: 704-377-0609


JULY 1, 2005

The Fink Residence

Lot 253, Brawley Harbor Place

The Point

Acknowledgement Of
Plans Submittal ONLY!
Date 9/29/05
Date

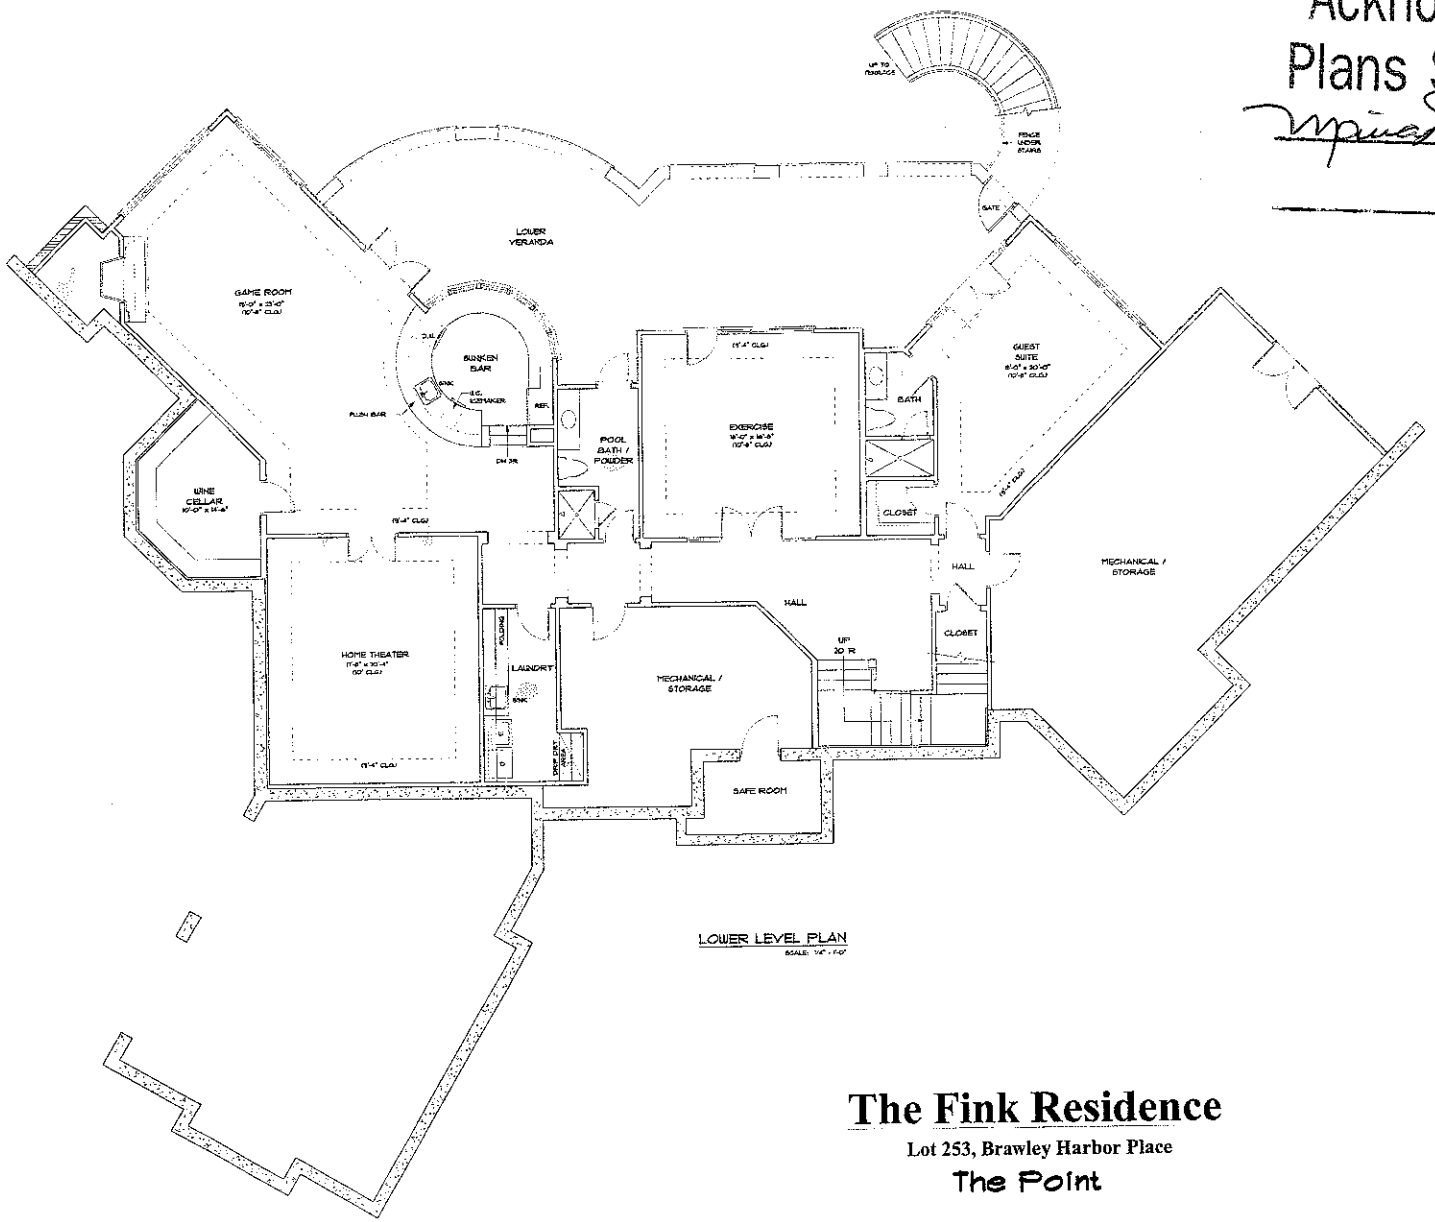

LOWER LEVEL PLAN
SCALE: 1/4" = 1'-0"

SQUARE FOOTAGE	
First Floor Heated	3,752
Second Floor Heated	1,836
Lower Level Heated	2,795
Total Heated Space	8,423
Two-Car Garage	783
Detached Two-Car Garage	533
Covered Entry	41
Rear Veranda	406
Lower Veranda	739
Safe Room	78
Mechanical / Storage	1,087
Total Under Roof	12,190

The above square footage calculations are approximate as they are derived from a non-dimensioned design sketch. Final working drawings shall have a calculated square footage that will be accurately figured to the outside of the veneer.

The Fink Residence

Lot 253, Brawley Harbor Place

The Point

Christopher Phelps & Associates
a residential design firm
226 East Worthington Avenue
Suite 200
Charlotte, NC 28203
TEL: 704-377-5565
FAX: 704-377-5909

JULY 1, 2005