IREDELL COUNTY HEALTH DEPARTMENT
ENVIRONMENTAL HEALTH DIVISION
Application For Improvement Permit

ALL items on this application form must be completed before Health Department can begin work. One application must be completed by the property owner or agent for each (proposed) site.

PERSONAL INFORMATION:

Applicant	Phone #	Mailing Address	City	State	Zip Code
Dienst Builders II	(704) 892-8426	9606-A Caldwell Commons Cir	Cornelius, N.C.	28031	

Current Property Owner	Mailing Address	City	State	Zip Code
Gary & Tedi Maves	38 Country Club DR.	Bloomington	IL	61108

PROPERTY INFORMATION:

(Proposed) Subdivision Name	(Proposed) Lot #	(Proposed) Block/Section #	State Road #
The Pointe	77	1A	

(Proposed) Water Supply: Public, Private Well	**Preliminary Plat Approval Date** (DEVELOPERS ONLY)	Tax Map #
Public (community)		

Specific Directions to Property Brawley School Rd. take a Right into traffic circle all the way around to meeting house Rd. Left on vineyard change over to Falmouth Rd. Lot on Right in curve.

TYPE OF FACILITY: (use check (X) or number as appropriate)

House X Mobile Home _____ Commercial _____ No. Bedrooms 4 No. Baths 4

No. Persons or Employees (commercial only) _____ Basement _____ Basement with Plumbing _____


Crawl Space X Concrete Slab _____ Garbage Disposal X Jaccuzi or spa _____

COVENANT AND SIGNATURE:

I hereby make application to the Iredell County Health Department for a soils/site evaluation of the property described above. This evaluation is to be conducted for the sole purpose of obtaining a septic system Improvement Permit. I hereby authorize Iredell County Health Department representatives to go onto the above property for purposes of conducting this evaluation. I understand that, by state law, any Improvement Permit issued on the above property may be voided if substantial changes are made to the designated sewage system site. The issuance of an Improvement Permit by the Iredell County Health Department does not relieve me from compliance with all other relevant state/local laws or regulations. As owner or authorized agent, I covenant that the contents of this application are true and represent the maximum facilities intended to be placed on this property to my knowledge to date.

I understand that any Improvement Permit issued on the above property is valid for five (5) years from the issuance date and is subject to revocation if the above described site plans or intended use changes.

1/22/04 DATE _____ SIGNATURE OF OWNER/AUTHORIZED AGENT

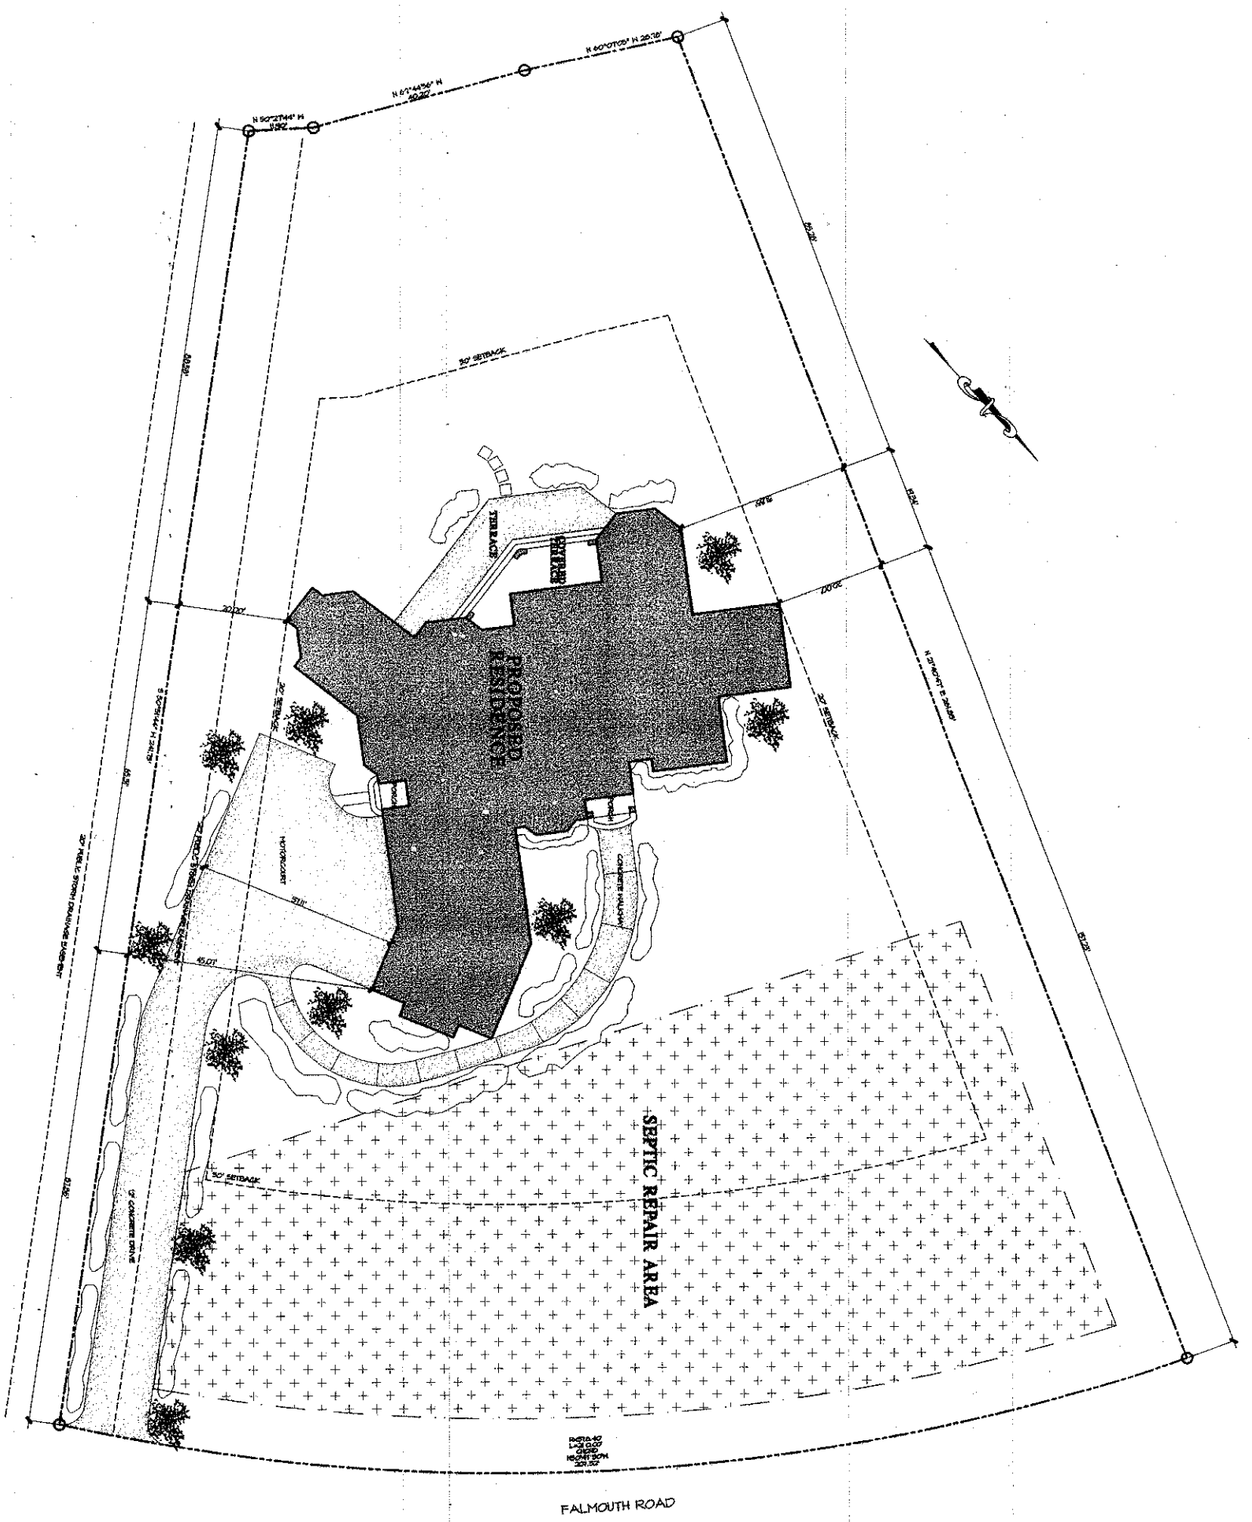

NOT FOR CONSTRUCTION

© Copyright, Carolina Design Group, Inc., 2023

SEAL

DRAWN BY: Cameron Taylor
DATE: October 24, 2023

DRAWING TITLE: SITE PLAN

SCALE: 1" = 10'-0"

SHEET NO. 2 OF 17 SHEETS

A New Residence For

Gary & Tedi Maves

Lot 77 The Point

CAROLINA DESIGN GROUP
a residential design firm
10602 Bailey Road Suite A, Cornelius NC 28031
voice: 704.895.7805 fax: 704.895.0599
www.carolinadesigngroup.com