NOTES:

- *ALL ANGLED WALLS ARE 45° U.N.O.
- *IB INDICATES BLOCKING FOR ABOVE CONCENTRATED LOADS AND ROOF BRACING POST LOADS U.N.O.
- *SEE FRAMING NOTE 10 FOR HEADER SIZES UNLESS NOTED ON PLAN
- *ALL DOORS ARE 6" FROM WALL UNLESS DIMENSIONED OTHERWISE
- *WEATHERSTRIP ALL DOORS INTO ATTIC SPACE

EXTERIOR WALL HEIGHT (h)	STUD SIZE/ SPACING
h < 10'	2x4 @ 16" oc
10' ≤ h ≤ 11'	2x4 @ 12" oc
11' ≤ h ≤ 16'	2x6 @ 16" oc
h >16'	CONSULT ENG.

GARAGE WALL TO BE 2x6 @ 16" O.C. IF EXCEEDING 10' IN HEIGHT

DOOR SCHEDULE

	SIZE	DESCRIPTION
1	5'-0" x 8'-0"	FRENCH HINGED, 6 ARCHED TRANSOM
2	3'-0" x 10'-0"	ARCHED OPENING
3	2'-6" x 8'-0"	SOLID PANEL DOOR
4	2'-8" x 8'-0"	SOLID PANEL DOOR
5	3'-0" x 10'-0"	ARCHED OPENING
6	2'-6" x 8'-0"	SOLID PANEL DOOR
7	5'-0" x 10'-0"	ARCHED OPENING
8	5'-0" x 10'-0"	ARCHED OPENING
9	5'-0" x 10'-0"	ARCHED OPENING
10	14'-0" x 10'-0"	ARCHED OPENING
11	3'-0" x 8'-0"	FRENCH FIXED
12	2'-0" x 8'-0"	FRENCH
13	5'-0" x 8'-0"	FRENCH
14	4'-0" x 10'-0"	ARCHED OPENING
15	3'-0" x 8'-0"	ARCHED OPENING
16	5'-0" x 8'-0"	20 MIN FIRE DOOR
17	3'-0" x 8'-0"	FRENCH
18	2'-0" x 8'-0"	SOLID PANEL DOOR
19	3'-0" x 6'-8"	SOLID PANEL DOOR
20	2'-0" x 6'-8"	SOLID PANEL DOOR
21	2'-8" x 6'-8"	FRENCH
22	2'-0" x 6'-8"	FRENCH
23	2'-0" x 6'-8"	FRENCH FIXED
24	3'-0" x 7'-0"	ARCHED OPENING
25	2'-0" x 6'-8"	FRENCH W/ 6" ARCHED TRANSOM
26	2'-0" x 6'-8"	POCKET DOOR

WINDOW SCHEDULE

	SIZE	DESCRIPTION
A	2'-0" x 6'-0"	ARCHED CASEMENT
B	2'-0" x 5'-0"	ARCHED CASEMENT
C	1'-0" x 5'-0"	CASEMENT W/ 6" TRANSOM
D	2'-0" x 5'-0"	CASEMENT W/ 6" TRANSOM
E	3'-0" x 4'-0"	ARCHED FIXED
F	1'-0" x 5'-0"	CASEMENT W/ 6" ARCHED TRANSOM
G	4'-0" x 5'-0"	CASEMENT W/ FALSE MULL & 6" ARCHED TRANSOM
H	2'-0" x 4'-0"	CASEMENT
J	1'-0" x 2'-0"	ARCHED FIXED
K	3'-0" x 1'-0"	ARCHED FIXED
L	2'-0" x 4'-0"	CASEMENT
M	2'-0" x 4'-0"	CASEMENT
N	2'-0" x 5'-0"	CASEMENT
O	4'-0" x 5'-0"	CASEMENT
P	2'-0" x 5'-0"	CASEMENT
Q	1'-0" x 4'-0"	FIXED
R	2'-0" x 3'-0"	CASEMENT
S	2'-0" x 3'-0"	CASEMENT
T	2'-0" x 4'-0"	CASEMENT

Square Footage

10/29/08 CTT

Main Level Heated	2,899 Sq.Ft.
Upper Level Heated	1,293 Sq.Ft.
Total Heated	4,192 Sq.Ft.
Covered Entry	32 Sq.Ft.
Covered Side Entry	24 Sq.Ft.
Three Car Garage	1000 Sq.Ft.
Loggia	189 Sq.Ft.
Climatized Storage	314 Sq.Ft.
Total Under Roof	5,751 Sq.Ft.

NOT FOR CONSTRUCTION

© Copyright, Carolina Design Group, Inc. - 2008

CAROLINA DESIGN GROUP
a residential design firm
10602 Bailey Road Suite A, Cornelius NC 28031
voice: 704.895.7805 fax: 704.895.8599
www.carolinadesigngroup.com

A New Residence For

Gary & Tedi Maves

Lot 77 The Point

SEAL

NORTH CAROLINA PROFESSIONAL SEAL 27309 ENGINEER MICHAEL R. GERALD


10/30/08

DRAWN BY:	DATE:
Cameron Taylor	October 29, 2008

DRAWING TITLE:
UPPER LEVEL FLOOR PLAN

SCALE: 1/4" = 1'-0"

SHEET NO:
7
OF 17 SHEETS

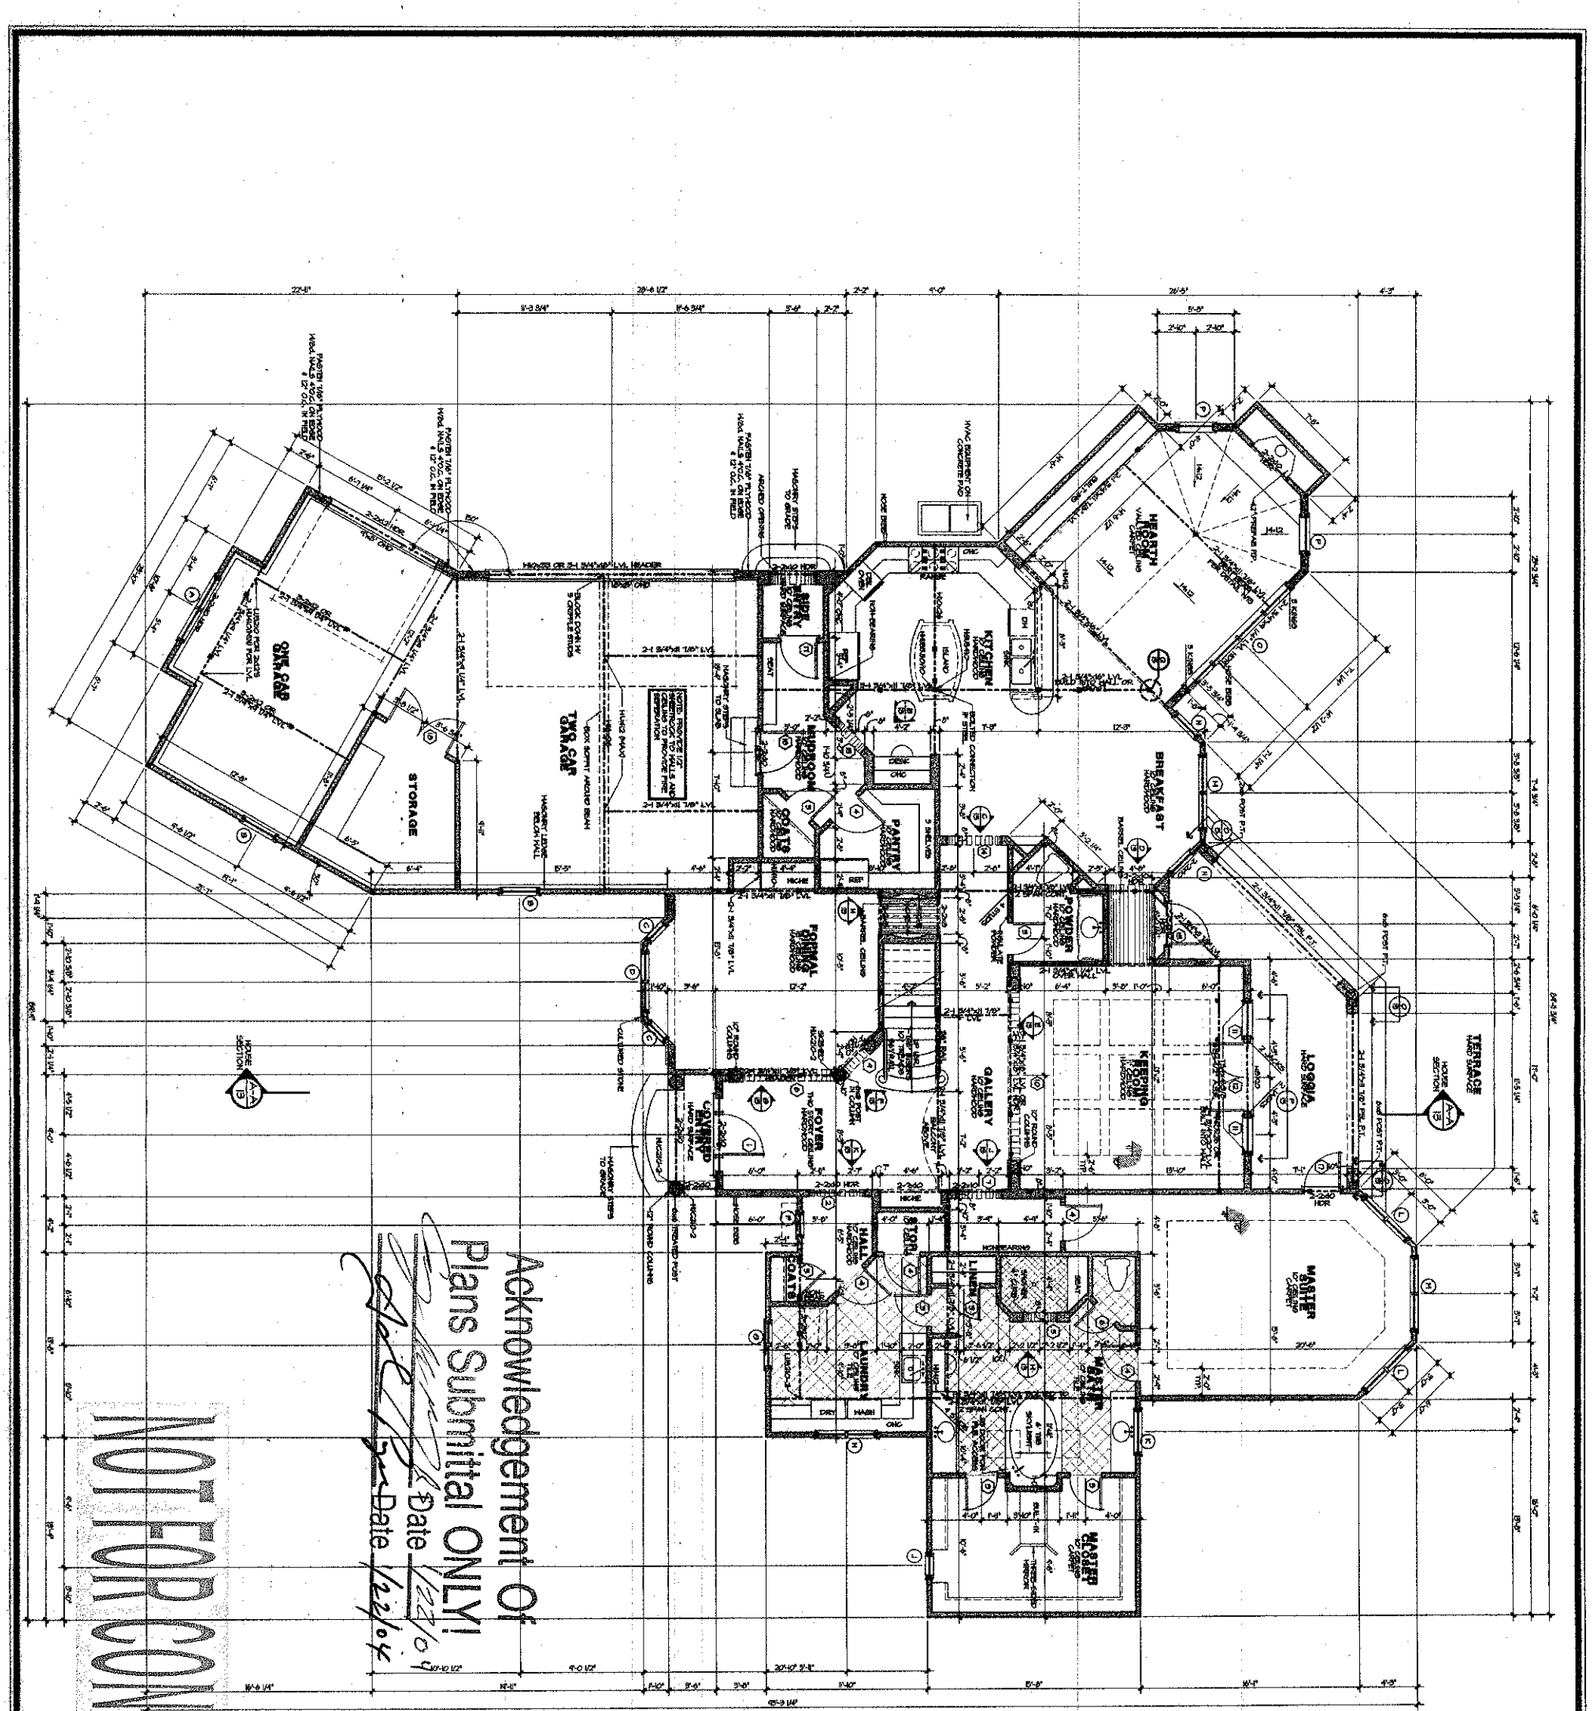

Acknowledgement Of
Plans Submittal ONLY!
Date 1/22/04
Date 1/22/04

NOT FOR CONSTRUCTION

Square Footage

Main Level Heated	3,889 Sq.Ft.
Upper Level Heated	1,863 Sq.Ft.
Total Heated	5,752 Sq.Ft.
Garage	1,092 Sq.Ft.
Covered Rear Entry	128 Sq.Ft.
Covered Front Porch	324 Sq.Ft.
Covered Deck	1000 Sq.Ft.
Unheated Storage	314 Sq.Ft.
Total Under Roof	8751 Sq.Ft.

WINDOW SCHEDULE

NO	SIZE	DESCRIPTION
A	3'-0" x 4'-0"	ARCHED CASEMENT
B	3'-0" x 4'-0"	ARCHED CASEMENT
C	3'-0" x 4'-0"	CASEMENT W/ 6" TRANSOM
D	3'-0" x 4'-0"	ARCHED CASEMENT W/ 6" TRANSOM
E	3'-0" x 4'-0"	CASEMENT W/ 6" ARCHED TRANSOM
F	5'-0" x 4'-0"	2 UP ARCHED CASEMENT W/ 6" ARCHED TRANSOM
G	3'-0" x 4'-0"	CASEMENT
H	3'-0" x 6'-0"	ARCHED FIXED
I	1'-0" x 2'-0"	CASEMENT
J	3'-0" x 5'-11"	ARCHED FIXED
K	3'-0" x 4'-0"	CASEMENT
L	3'-0" x 4'-0"	CASEMENT
M	3'-0" x 4'-0"	CASEMENT
N	3'-0" x 4'-0"	CASEMENT
O	2'-0" x 3'-0"	CASEMENT

DOOR SCHEDULE

NO	SIZE	DESCRIPTION
1	9'-0" x 8'-0"	FRENCH W/FULL LITE ARCHED TRANSOM
2	6'-0" x 8'-0"	ARCHED OPENING
3	2'-6" x 6'-8"	SOLID PANEL DOOR
4	2'-6" x 6'-8"	ARCHED OPENING
5	2'-6" x 6'-8"	SOLID PANEL DOOR
6	2'-6" x 6'-8"	ARCHED OPENING
7	2'-6" x 6'-8"	SOLID PANEL DOOR
8	2'-6" x 6'-8"	ARCHED OPENING
9	2'-6" x 6'-8"	SOLID PANEL DOOR
10	2'-6" x 6'-8"	ARCHED OPENING
11	2'-6" x 6'-8"	SOLID PANEL DOOR
12	2'-6" x 6'-8"	ARCHED OPENING
13	2'-6" x 6'-8"	SOLID PANEL DOOR
14	2'-6" x 6'-8"	FRENCH
15	2'-6" x 6'-8"	FRENCH
16	2'-6" x 6'-8"	FRENCH
17	2'-6" x 6'-8"	FRENCH
18	2'-6" x 6'-8"	FRENCH
19	2'-6" x 6'-8"	FRENCH
20	2'-6" x 6'-8"	FRENCH W/ 6" ARCHED TRANSOM
21	2'-6" x 6'-8"	FRENCH W/ 6" ARCHED TRANSOM
22	2'-6" x 6'-8"	POCKET DOOR

NOTES:

FULL HEIGHT WALLS ARE 10'-1" U.N.O.

ALL EXTERIOR BLOCKING FOR ARCH'D OPENINGS TO BE CONCRETE BLOCK AND FLOOR

ALL DOORS ARE 6" FROM WALL UNLESS OTHERWISE NOTED ON PLAN

ALL DOORS ARE 6" FROM HALL UNLESS DIMENSIONED OTHERWISE

MAIN LEVEL	9'-1 1/8"
UPPER LEVEL	8'-1 1/8"
GARAGE	10'-1 1/8"
	2'-6" & 10'-0" OC
	2'-6" & 10'-0" OC
	2'-6" & 10'-0" OC

ALL EXTERIOR WALL TO BE 2'-6" W/ 10" CONC. BLOCK & FOOTING TO BE 24" WIDE

SEAL

A New Residence For

Gary & Tedi Maves

Lot 77 The Point

CAROLINA DESIGN GROUP
a residential design firm
10602 Bailey Road Suite A, Cornelius NC 28031
voice: 704.895.7805 fax: 704.895.0599
www.carolinadesigngroup.com

DRAWN BY: Cameron Taylor
DATE: October 24, 2003

DRAWING TITLE
MAIN LEVEL FLOOR PLAN

SCALE: 1/4" = 1'-0"

SHEET NO. 5 OF 17 SHEETS

Copyright, Carolina Design Group, Inc. 2003