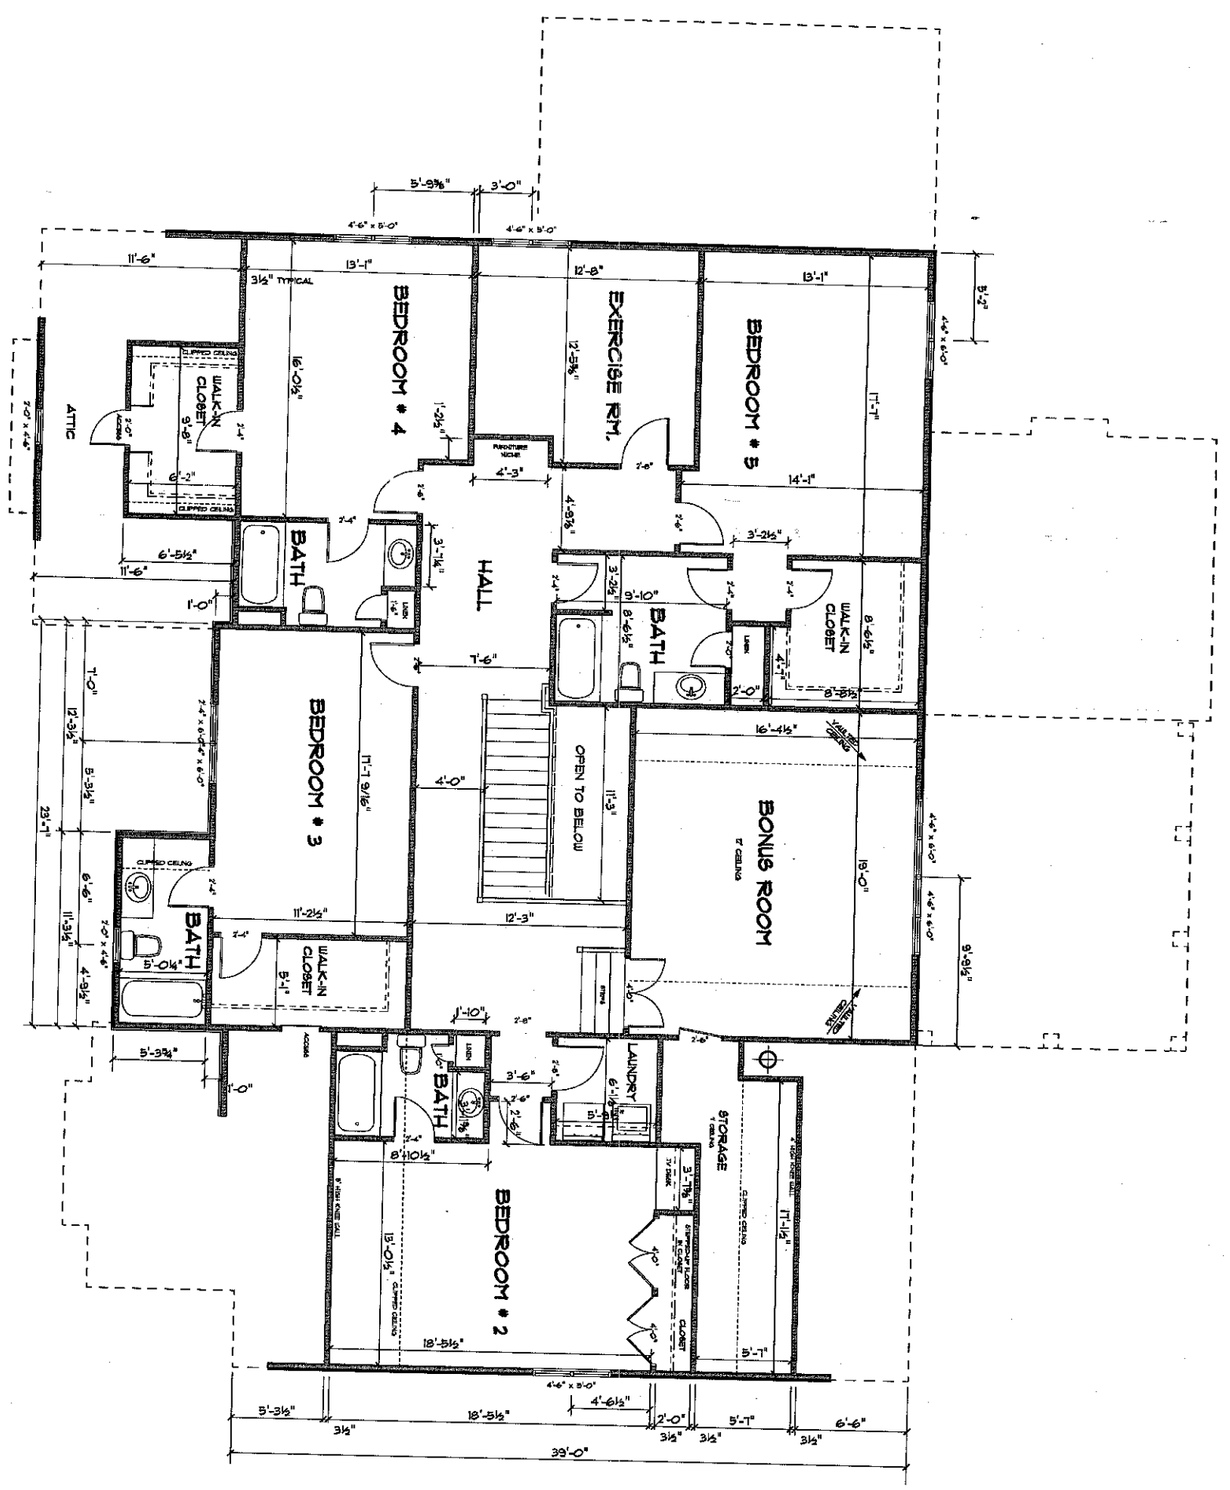


UPPER FLOOR PLAN

SCALE: 1/4" = 1'-0" 9'-1 1/2" CEILING THIS LEVEL

1 / A-6

8-26-09

SHEET No. A-6 OF 8

SECOND FLOOR PLAN

SCALE: 1/4" = 1' - 0"

PLANS FOR: Mr. and Mrs. Zammitti
Lot 78, The Point
Mooresville, NC 28117

Courtland Home Builders
P.O. Box 3190, Mooresville, NC 28117
704-363-1622
www. CourtlandHomeBuilders.com