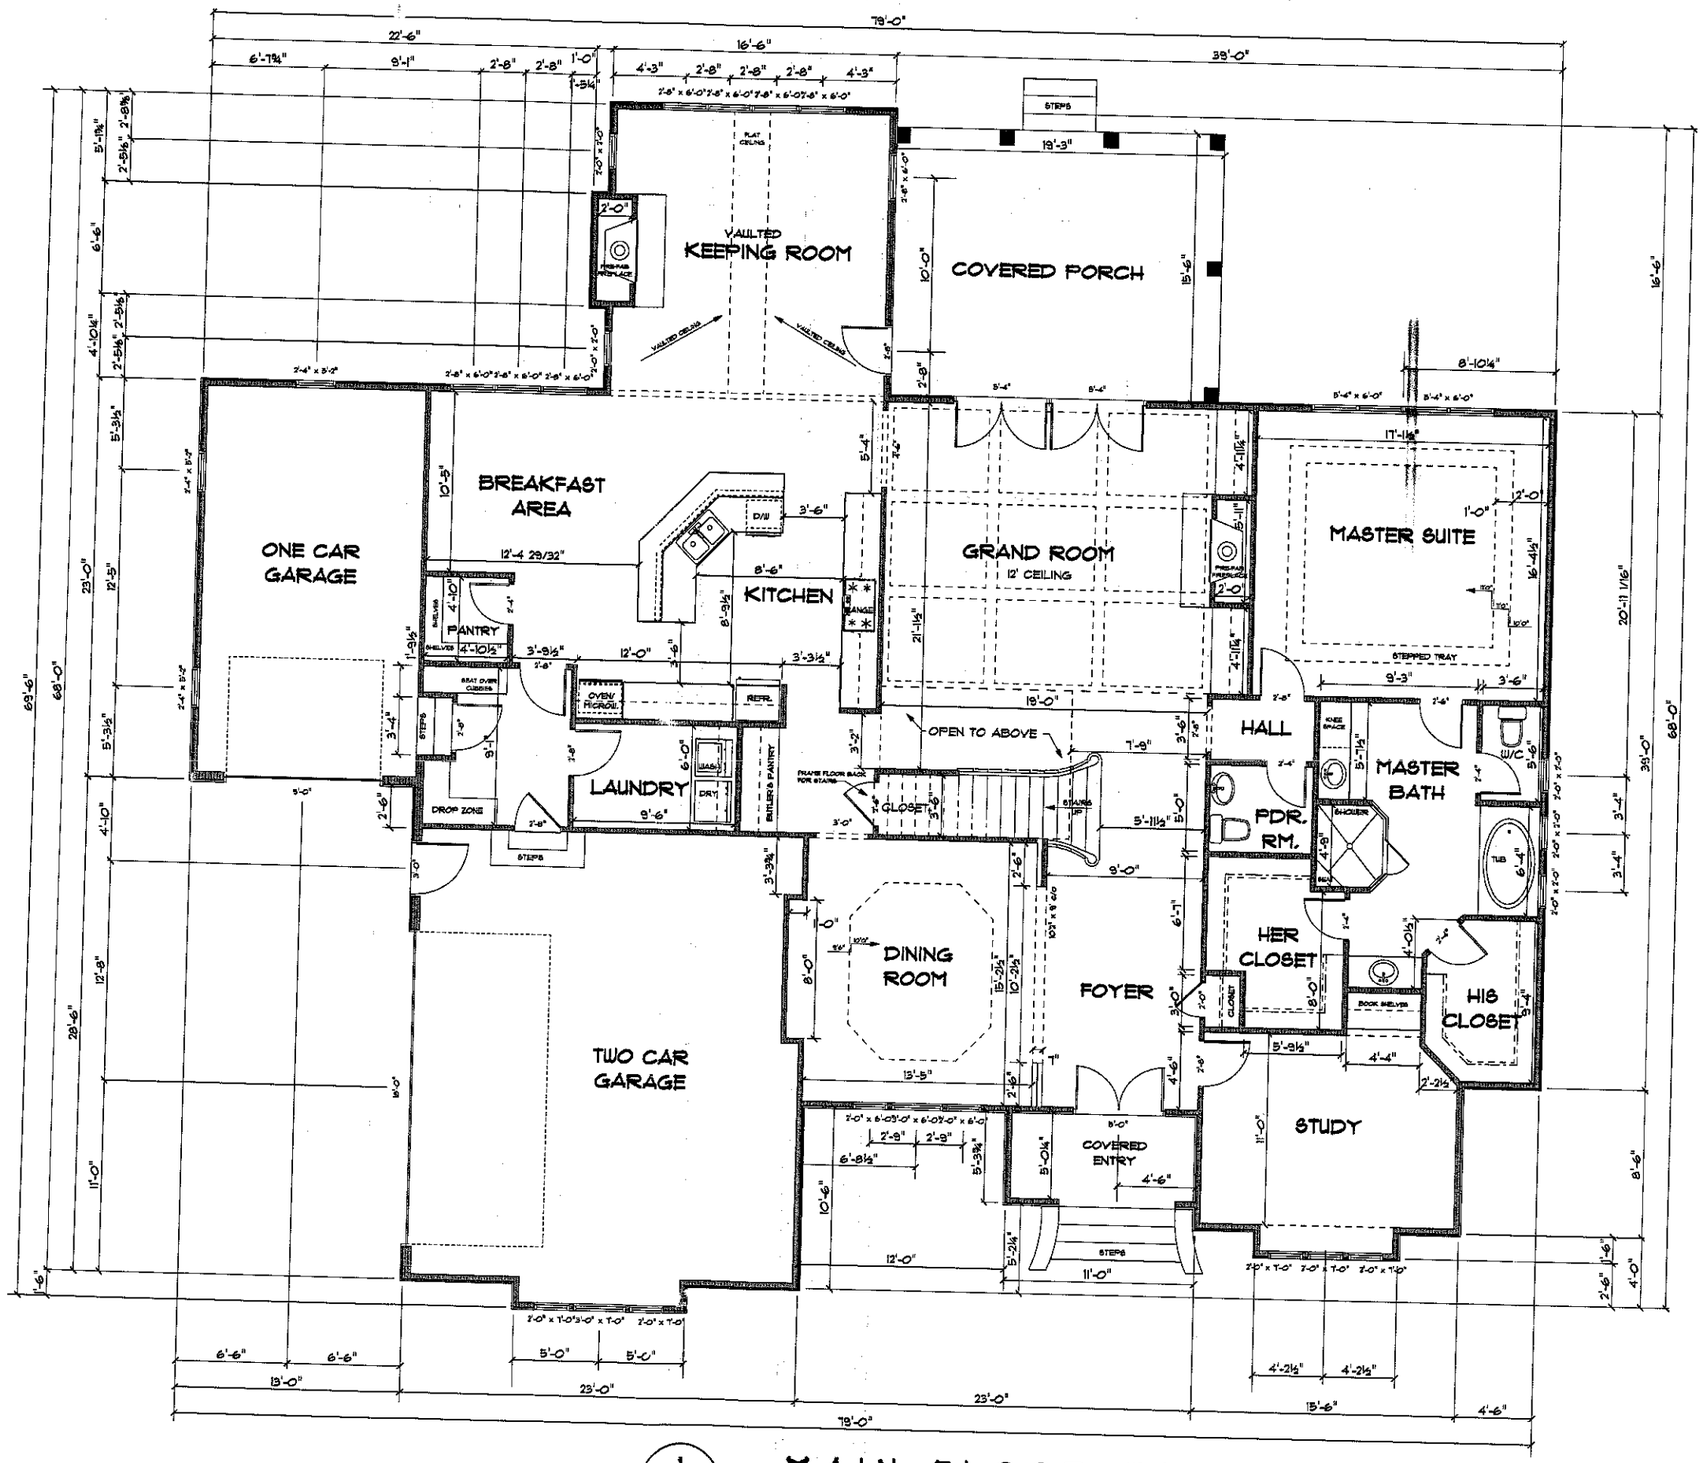


1 / A-5 MAIN FLOOR PLAN

SCALE: 1/4" = 1'-0" 10' 1 1/2" CEILING THIS LEVEL

8-26-09

Courtland Home Builders
P.O. Box 3190, Mooresville, NC 28117
704-363-1622
www. CourtlandHomeBuilders.com

PLANS FOR: Mr. and Mrs. Zammitti
Lot 78, The Point
Mooresville, NC 28117

MAIN FLOOR PLAN
SCALE: 1/4" = 1'-0"

SHEET No. A-5 OF 8