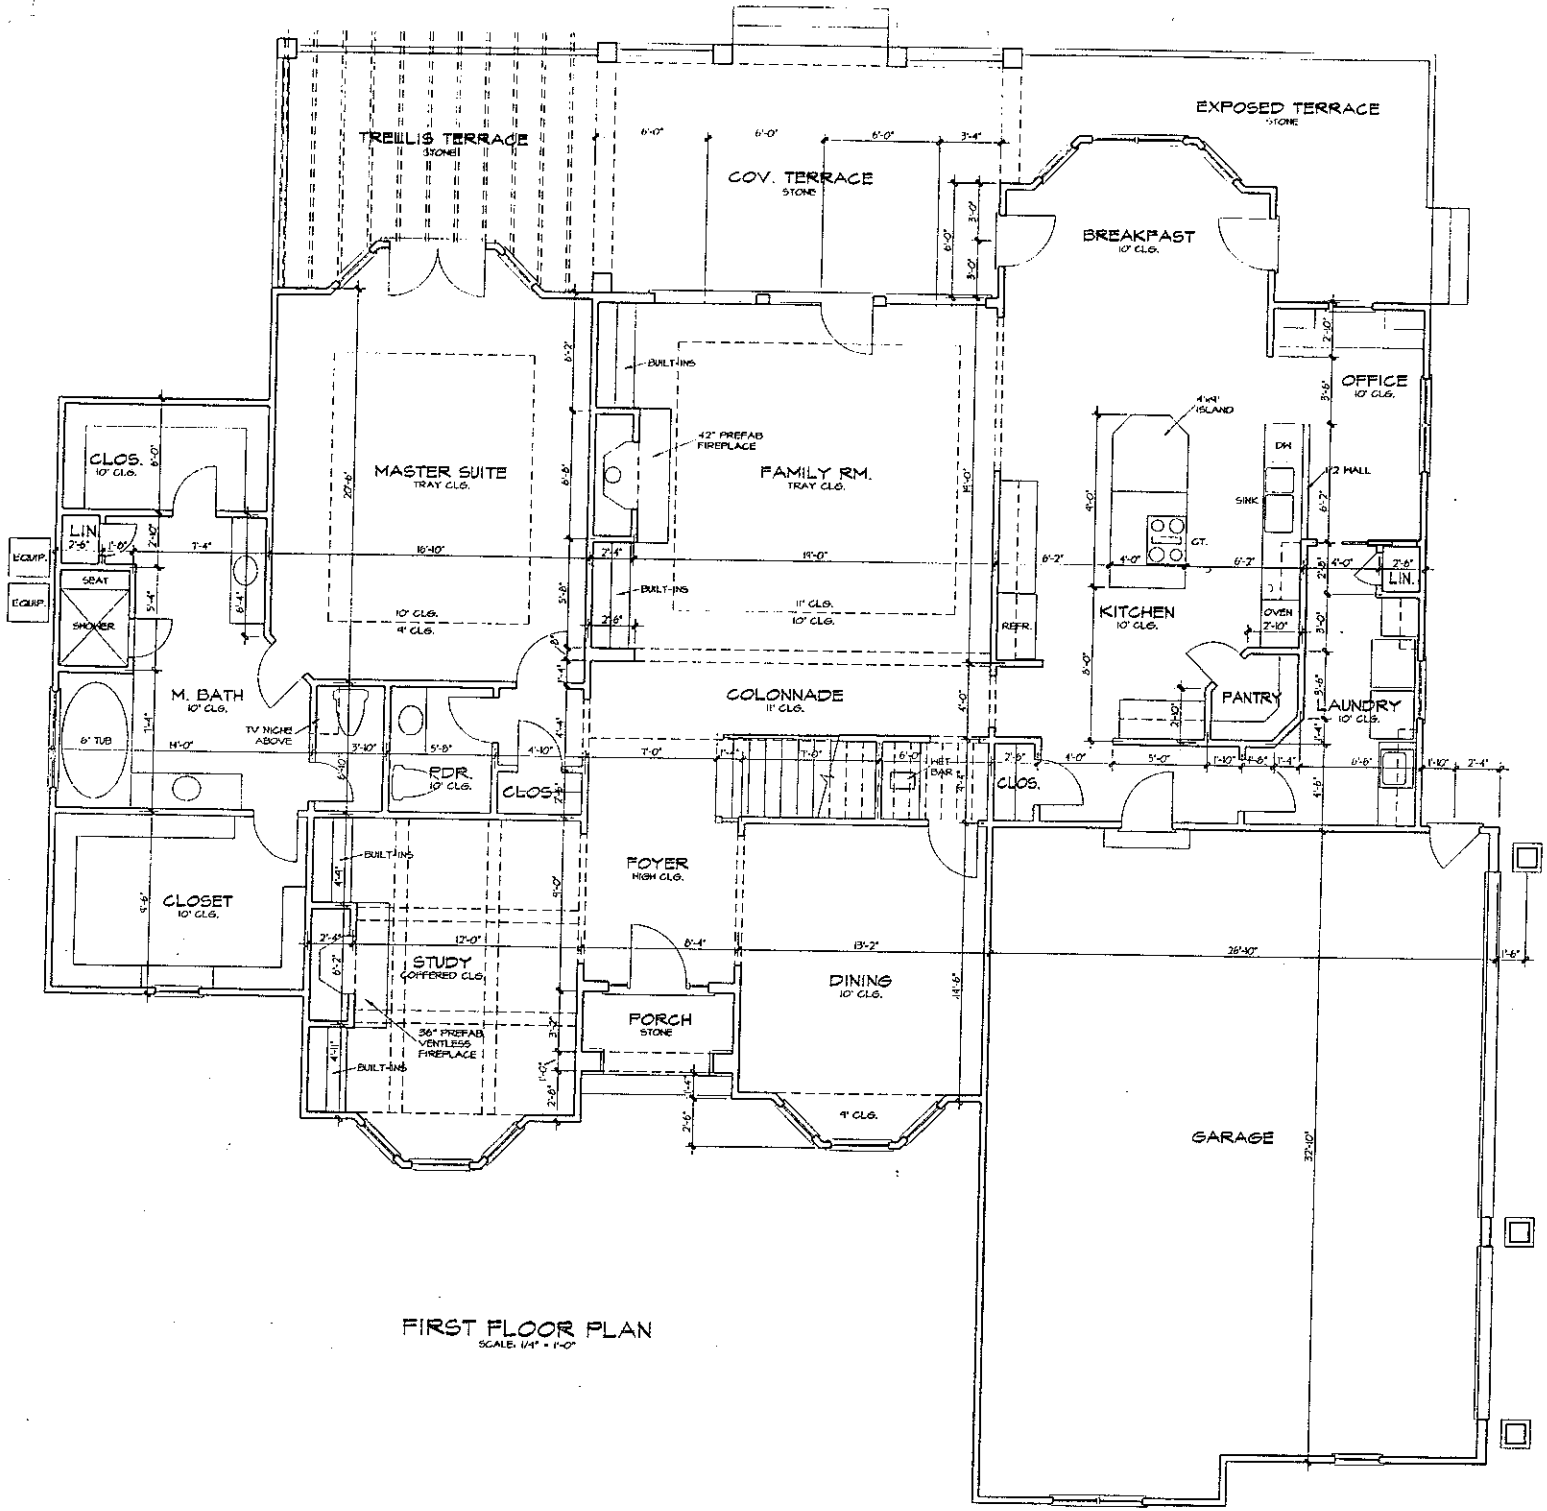



FIRST FLOOR PLAN
SCALE: 1/4" = 1'-0"

LOT 80
THE POINT

LAKE NORMAN
Signature
HOMES INC.

DATE
1-5-03

SHEET

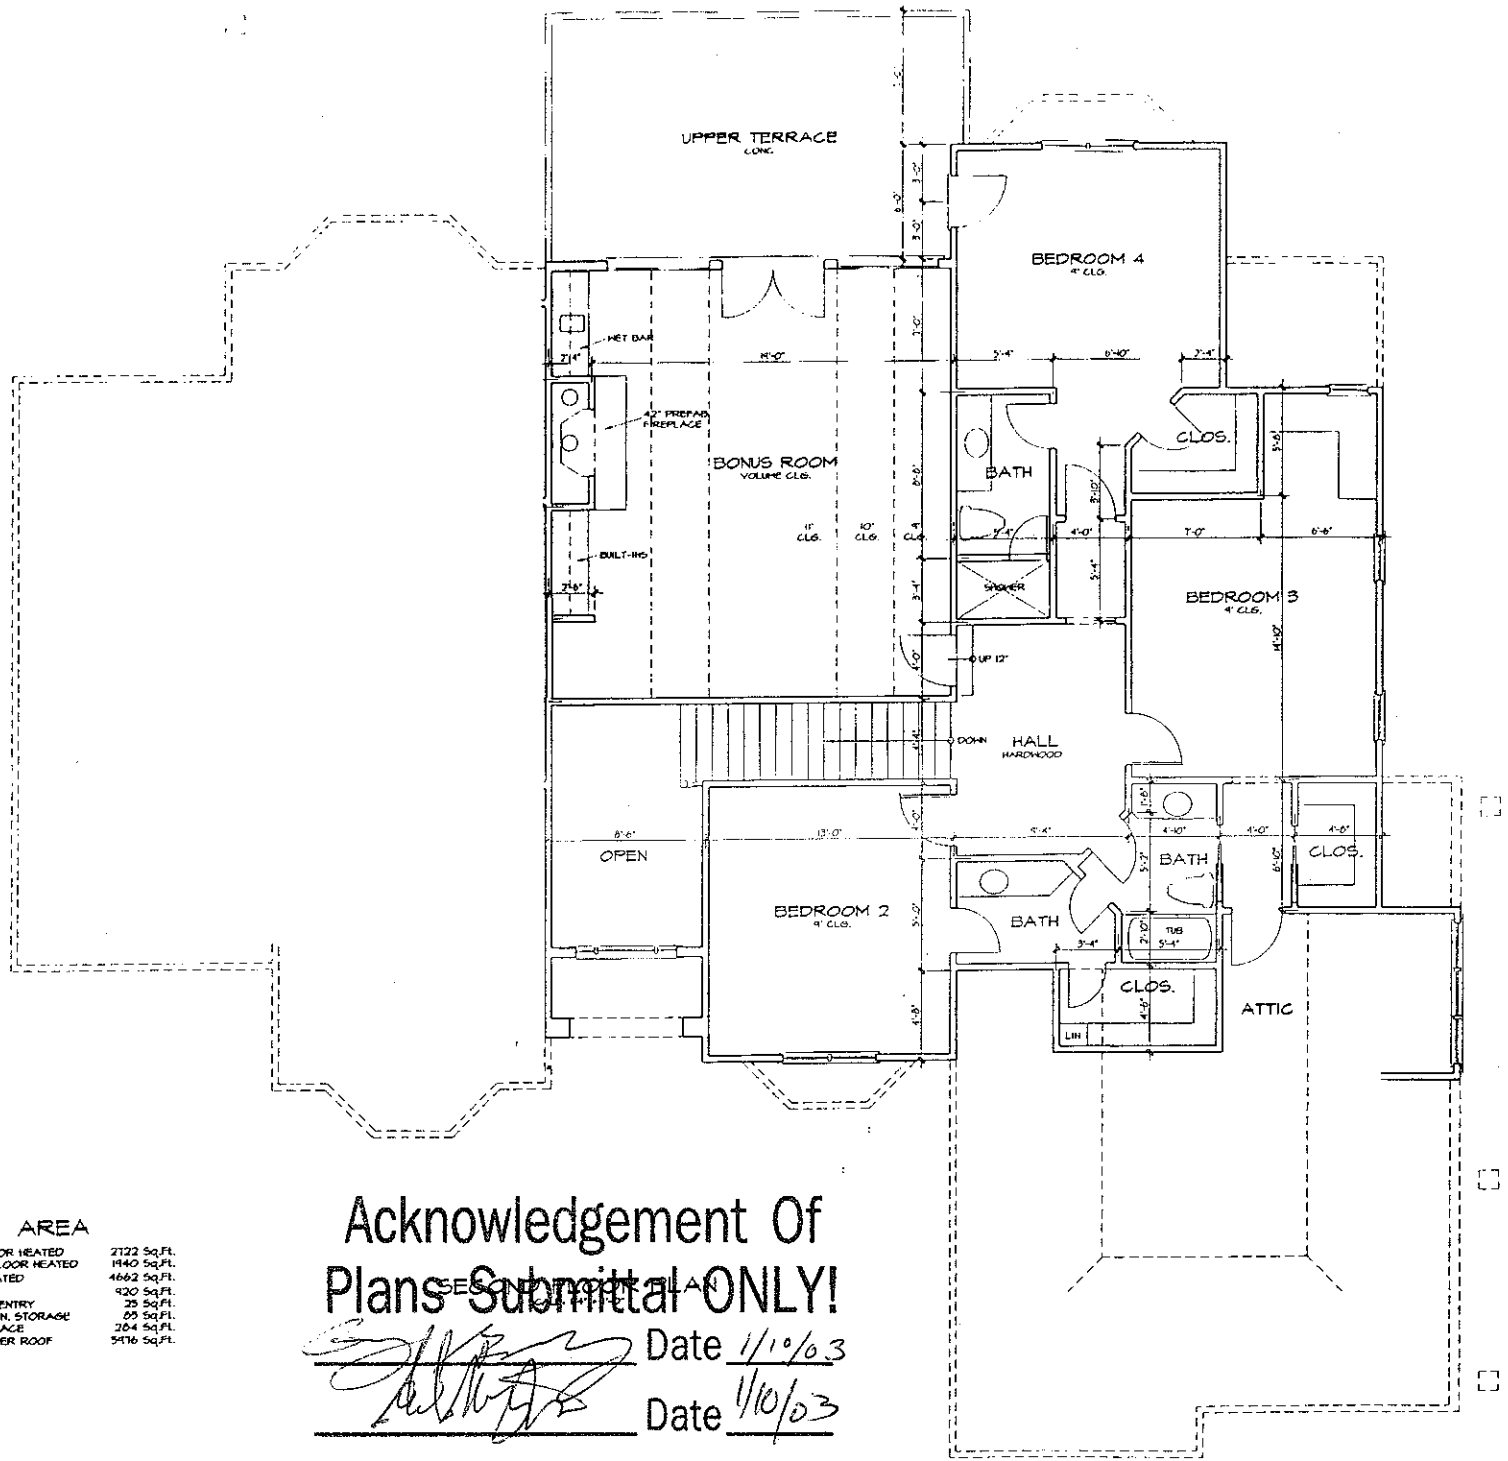

AREA

FIRST FLOOR HEATED	2722 Sq.Ft.
SECOND FLOOR HEATED	1940 Sq.Ft.
TOTAL HEATED	4662 Sq.Ft.
GARAGE	920 Sq.Ft.
COVERED ENTRY	25 Sq.Ft.
UPPER UNFIN. STORAGE	85 Sq.Ft.
COV. TERRACE	284 Sq.Ft.
TOTAL UNDER ROOF	5976 Sq.Ft.

SECOND FLOOR PLAN

Acknowledgement Of Plans Submittal ONLY!

Date 1/10/03

Date 1/10/03

LOT 80
THE POINT

LAKE NORMAN
Signature
HOMES INC.

DATE
1-5-05

SHEET