IREDELL COUNTY HEALTH DEPARTMENT
ENVIRONMENTAL HEALTH DIVISION
Application For Improvement Permit
Site Plan Form

INSTRUCTIONS TO APPLICANT: (Items in Parentheses are to be performed by DEVELOPERS ONLY)

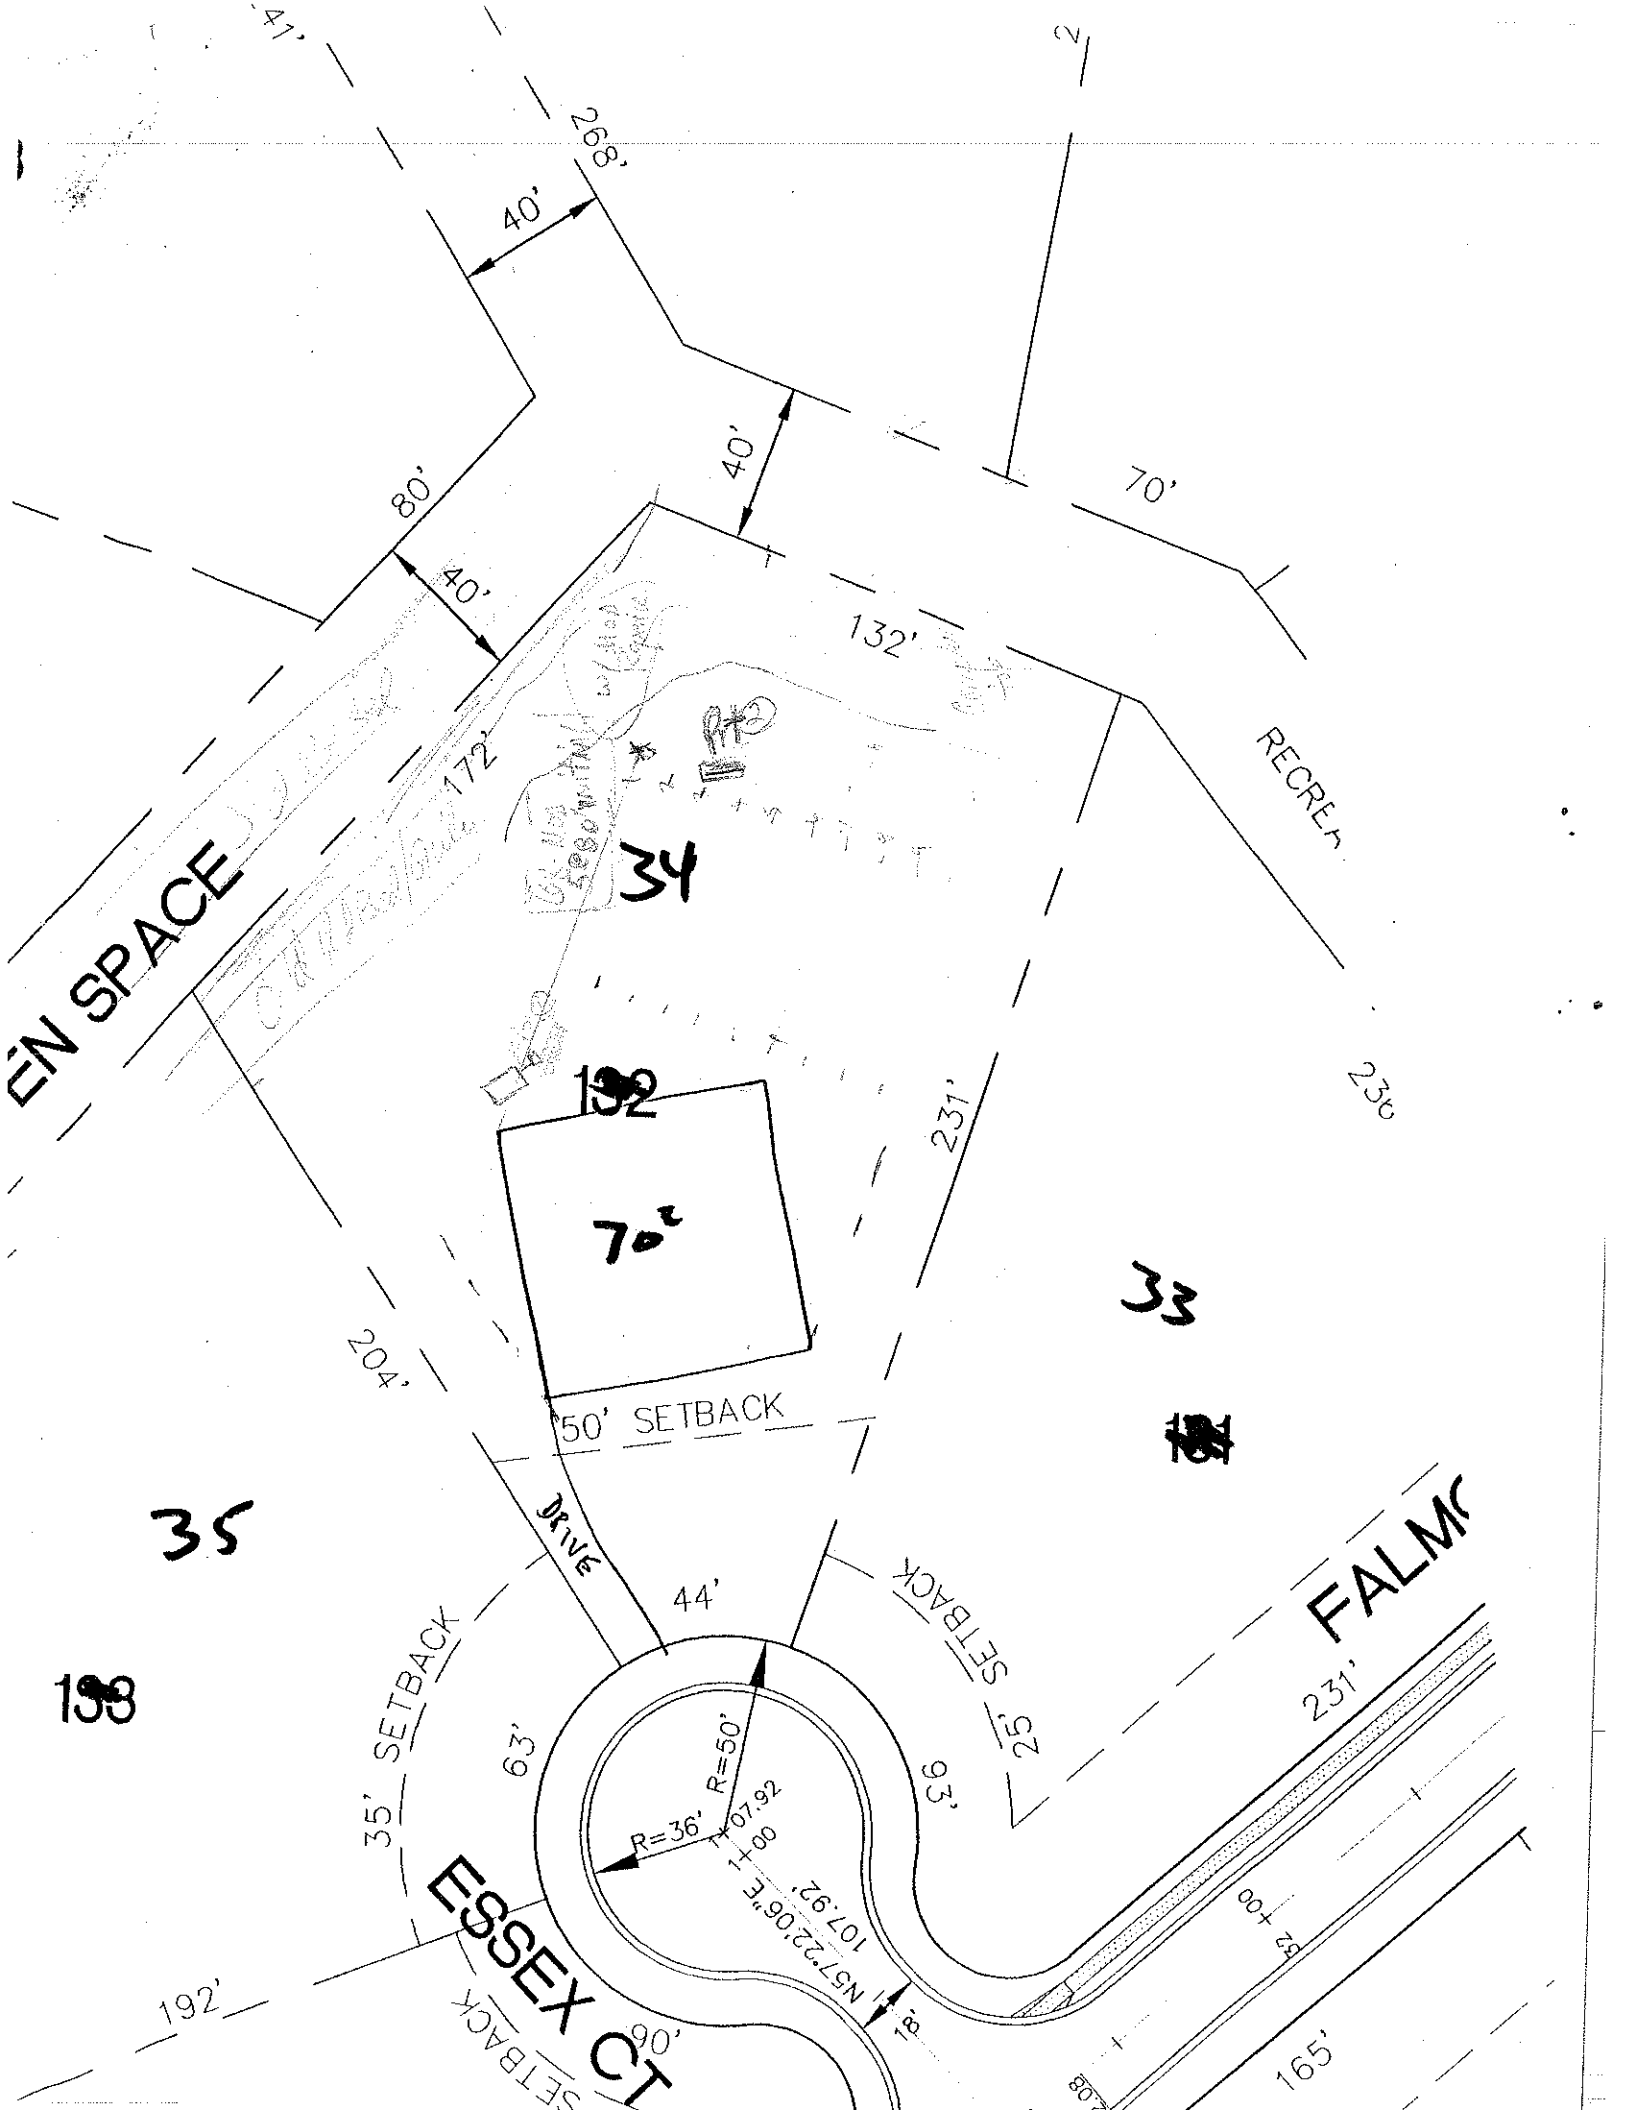
All property corners must be staked and flagged with dimensions matching those shown on an approved final (preliminary) plat (**and** proposed house dimensions must be staked and flagged) before the Iredell County Health Department can begin review work on this proposed site. An application for an Improvement Permit is considered complete **only** when this site plan form is completed, signed, and attached to the application form.

As Close To Scale As Is Possible: 1. Draw in the proposed lot showing **all** proposed lot dimensions and orientation to proposed streets or roads. 2. Draw in the proposed structure showing dimensions and distances to property lines (include decks, walkways, etc.). E. Draw in the proposed driveway location. 4. Draw in all wells, both existing and proposed, including those on adjacent property (if known). 5. Draw in any other structure ie. sheds, outbuildings, pools, etc. which will occupy space on the proposed lot.

See Attached 1" = 50'
Site Plan

I hereby convenant that the above representation is correct to the best of my knowledge and ability.

Dec 30, 1997 Date Paul G. Perry SIGNATURE OF OWNER/AUTHORIZED AGENT


268'
40'
80'
40'
40'
70'
132'
172'
RECREA
EN SPACE
34
192
70'
231'
230
204'
50' SETBACK
33
35
DRIVE
44'
SETBACK
35' SETBACK
63'
63'
25'
FALM
231'
198
R=50'
R=36'
107.92
1+00
N57°22'06"E
107.92'
18'
ESSEX CT
192'
90'
SETBACK
165'