IREDELL COUNTY HEATLH DEPARTMENT

PAGE 2: *SITE PLAN WORKSHEET*

SEE THE SAMPLE SITE PLAN BELOW. INCOMPLETE SITE PLANS WILL BE RETURNED TO YOU FOR COMPLETION AND MAY RESULT IN A DELAY IN THE ISSUANCE OF YOUR SEPTIC SYSTEM PERMIT!!!

Place an (X) beside each item as you complete the site plan:

- ✓ **Property Line measurements are clearly identified...**
- ✓ **All proposed structures are indicated...**
  SHOW: proposed house or business footprint, wells, water lines, patios, pools and decks, and any other item that will occupy space on the site
- ✓ **Front and side setbacks from property line...**
- ✓ **Preferred driveway location and configuration, preferred well location...**
- ✓ **Area you prefer your septic system to be placed...**
- ✓ **North arrow, or other sufficient indicator of direction...**

Circle N/A on the following if appropriate:


- ~~N/A~~ **Location of septic systems and wells within 100' of your property... N/A**
- ~~N/A~~ **Location of easements and rights of ways on your property... N/A**
- ~~N/A~~ **Location of any designated wetlands on the property... N/A**


Signature: S. Newell
Property owner or owner's legal representative signature (SIGNATURE REQUIRED)

3-5-05
DATE

USE THIS SPACE TO DRAW YOUR SITE PLAN

PLEASE SEE ATTACHED.

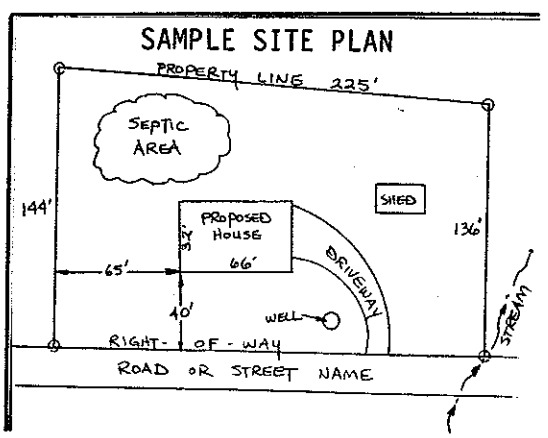

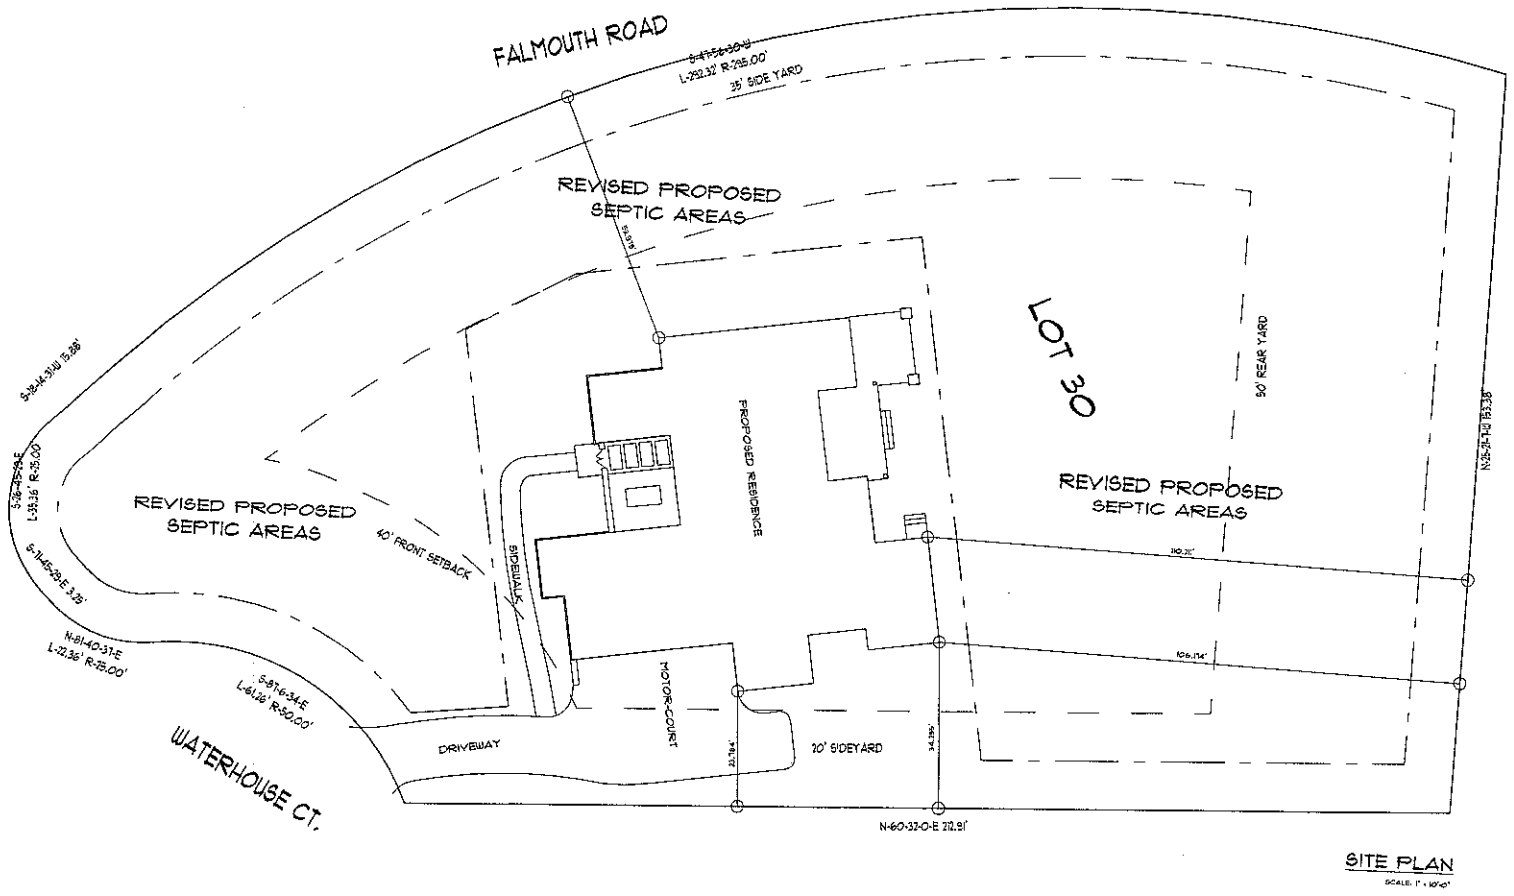

SITE PLAN

SCALE: 1" = 10'-0"

ENGINEERED BY:

ROBERT P. QUEEN, PE
2632 PAMLICO DRIVE
SHELBY, NC 28152
704-477-0105

Custom Residential Designs

P.O. Box 691286
Mint Hill, NC 28227
tel: 704-545-2928
fax: 704-545-0600

PROJECT:

THE PATRICK-SMITH RESIDENCE

LOT 30, WATERHOUSE CT.

© COPYRIGHT 2014

DRAWN BY:
JJ.BARJA/J.STEFANIK

DATE:
05/29/2014

REVISED:

SHEET 1 OF 16