IREDELL COUNTY HEATLH DEPARTMENT
ENVIRONMENTAL HEALTH DIVISION
PAGE 2: *SITE PLAN WORKSHEET*

SEE THE "SAMPLE SITE PLAN" BELOW. *INCOMPLETE SITE PLANS WILL BE RETURNED TO YOU FOR COMPLETION AND MAY RESULT IN A DELAY IN THE ISSUANCE OF YOUR SEPTIC SYSTEM PERMIT!!!*

Place an (X) beside each item as you complete the site plan:

- ✓ Property Line measurements are clearly identified...
- ✓ All proposed structures are indicated...
  SHOW: proposed house or business footprint, wells, water lines, patios, pools and decks, and any other item that will occupy space on the site
- ✓ Front and side setbacks from property line...
- ✓ Preferred driveway location and configuration, preferred well location...
- ✓ Area you prefer your septic system to be placed...
- ✓ North arrow, or other sufficient indicator of direction...

Circle N/A on the following if appropriate:


- ✓ Location of septic systems and wells within 100' of your property... N/A
- ✓ Location of easements and rights of ways on your property... N/A
- ___ Location of any designated wetlands on the property... N/A

Signature: [signature] 3/10/11

REQUIRED property owner or owner's legal representative signature. DATE

USE THIS SPACE TO DRAW YOUR SITE PLAN

See attached

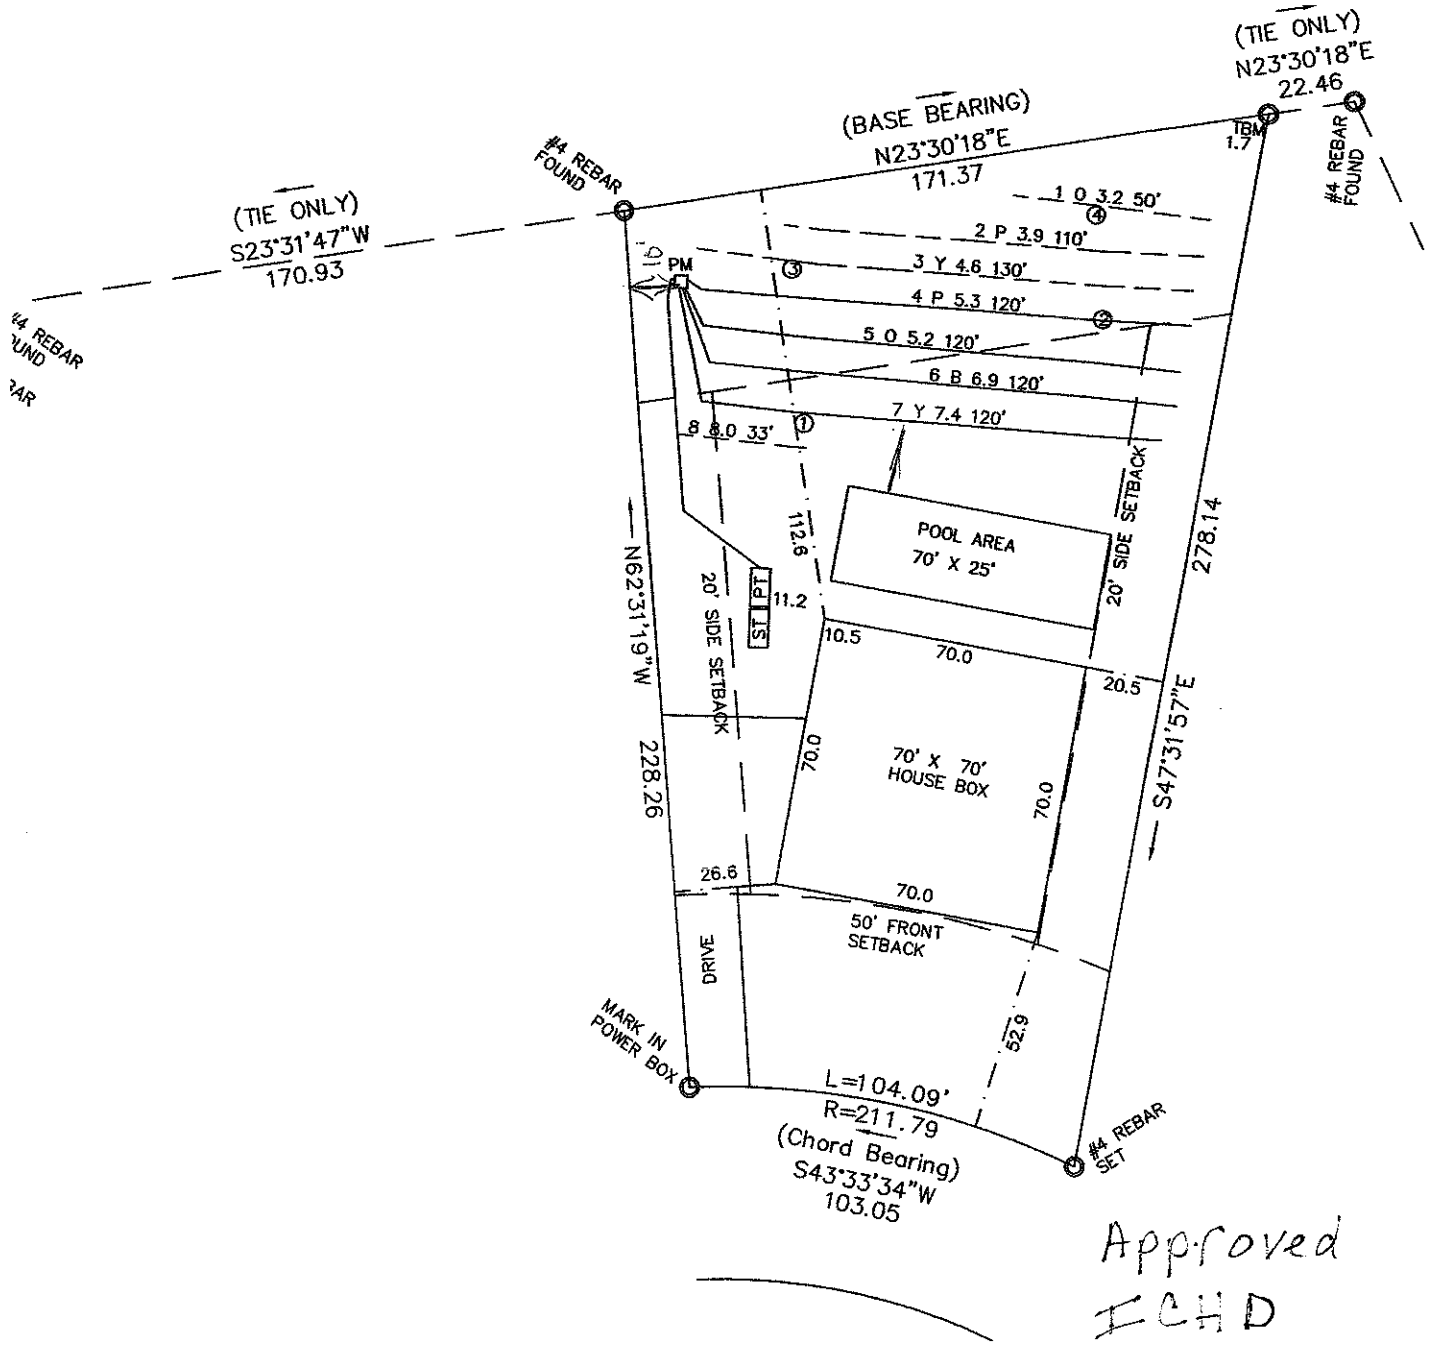

Approved
ECHD
3-14-11
gm

PLOT PLAN SURVEY

OF

LOT 15 THE POINT ON NORMAN, PH. 1A, MAP 3

DAVIDSON TWSP., IREDELL CO., N.C.

STEVE L. & TRACY C. HARWELL

SCALE 1" = 50'

ACQUIRED BY:

FIELD BOOK:
FILE: POINT LOT 15 PH1M3
DC FILE:
TAX MAP NO: 4635141112