
Acknowledgement Of
Plans Submittal ONLY!
Date 11/6/12
Date 11/7/12

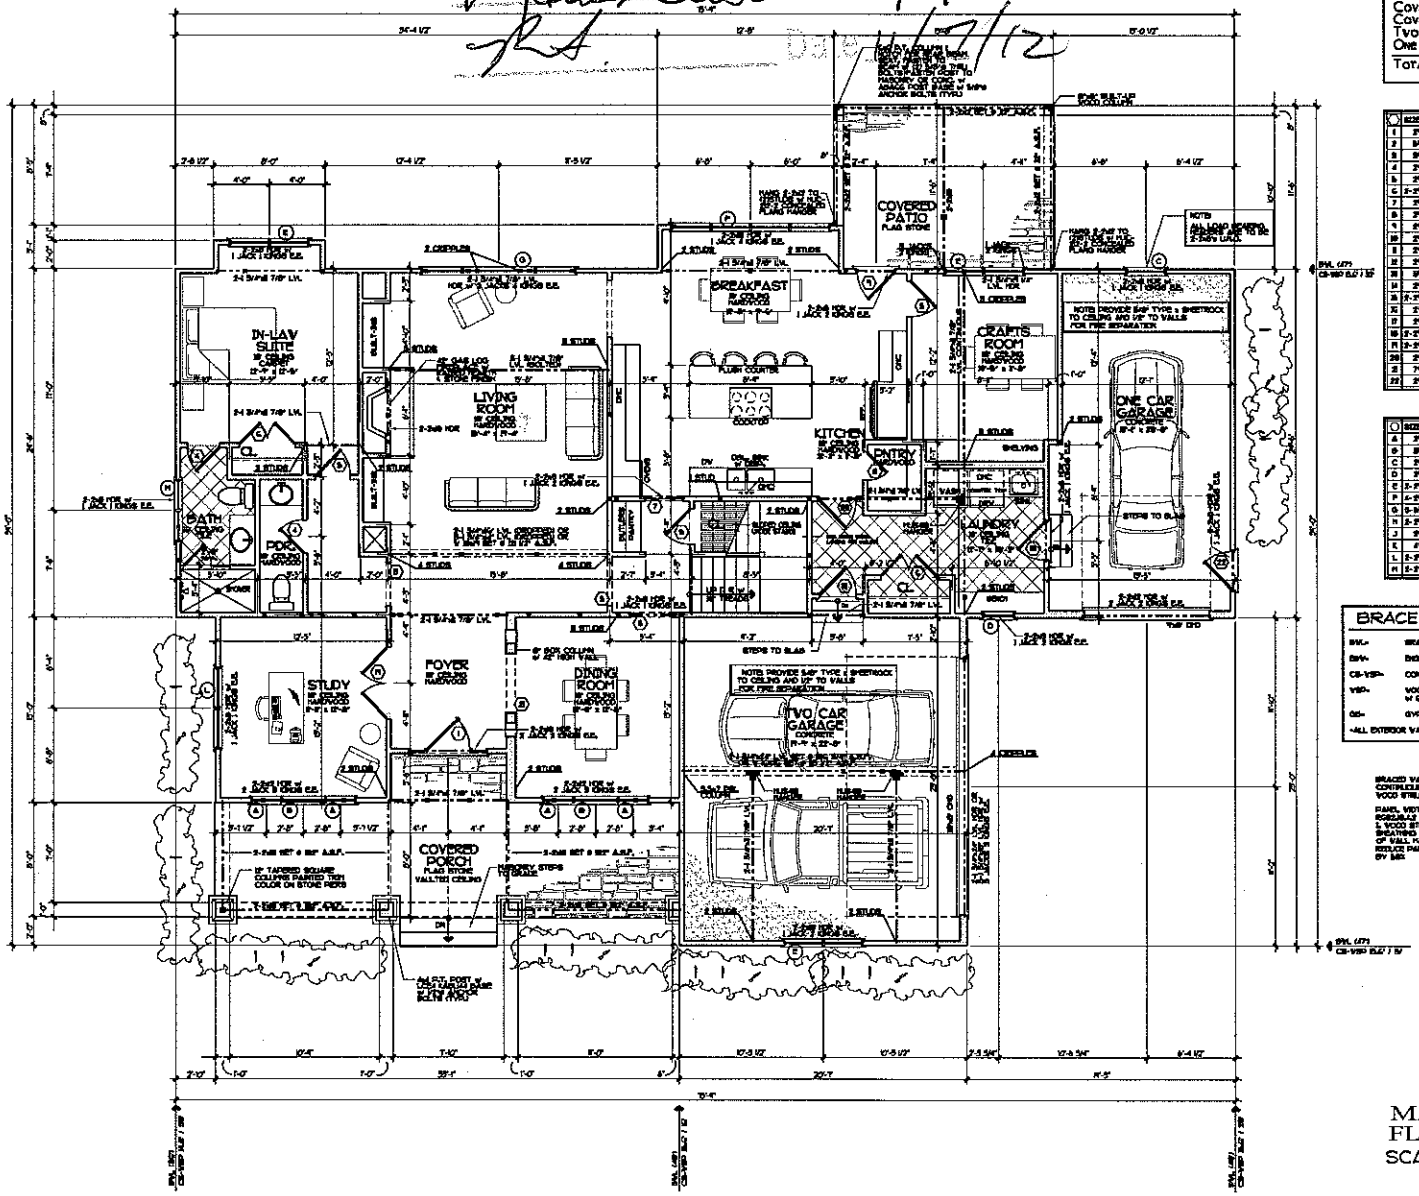

SQUARE FOOTAGE

Main Level Heated	1,981 Sq.Ft.
Upper Level Heated	2,164 Sq.Ft.
Total Heated	4,145 Sq.Ft.
Cov. Rear Porch	214 Sq.Ft.
Cov. Front Porch	293 Sq.Ft.
Two Car Garage	473 Sq.Ft.
One Car Garage	316 Sq.Ft.
Total Under Roof	5,441 Sq.Ft.

DOOR SCHEDULE

	SIZE	DESCRIPTION
1	3'-0" x 8'-0"	1/2 GLASS w/ 20" SIDE LIGHTS
2	3'-0" x 8'-0"	CASED OPENING
3	3'-0" x 8'-0"	CASED OPENING
4	3'-0" x 8'-0"	SOLID PANEL
5	2'-6" x 8'-0"	SOLID PANEL
6	2'-6" x 8'-0"	SOLID PANEL
6-2'-0"	2'-0" x 8'-0"	SOLID PANEL
7	2'-8" x 8'-0"	CASED OPENING
8	2'-8" x 8'-0"	SOLID PANEL
9	2'-6" x 8'-0"	FRENCH
10	2'-6" x 6'-8"	20 MIN. FIRE RATED
11	2'-8" x 8'-0"	SOLID PANEL
12	2'-6" x 6'-0"	SOLID PANEL
13	2'-8" x 6'-0"	CASED OPENING
14	2'-6" x 6'-0"	SOLID PANEL
15	2'-2" x 6'-0"	SOLID PANEL
16	2'-6" x 6'-0"	SOLID PANEL
17	2'-6" x 6'-0"	FRENCH
18	2'-6" x 6'-8"	FRENCH
19	2'-6" x 6'-8"	FRENCH
20	2'-6" x 6'-8"	CASED OPENING
21	2'-6" x 6'-8"	1/2 GLASS

WINDOW SCHEDULE

	SIZE	DESCRIPTION
A	3'-0" x 5'-0"	DOUBLE HUNG
B	2'-8" x 5'-0"	DOUBLE HUNG
C	2'-0" x 5'-0"	DOUBLE HUNG
D	2'-0" x 2'-0"	FIXED
E	3'-0" 8'-0"	DOUBLE HUNG
F	4'-0" x 5'-0"	DOUBLE HUNG
G	5'-0" x 5'-0"	TRIPLE PICTURE w/ (2) 2'-8x5'-0 FLANKERS
H	3'-0" x 5'-0"	DOUBLE HUNG
J	2'-0" x 5'-0"	DOUBLE HUNG
K	4'-0" x 4'-0"	TRIPLE FIXED
L	2'-0" x 5'-0"	DOUBLE HUNG
M	2'-0" x 2'-0"	FIXED

BRACED WALL LINE LEGEND

- BWL- BRACED WALL LINE
- BWL- ENGINEERED BRACED WALL (SEE DETAILS ON PLANS
- CS-WSP- CONTINUOUSLY SHEATHED WOOD STRUCTURAL PANEL
- WSP- WOOD STRUCTURAL PANEL. 7/16" OSB w/ 8d NAILS w/ 6"/12" NAILING PATTERN
- GB- GYPSUM BOARD BRACED WALL
- ALL EXTERIOR WALLS ARE CONTINUOUSLY SHEATHED w/ 7/16" OSB

BRACED WALL METHOD CONTINUOUS SHEATHED WOOD STRUCTURAL PANELS

PANEL WIDTH (BASED ON TABLE R602.10.4) x WOOD STRUCTURAL PANEL SHEATHING OF EQUAL SIZE OR WALL MAY BE USED TO REDUCE PANEL LENGTH SHOWN BY 50%

MINIMUM BRACED WALL PANEL

PLATE HT.	CLEAR OPENING HT.	MINIMUM PANEL WIDTH
8'-0"	6'-4"	24"
8'-0"	6'-8"	28"
8'-0"	7'-0"	32"
9'-4"	8'-4"	27"
9'-4"	8'-8"	27"
9'-4"	9'-0"	30"
10'-8"	9'-8"	30"
10'-8"	9'-8"	36"
10'-8"	9'-8"	36"
10'-8"	10'-0"	42"

MAIN LEVEL FLOOR PLAN
SCALE : 1/4" = 1'-0"

The Point
1-B #27

Custom Home For
The Flowers Family

C.J. Johnson BUILDERS

Date
09-19-12

Sheet
5
OF 14