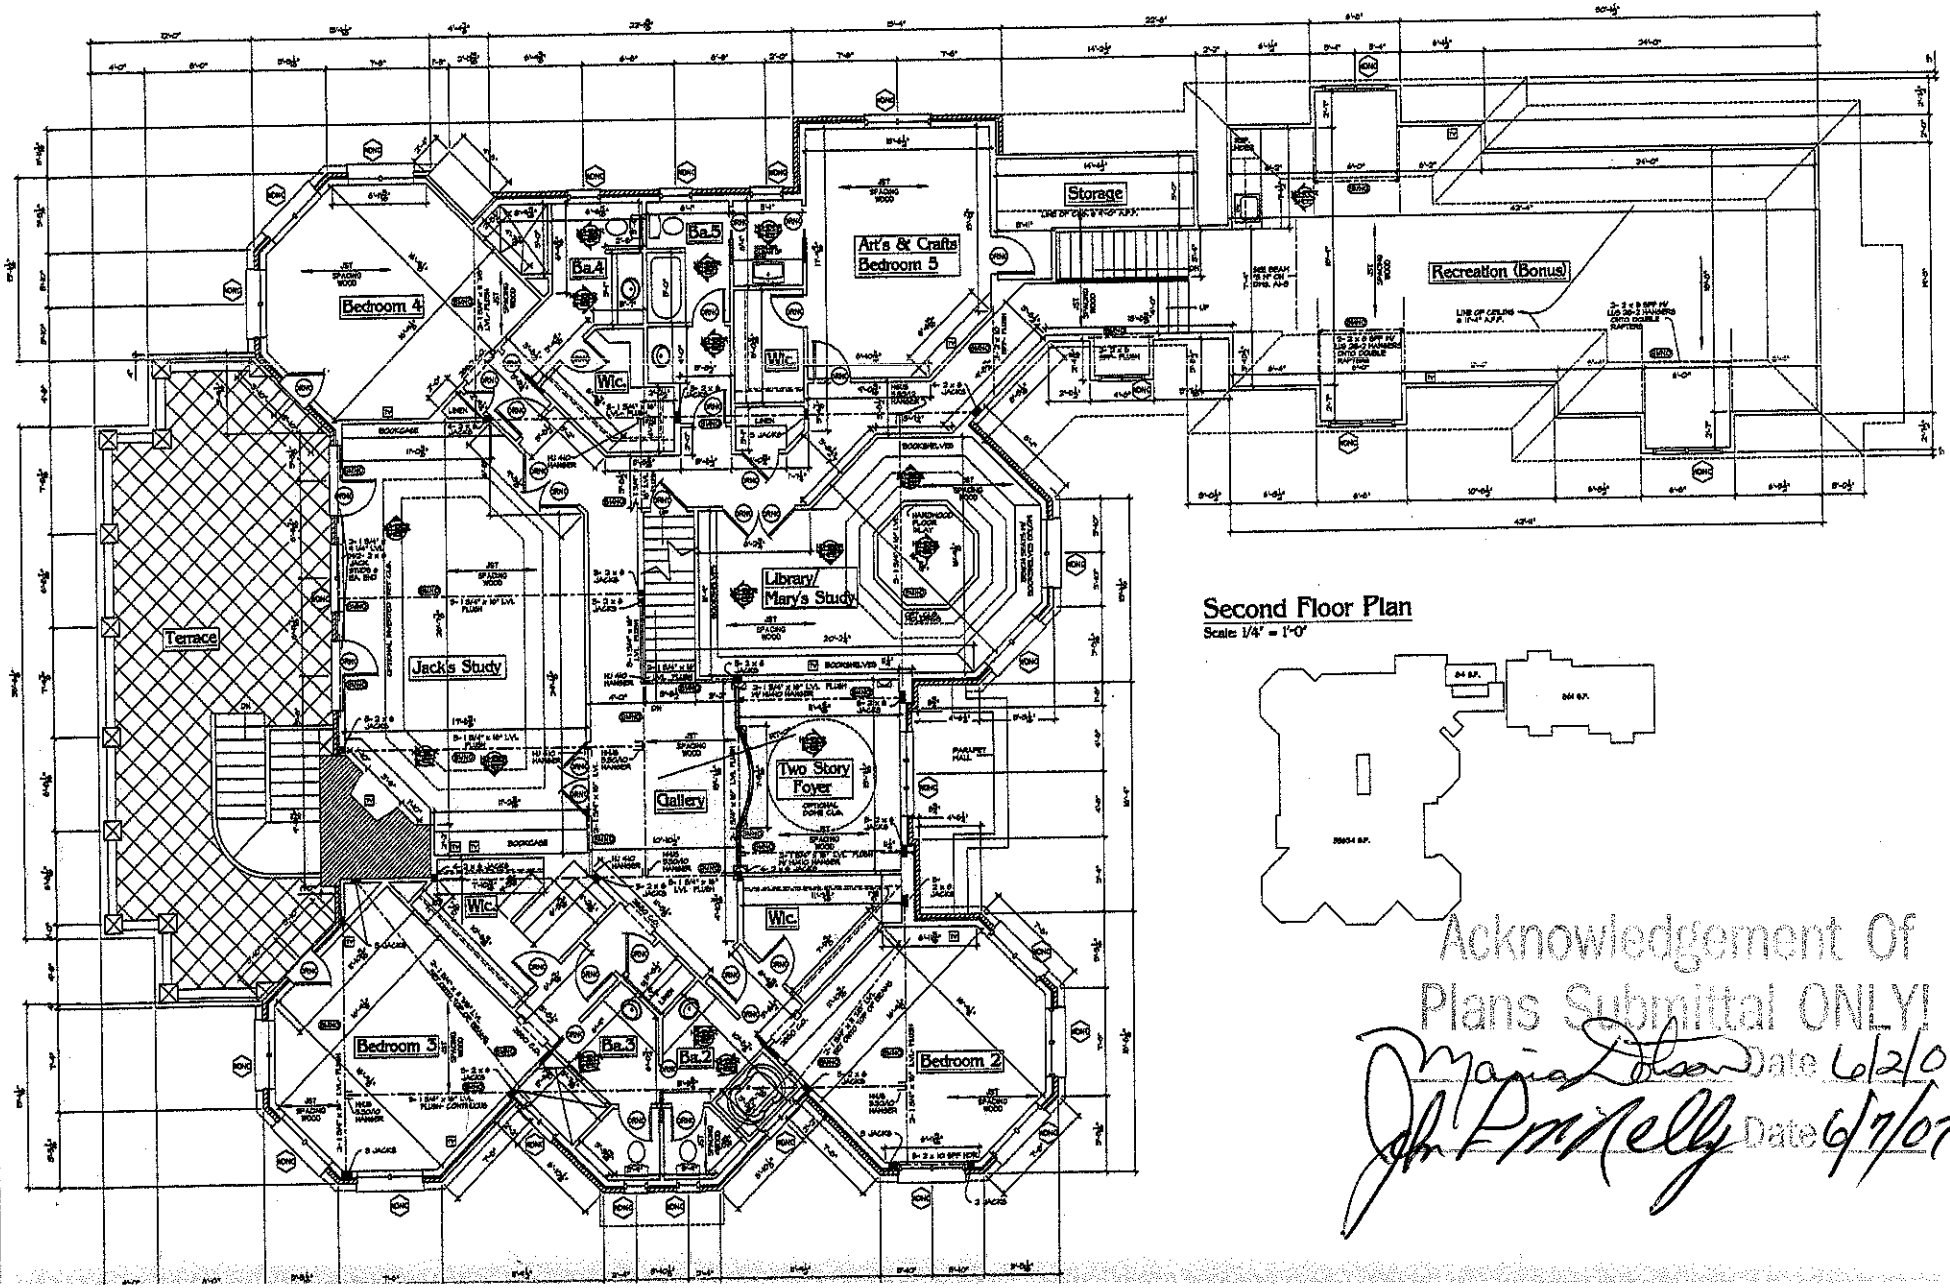


Second Floor Plan


Scale: 1/4" = 1'-0"

Acknowledgement Of
Plans Submittal ONLY!

Date 6/2/07

Date 6/7/07

Acknowledgement Of
Plans Submittal ONLY!
Date 6/2/07
Date 6/7/07

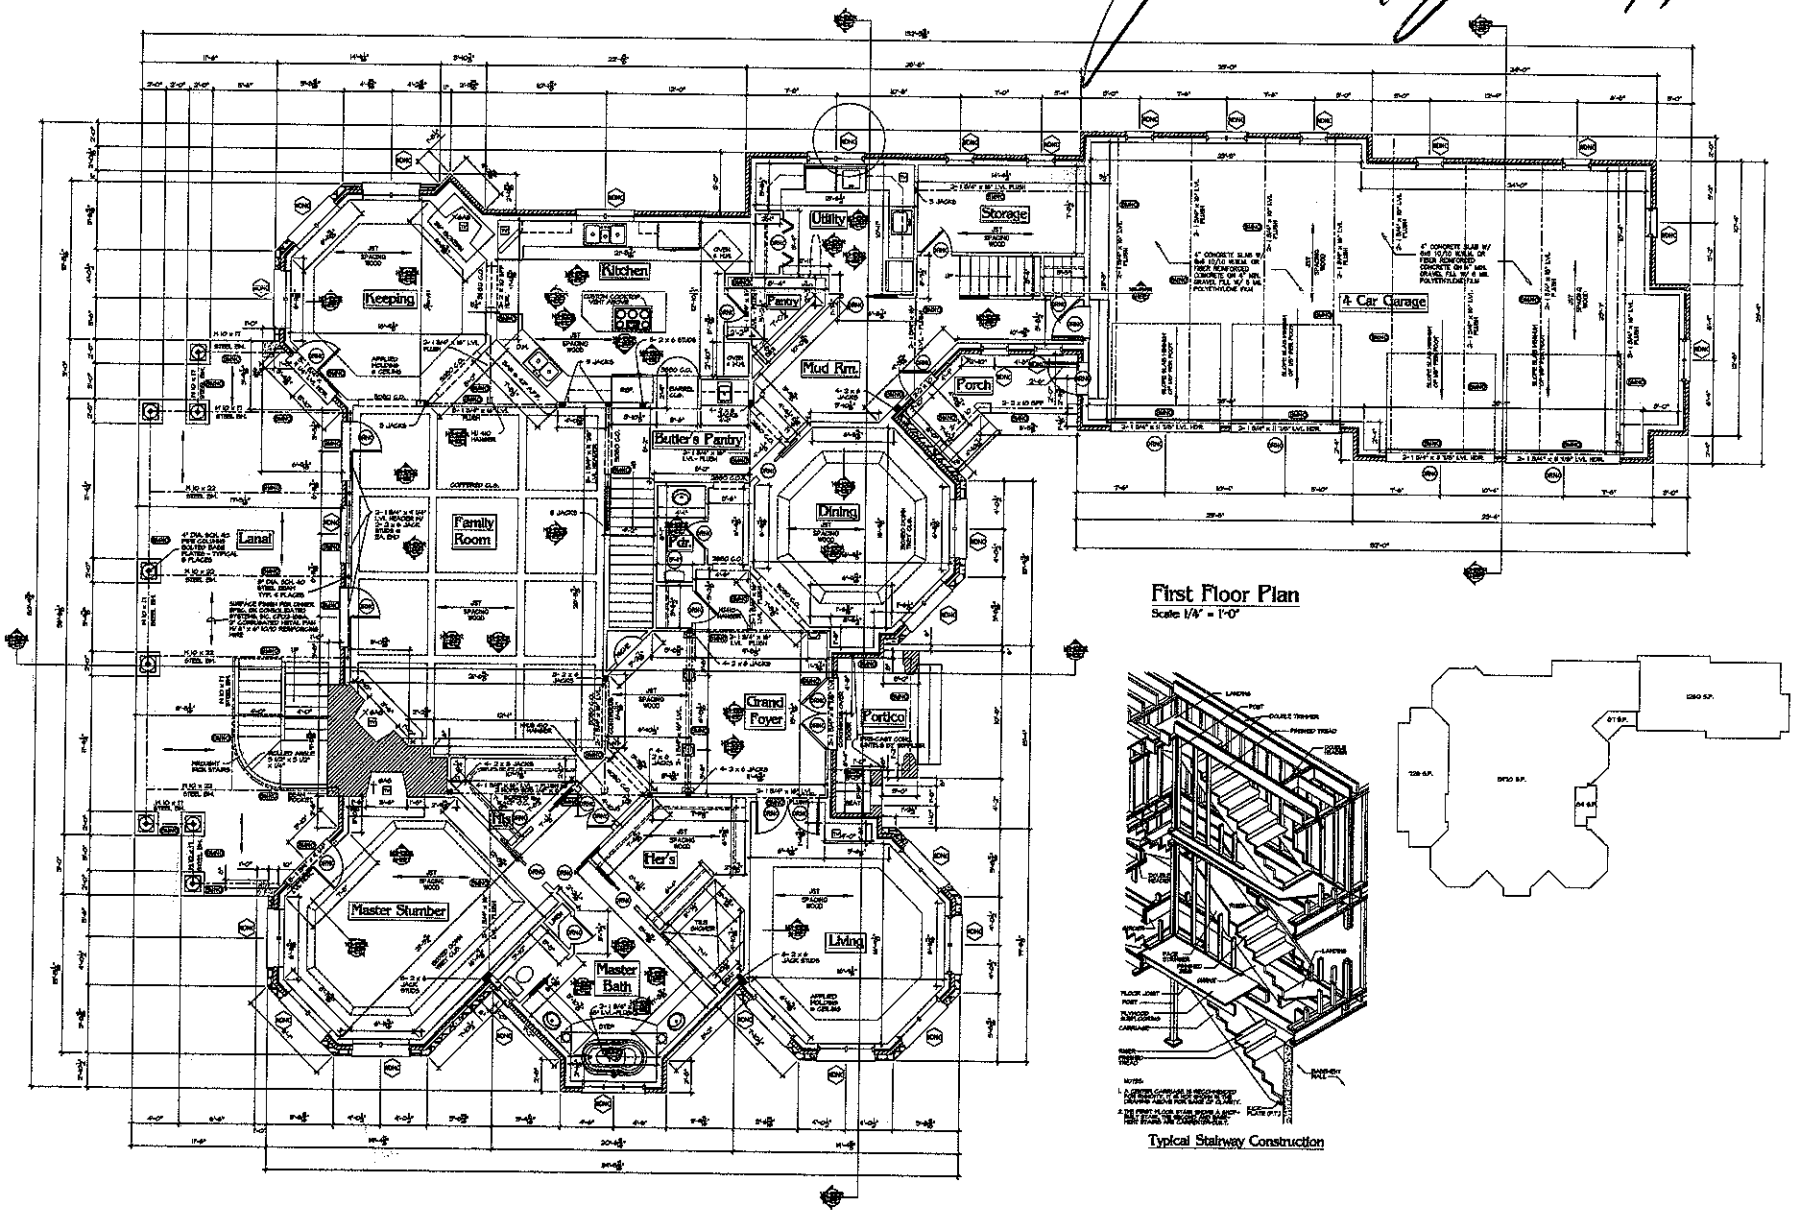

First Floor Plan
Scale 1/4" = 1'-0"

Typical Stairway Construction